
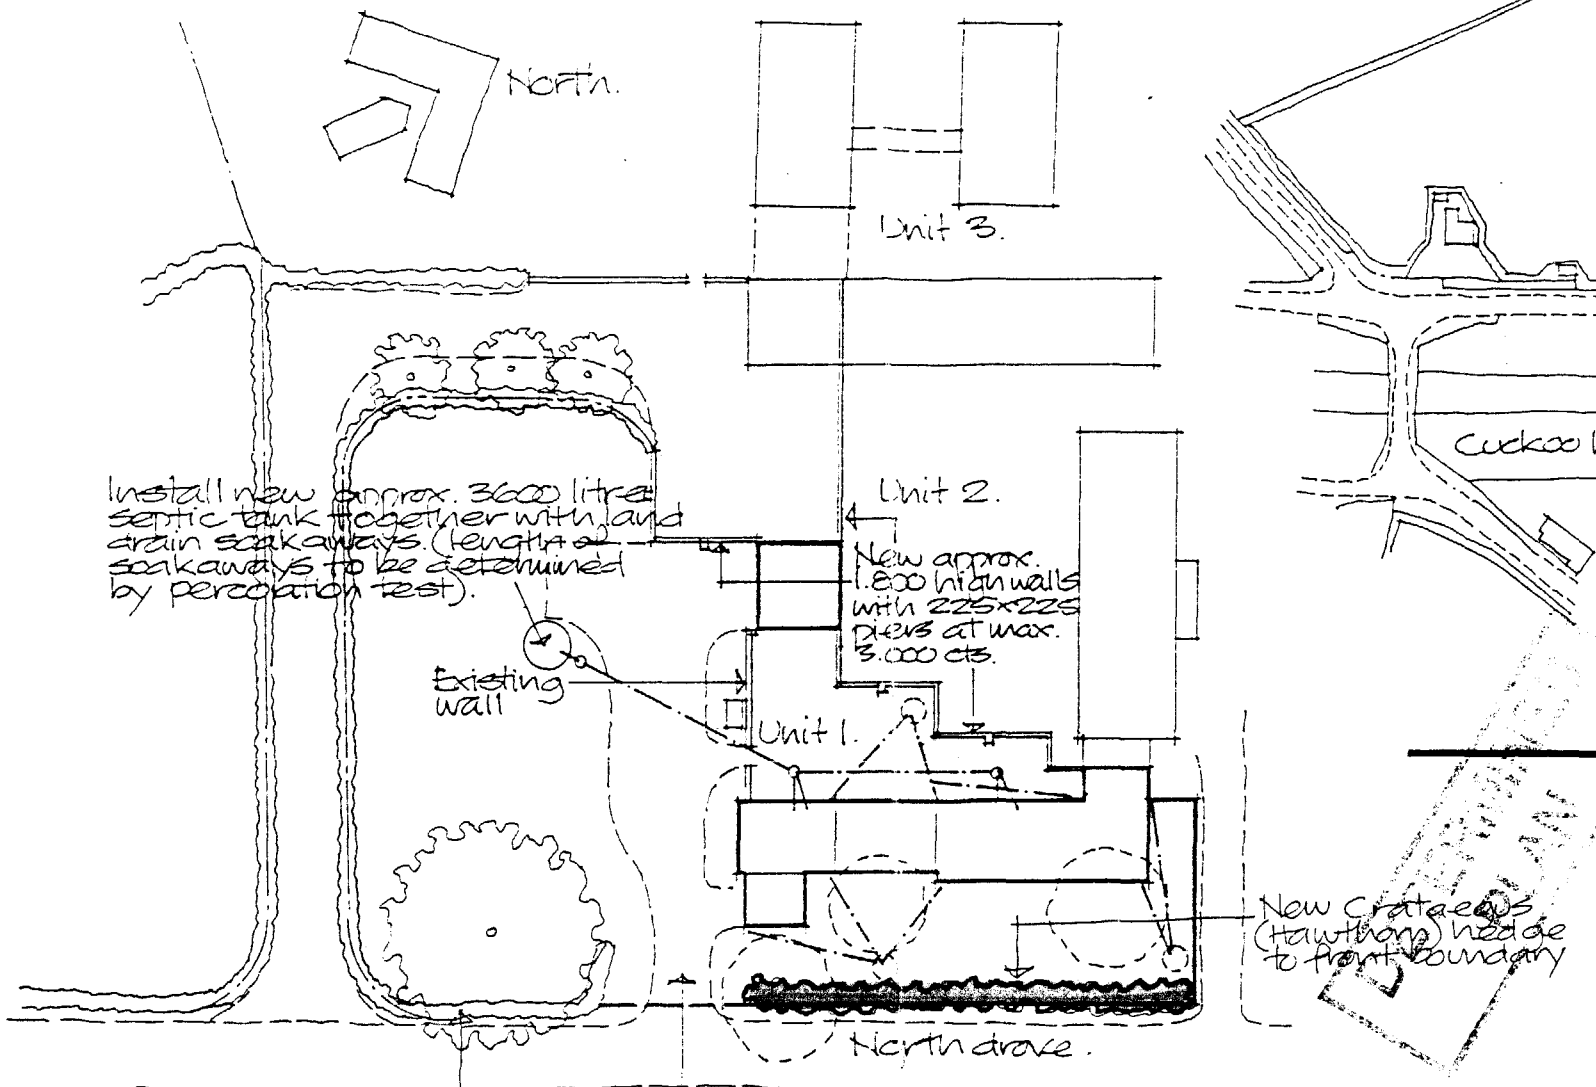


BLOCK PLAN Scale 1:500

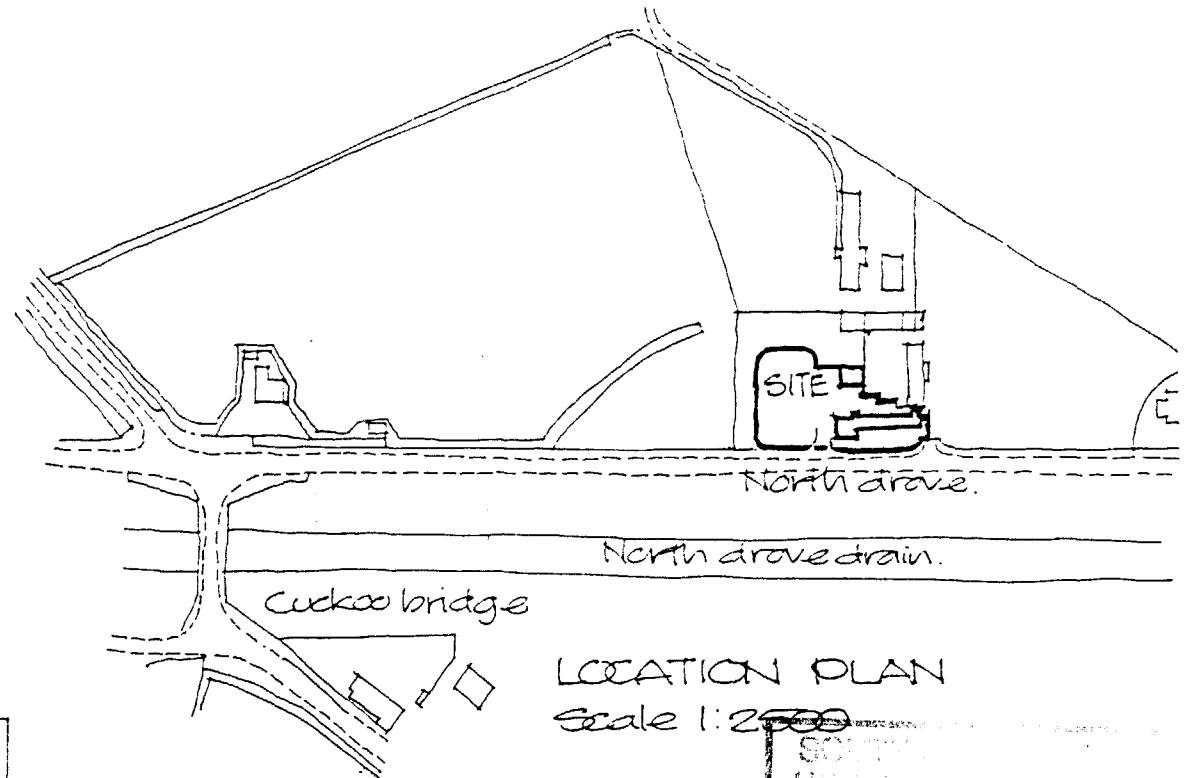

LOCATION PLAN
Scale 1:2500

Ref: 0090|97.

Broadgate Homes

Broadgate Builders (Spalding) Limited
Broadgate House, Weston Hills,
Spalding, Lincolnshire PE12 6DB.
Telephone: (0406) 380532 Fax: (0406) 380014

PROJECT TITLE

PROPOSED CONVERSION OF EXISTING FARM BUILDINGS INTO DWELLING AT CUCKOO FARM, NORTH DROVE, SPALDING.

DRAWING

UNIT 'I'
LANDSCAPING LAYOUT.