


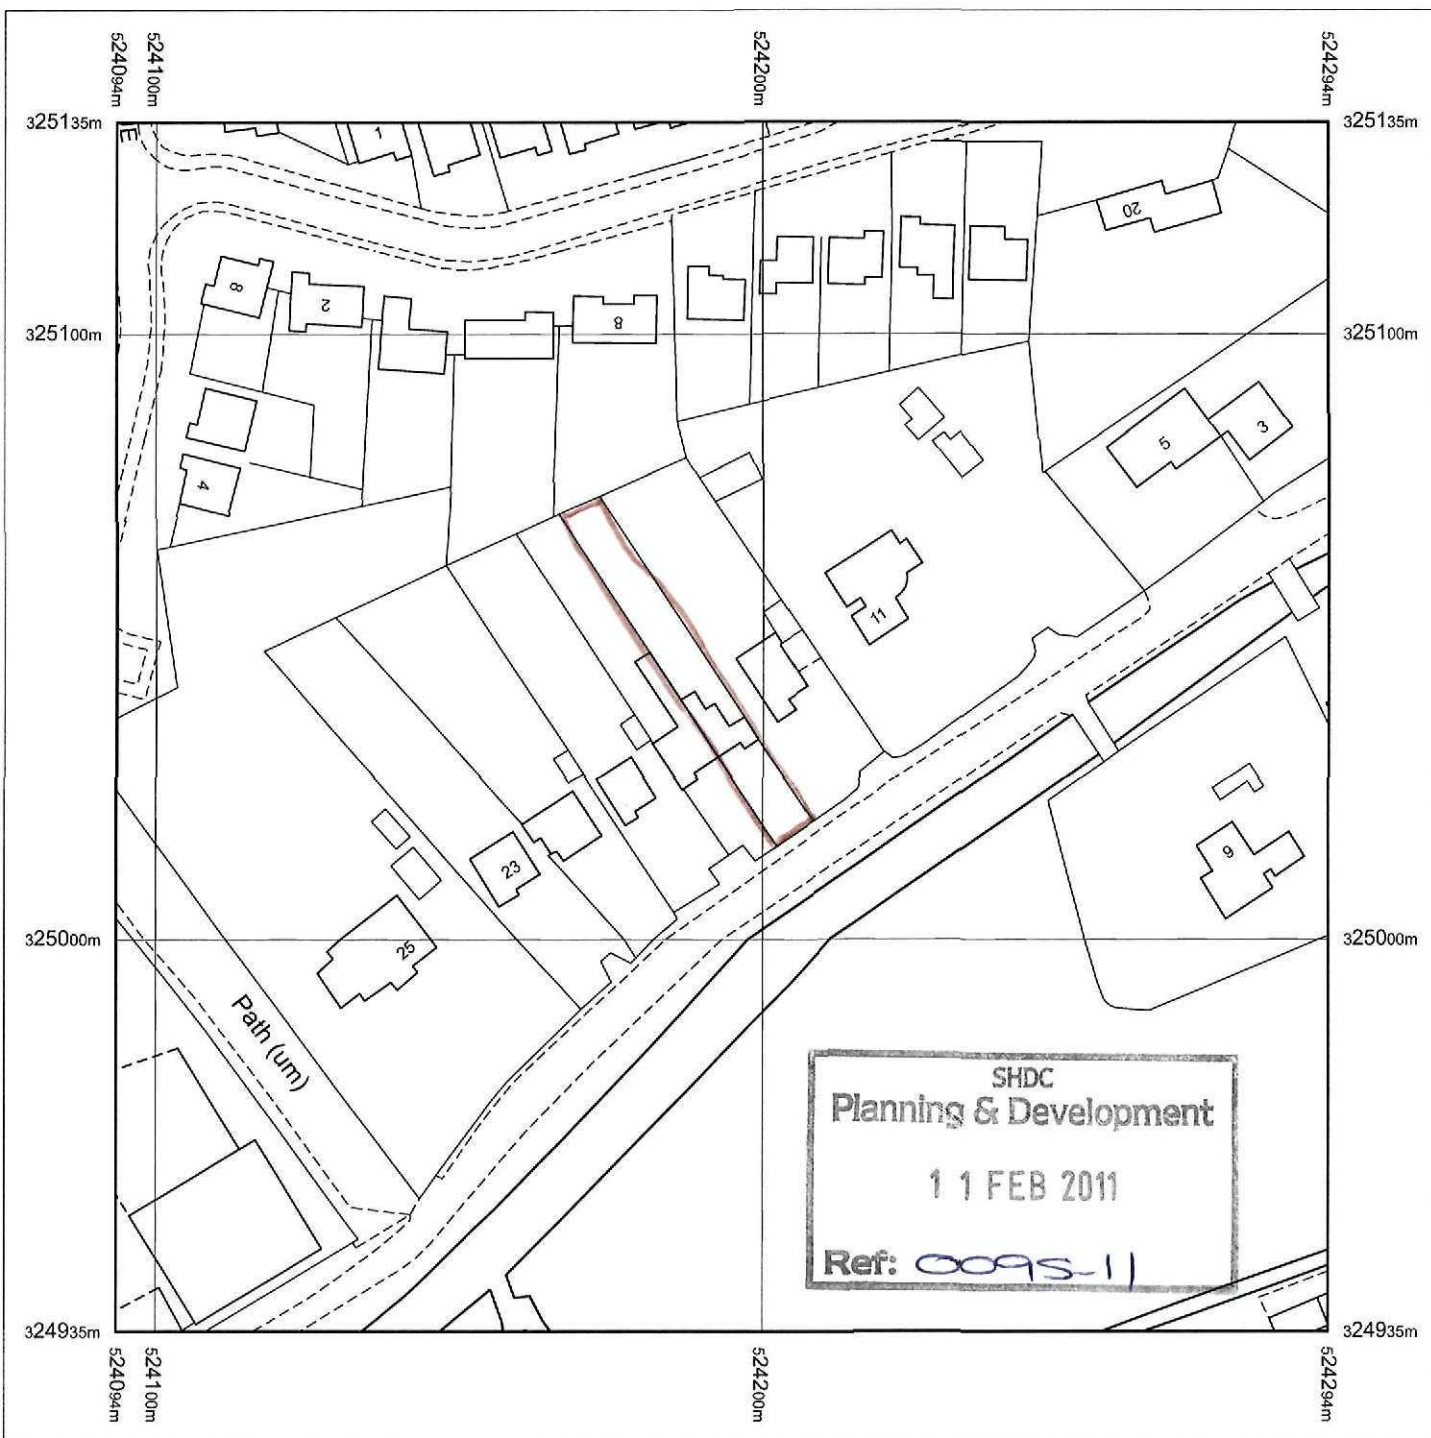

Produced 09.02.2011 from the Ordnance Survey National Geographic Database and incorporating surveyed revision available at this date. © Crown Copyright 2011.


Reproduction in whole or part is prohibited without the prior permission of Ordnance Survey.

Ordnance Survey, the OS Symbol and OS Sitemap are registered trademarks of Ordnance Survey, the national mapping agency of Great Britain.

The representation of a road, track or path is no evidence of a right of way.

The representation of features as lines is no evidence of a property boundary.


Part or all of this OS Sitemap is enlarged from mapping produced at one or more of the following scales: 1:1250, 1:2500, 1:10000.

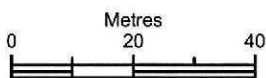


Scale 1:1250

Supplied by: **Bookmark Spalding Ltd**
Serial number: 00113200
Centre coordinates: 524193.5 325035

Further information can be found on the OS Sitemap Information leaflet or the Ordnance Survey web site:
www.ordnancesurvey.co.uk

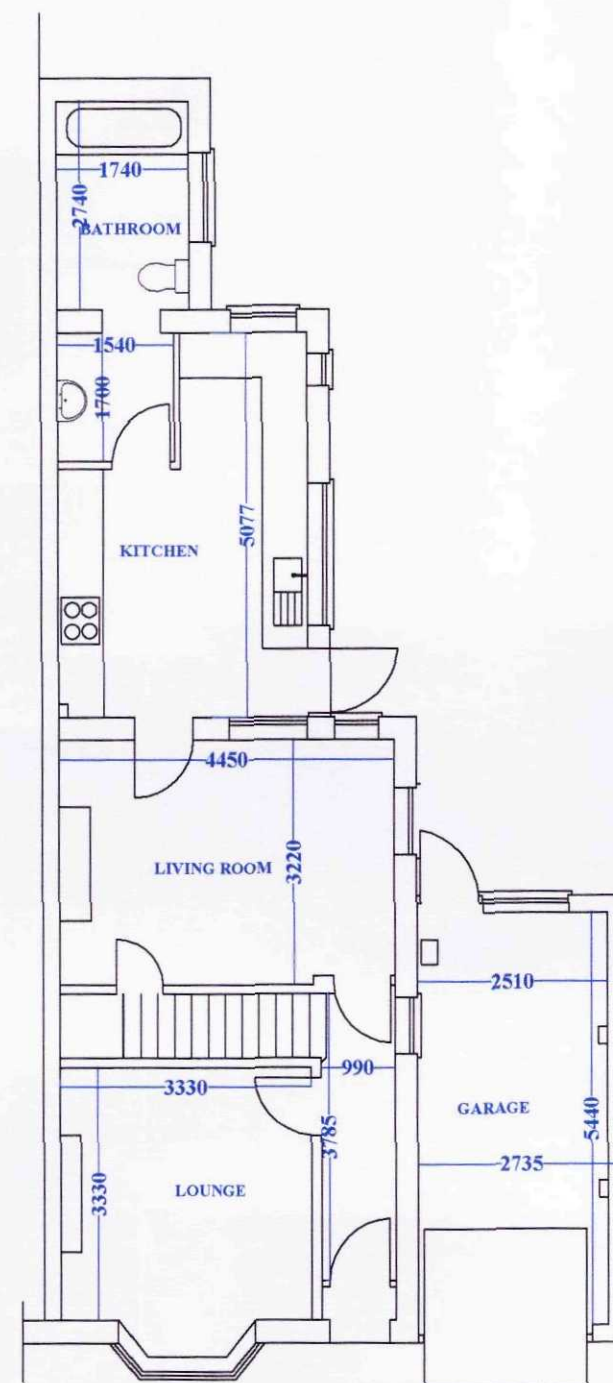

GROUND FLOOR

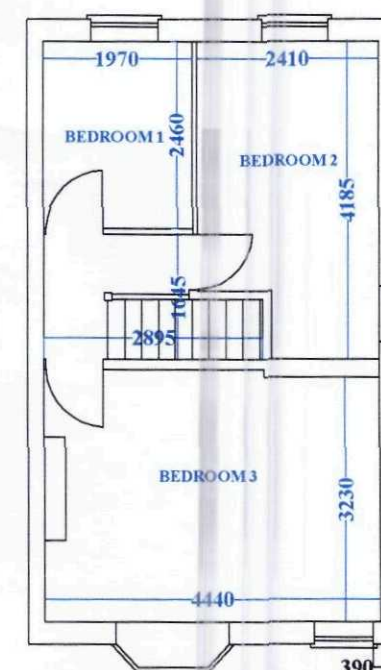

FIRST FLOOR

SHDC
Planning & Development
11 FEB 2011
Ref: 0095-11

General Notes

THIS DRAWING SHALL BE READ IN CONJUNCTION WITH THE SEPERATE BUILDING REGULATION SPECIFICATION NOTES

ALL DIMENSIONS SHALL BE CHECKED ON SITE AND UNDER NO CIRCUMSTANCES SHALL DIMENSIONS BE TAKEN FROM THE DRAWINGS AND USED FOR TENDERING ORDERING OR CONSTRUCTION PURPOSES WITHOUT CHECKING THEM ON SITE FIRST

THIS DRAWING IS THE COPYRIGHT OF J W MOSES AND SHALL NOT BE COPIED WITHOUR EXPRESS CONSENT

No.	Revision/Issue	Date

Firm Name and Address
JOHN W MOSES M.R.I.C.S
CHARTERED SURVEYOR
3 PINE COURT
SPALDING
LINCOLNSHIRE
PE12 6FG


Project Name and Address
PROPOSED
ALTERATIONS &
EXTENSION TO
15 MARKET WAY
PINCHBECK
SPALDING PE11 3PE

Project JWM/MW/001	Sheet EXISTING PLANS
Date 26/01/11	
Scale 1:100	



FRONT ELEVATION

SHDC
Planning & Development
11 FEB 2011
Ref: 0095-11

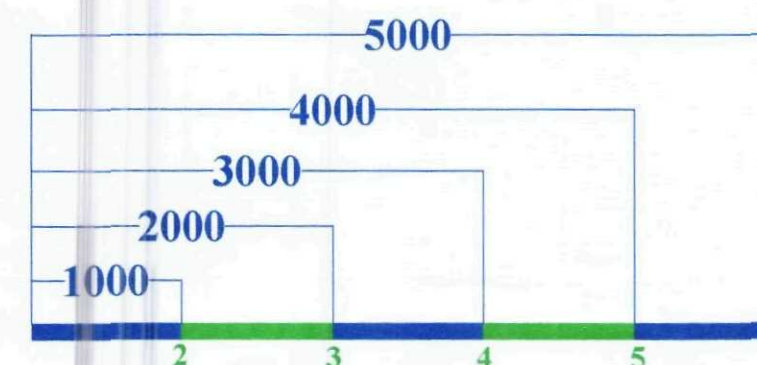

General Notes

THIS DRAWING SHALL BE READ IN CONJUNCTION WITH THE SEPERATE BUILDING REGULATION SPECIFICATION NOTES

ALL DIMENSIONS SHALL BE CHECKED ON SITE AND UNDER NO CIRCUMSTANCES SHALL DIMENSIONS BE TAKEN FROM THE DRAWINGS AND USED FOR TENDERING ORDERING OR CONSTRUCTION PURPOSES WITHOUT CHECKING THEM ON SITE FIRST


THIS DRAWING IS THE COPYRIGHT OF J W MOSES AND SHALL NOT BE COPIED WITHOUT EXPRESS CONSENT

No.	Revision/Issue	Date

Firm Name and Address
JOHN W MOSES M.R.I.C.S
CHARTERED SURVEYOR
3 PINE COURT
SPALDING
LINCOLNSHIRE
PE12 6FG


Project Name and Address
PROPOSED
ALTERATIONS &
EXTENSION TO
15 MARKET WAY
PINCHBECK
SPALDING PE11 3PE

Project JWM/MW/002	Sheet EXISTING ELEVATION
Date 26/01/11	
Scale 1:50	

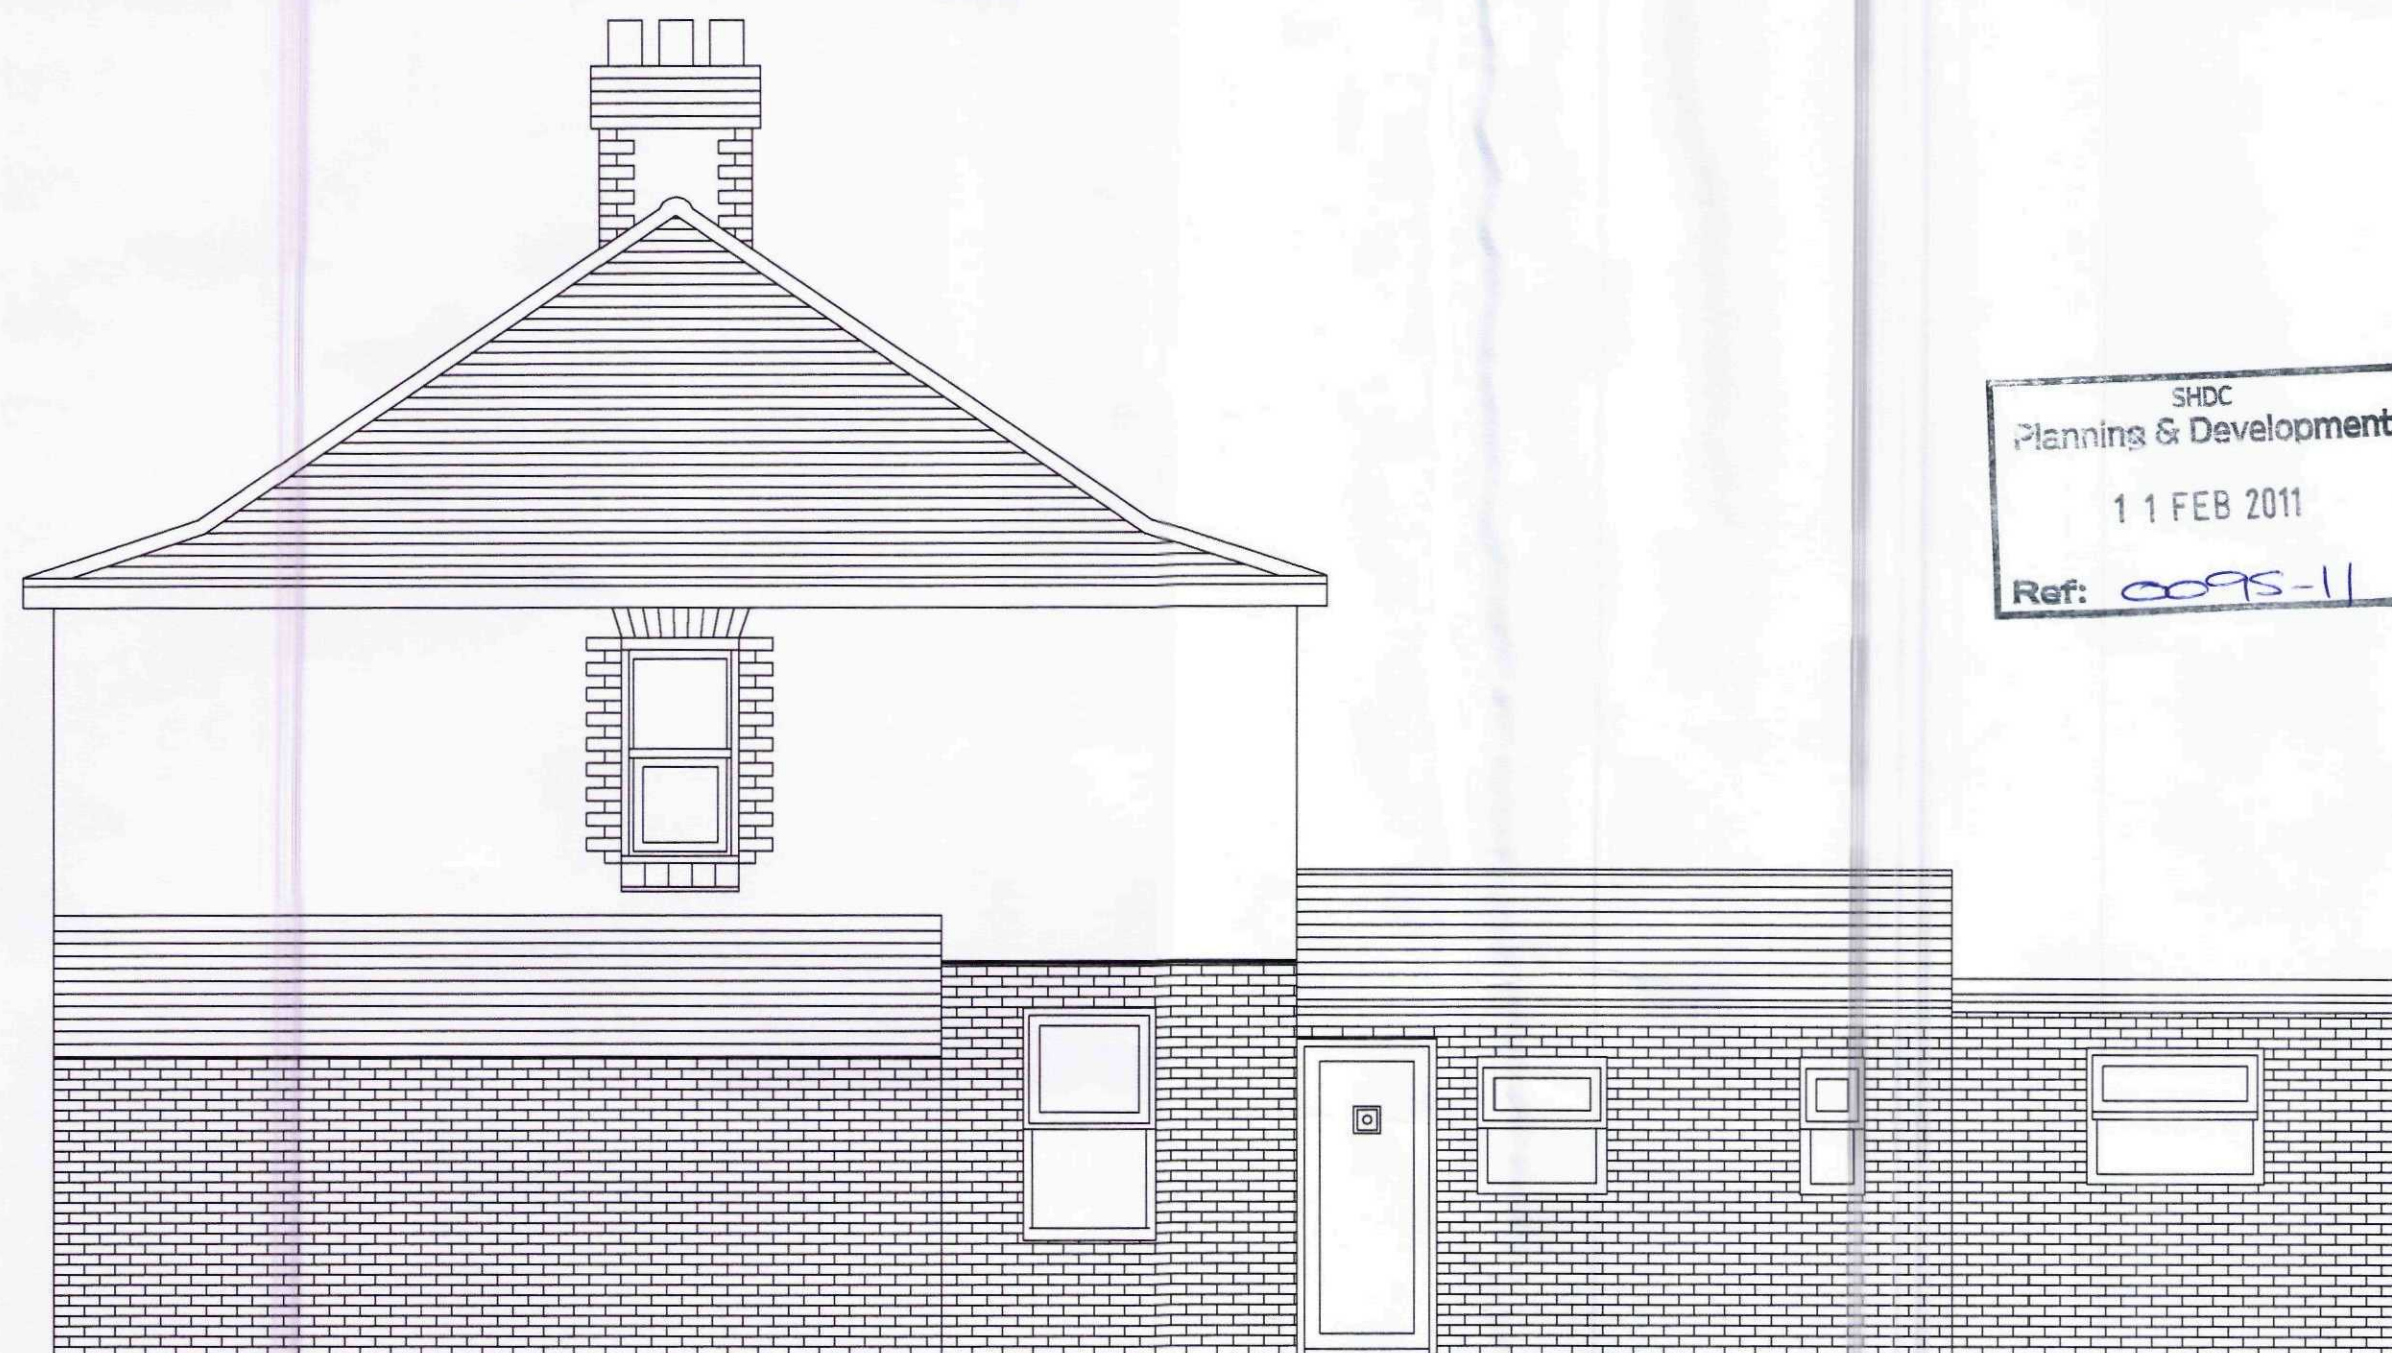

SIDE ELEVATION

SHDC
Planning & Development
11 FEB 2011
Ref: 0095-11

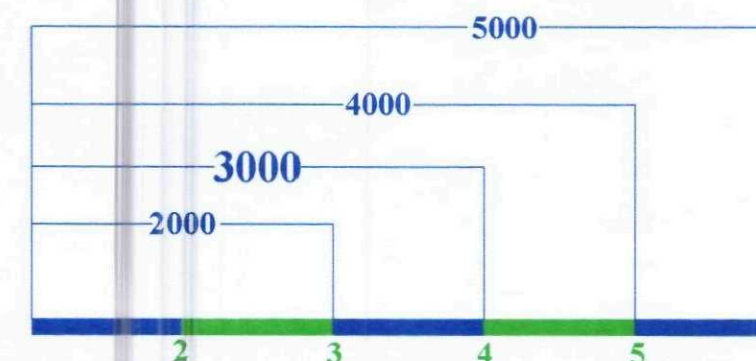

General Notes

THIS DRAWING SHALL BE READ IN CONJUNCTION WITH THE SEPERATE BUILDING REGULATION SPECIFICATION NOTES

ALL DIMENSIONS SHALL BE CHECKED ON SITE AND UNDER NO CIRCUMSTANCES SHALL DIMENSIONS BE TAKEN FROM THE DRAWINGS AND USED FOR TENDERING ORDERING OR CONSTRUCTION PURPOSES WITHOUT CHECKING THEM ON SITE FIRST

THIS DRAWING IS THE COPYRIGHT OF J W MOSES AND SHALL NOT BE COPIED WITHOUR EXPRESS CONSENT

No.	Revision/Issue	Date

Firm Name and Address

JOHN W MOSES M.R.L.C.S
CHARTERED SURVEYOR
3 PINE COURT
SPALDING
LINCOLNSHIRE
PE12 6FG

Project Name and Address


PROPOSED
ALTERATIONS &
EXTENSION TO
15 MARKET WAY
PINCHBECK
SPALDING PE11 3PE

Project JWM/MW/003	Sheet EXISTING ELEVATION
Date 26/01/11	
Scale 1:50	



REAR ELEVATION

SHDC
Planning & Development
11 FEB 2011
Ref: 0095-11

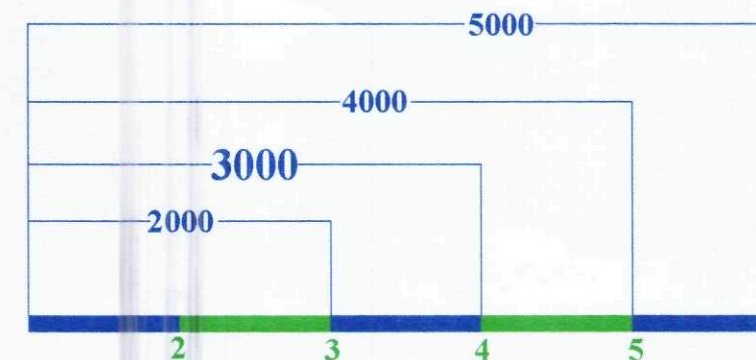

General Notes

THIS DRAWING SHALL BE
READ IN CONJUNCTION
WITH THE SEPERATE
BUILDING REGULATION
SPECIFICATION NOTES

ALL DIMENSIONS SHALL BE
CHECKED ON SITE AND
UNDER NO CIRCUMSTANCES
SHALL DIMENSIONS BE
TAKEN FROM THE
DRAWINGS AND USED
FOR TENDERING ORDERING
OR CONSTRUCTION
PURPOSES WITHOUT
CHECKING THEM ON SITE
FIRST


THIS DRAWING IS THE
COPYRIGHT OF J W MOSES
AND SHALL NOT BE COPIED
WITHOUT EXPRESS
CONSENT

No.	Revision/Issue	Date


Firm Name and Address
JOHN W MOSES M.R.L.C.S
CHARTERED SURVEYOR
3 PINE COURT
SPALDING
LINCOLNSHIRE
PE12 6FG

Project Name and Address
PROPOSED
ALTERATIONS &
EXTENSION TO
15 MARKET WAY
PINCHBECK
SPALDING PE11 3PE

Project JWM/MW/004	Sheet EXISTING ELEVATION
Date 20/01/11	
Scale 1:50	

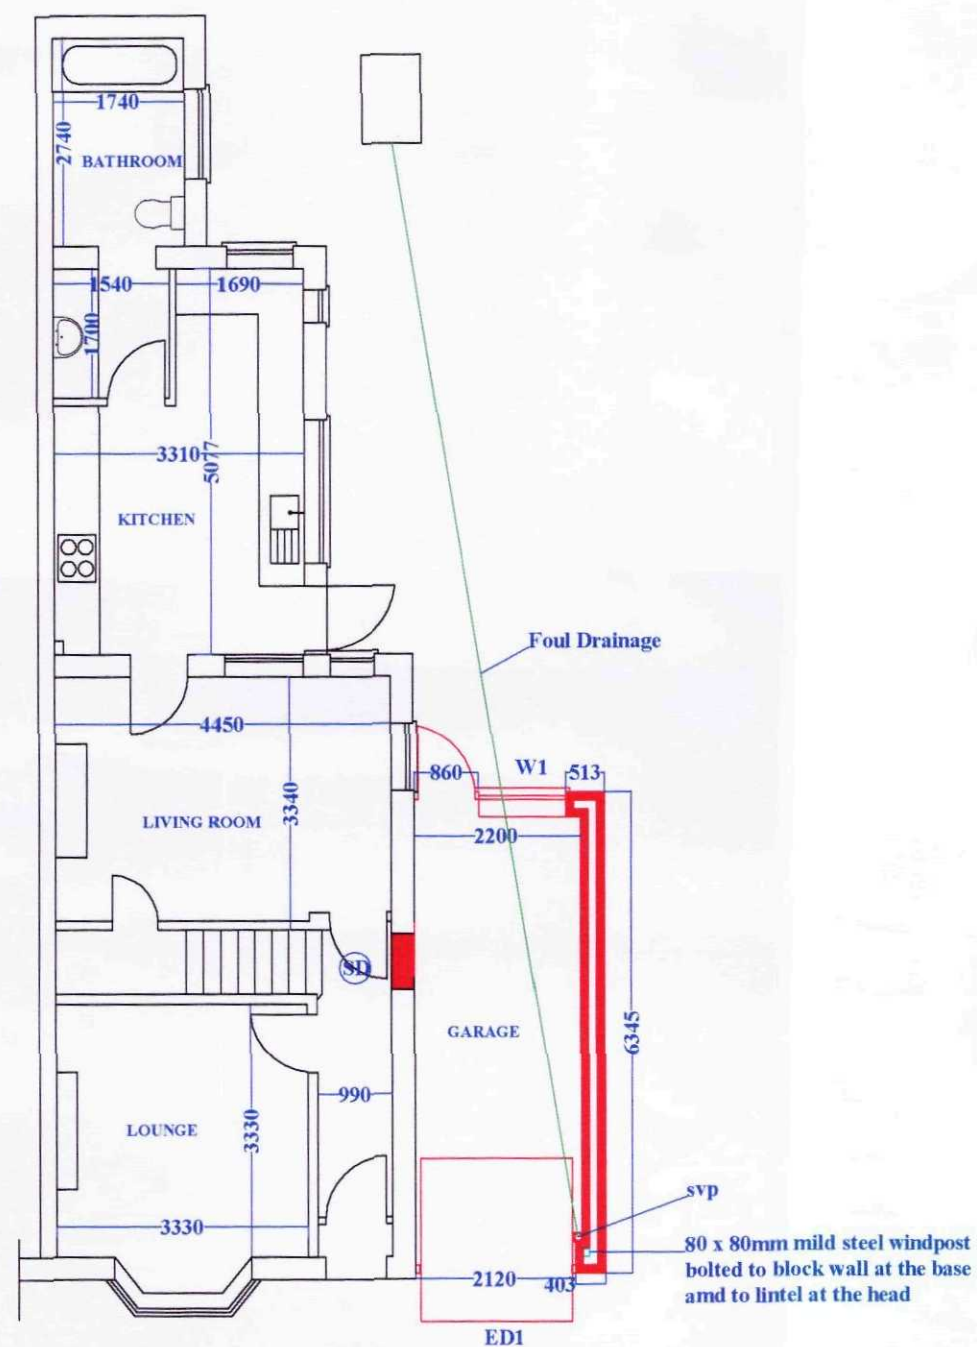

GROUND FLOOR

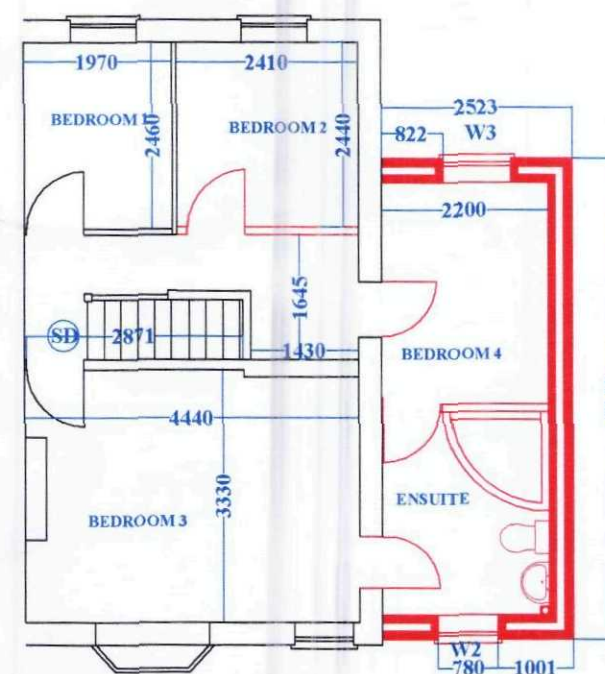

FIRST FLOOR

SHDC
Planning & Development
11 FEB 2011
Ref: 0095-11

General Notes

THIS DRAWING SHALL BE READ IN CONJUNCTION WITH THE SEPERATE BUILDING REGULATION SPECIFICATION NOTES

ALL DIMENSIONS SHALL BE CHECKED ON SITE AND UNDER NO CIRCUMSTANCES SHALL DIMENSIONS BE TAKEN FROM THE DRAWINGS AND USED FOR TENDERING ORDERING OR CONSTRUCTION PURPOSES WITHOUT CHECKING THEM ON SITE FIRST


THIS DRAWING IS THE COPYRIGHT OF J W MOSES AND SHALL NOT BE COPIED WITHOUR EXPRESS CONSENT

No. Revision/Issue Date


Firm Name and Address
JOHN W MOSES M.R.I.C.S
CHARTERED SURVEYOR
3 PINE COURT
SPALDING
LINCOLNSHIRE
PE12 6FG

Project Name and Address
PROPOSED
ALTERATIONS &
EXTENSION TO
15 MARKET WAY
PINCHBECK
SPALDING PE11 3PE

Project
JWM/MW/005
Date
26/01/11
Scale
1:100
Sheet
PROPOSED
PLANS

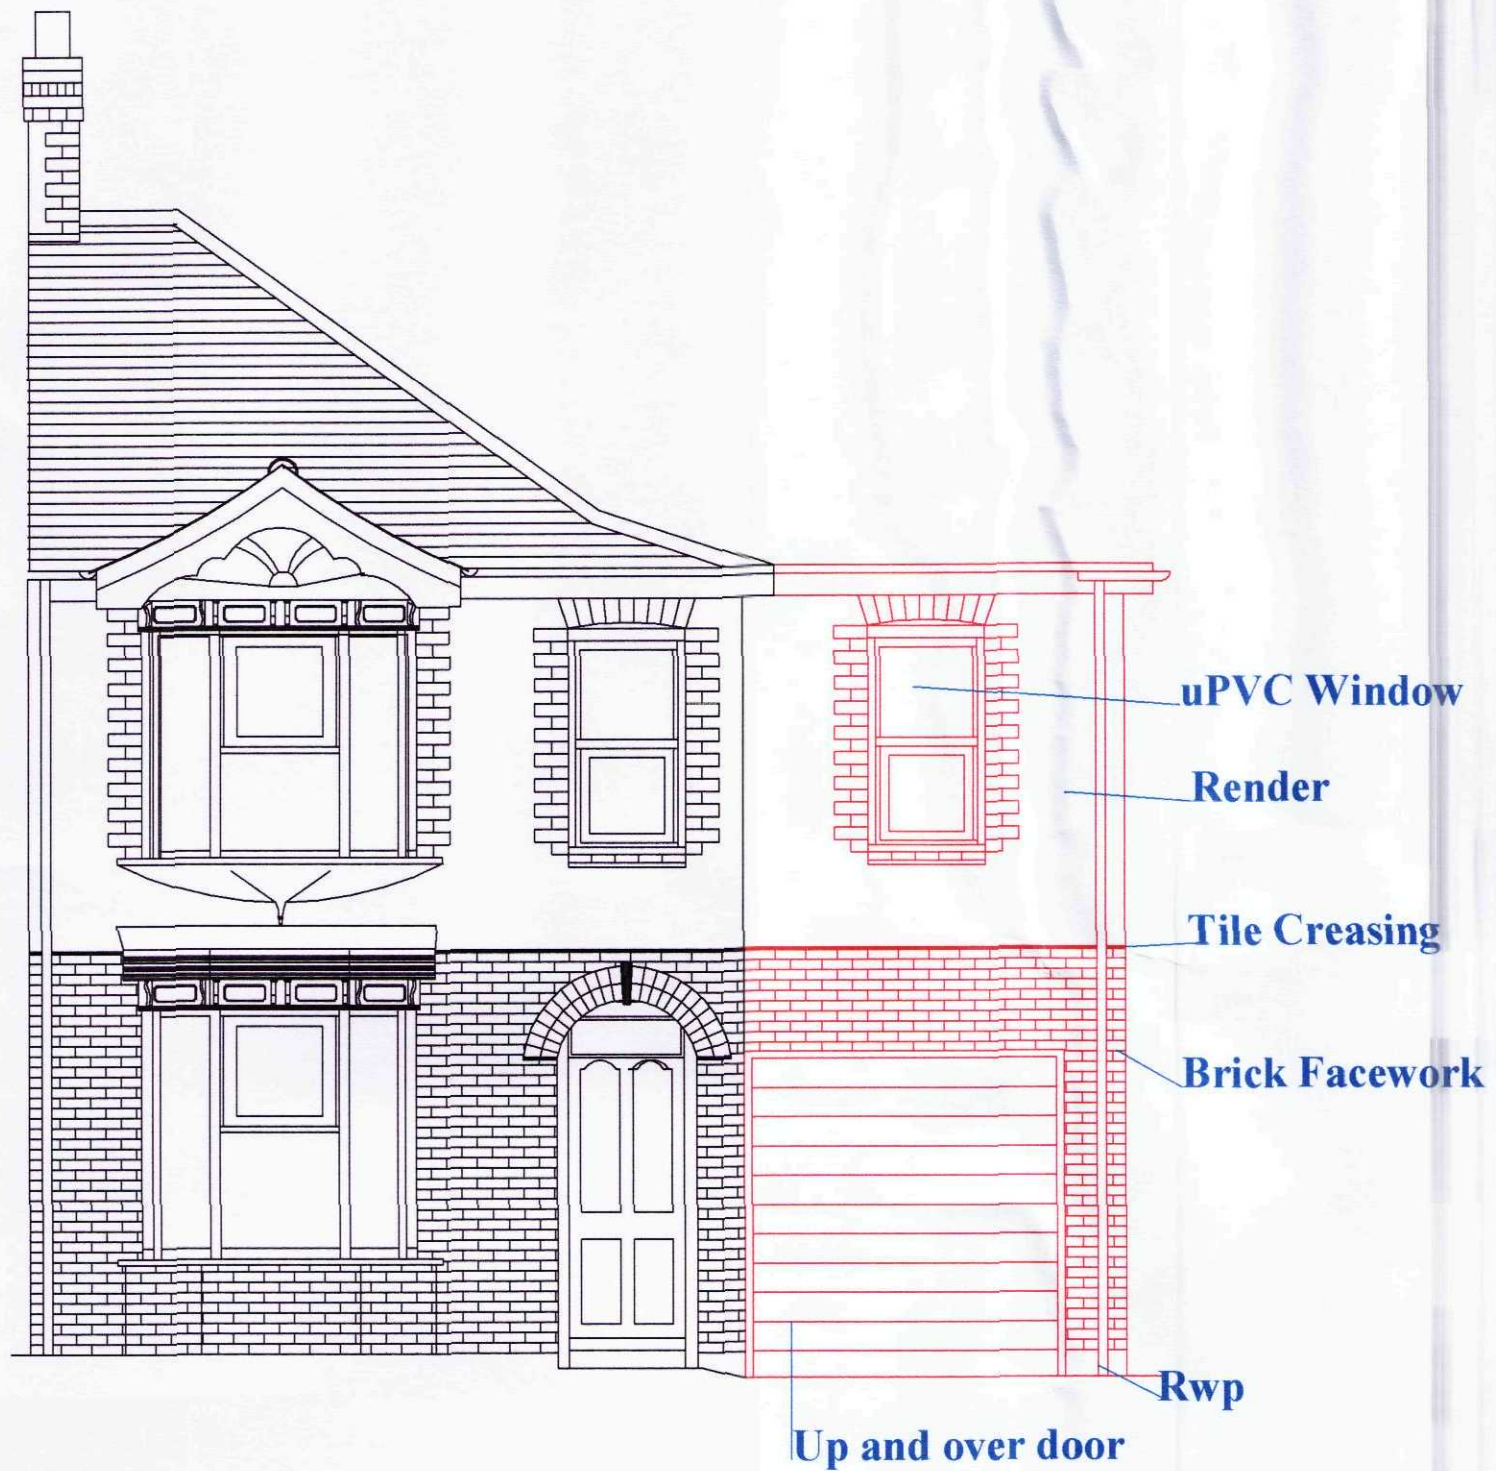

FRONT ELEVATION

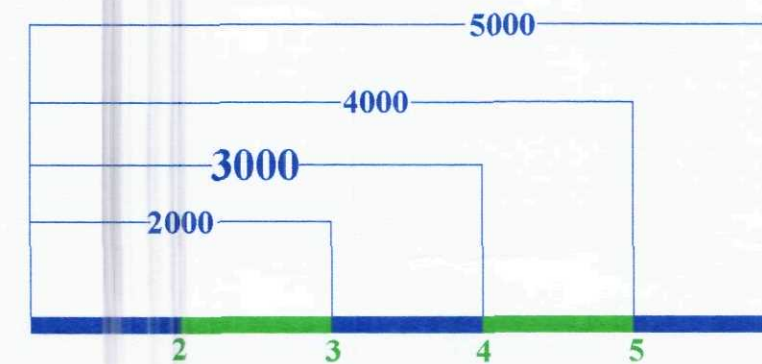

SHDC
Planning & Development
11 FEB 2011
Ref: 0095-11

General Notes

THIS DRAWING SHALL BE
READ IN CONJUNCTION
WITH THE SEPERATE
BUILDING REGULATION
SPECIFICATION NOTES

ALL DIMENSIONS SHALL BE
CHECKED ON SITE AND
UNDER NO CIRCUMSTANCES
SHALL DIMENSIONS BE
TAKEN FROM THE
DRAWINGS AND USED
FOR TENDERING ORDERING
OR CONSTRUCTION
PURPOSES WITHOUT
CHECKING THEM ON SITE
FIRST

THIS DRAWING IS THE
COPYRIGHT OF J W MOSES
AND SHALL NOT BE COPIED
WITHOUR EXPRESS
CONSENT

No.	Revision/Issue	Date


Firm Name and Address
JOHN W MOSES M.R.I.C.S
CHARTERED SURVEYOR
3 PINE COURT
SPALDING
LINCOLNSHIRE
PE12 6FG

Project Name and Address
PROPOSED
ALTERATIONS &
EXTENSION TO
15 MARKET WAY
PINCHBECK
SPALDING PE11 3PE

Project JWM/MW/006	Sheet PROPOSED ELEVATION
Date 26/01/11	
Scale 1:50	



SHDC
Planning & Development
11 FEB 2011
Ref: 0095-11

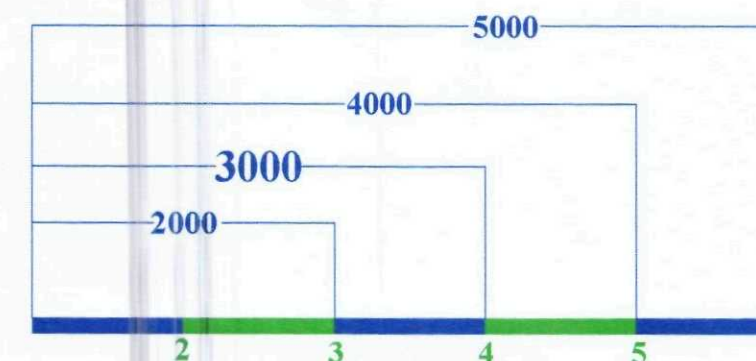

General Notes

THIS DRAWING SHALL BE
READ IN CONJUNCTION
WITH THE SEPERATE
BUILDING REGULATION
SPECIFICATION NOTES

ALL DIMENSIONS SHALL BE
CHECKED ON SITE AND
UNDER NO CIRCUMSTANCES
SHALL DIMENSIONS BE
TAKEN FROM THE
DRAWINGS AND USED
FOR TENDERING ORDERING
OR CONSTRUCTION
PURPOSES WITHOUT
CHECKING THEM ON SITE
FIRST

THIS DRAWING IS THE
COPYRIGHT OF J W MOSES
AND SHALL NOT BE COPIED
WITHOUT EXPRESS
CONSENT

No.	Revision/Issue	Date

Firm Name and Address
JOHN W MOSES M.R.I.C.S
CHARTERED SURVEYOR
3 PINE COURT
SPALDING
LINCOLNSHIRE
PE12 6FG


Project Name and Address
PROPOSED
ALTERATIONS &
EXTENSION TO
15 MARKET WAY
PINCHBECK
SPALDING PE11 3PE

Project JWM/MW/007	Sheet EXISTING ELEVATION
Date 26/01/11	
Scale 1:50	



REAR ELEVATION

SHDC
Planning & Development
11 FEB 2011
Ref: 0095-11

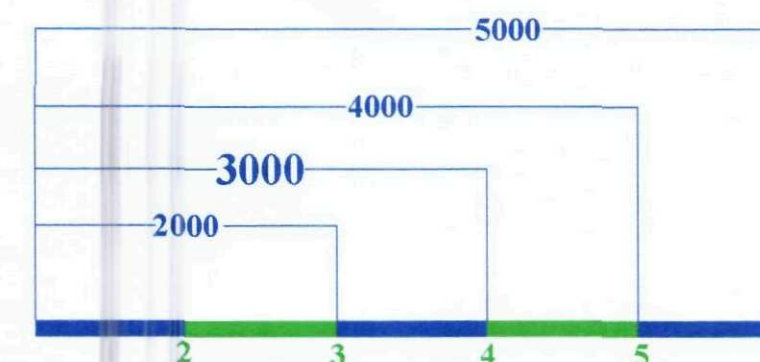

General Notes

THIS DRAWING SHALL BE
READ IN CONJUNCTION
WITH THE SEPERATE
BUILDING REGULATION
SPECIFICATION NOTES

ALL DIMENSIONS SHALL BE
CHECKED ON SITE AND
UNDER NO CIRCUMSTANCES
SHALL DIMENSIONS BE
TAKEN FROM THE
DRAWINGS AND USED
FOR TENDERING ORDERING
OR CONSTRUCTION
PURPOSES WITHOUT
CHECKING THEM ON SITE
FIRST

THIS DRAWING IS THE
COPYRIGHT OF J W MOSES
AND SHALL NOT BE COPIED
WITHOUT EXPRESS
CONSENT


No.	Revision/Issue	Date

Firm Name and Address
JOHN W MOSES M.R.I.C.S
CHARTERED SURVEYOR
3 PINE COURT
SPALDING
LINCOLNSHIRE
PE12 6FG


Project Name and Address
PROPOSED
ALTERATIONS &
EXTENSION TO
15 MARKET WAY
PINCHBECK
SPALDING PE11 3PE

Project
JWM/MW/008
Date
26/01/11
Scale
1:50

Sheet
EXISTING
ELEVATION

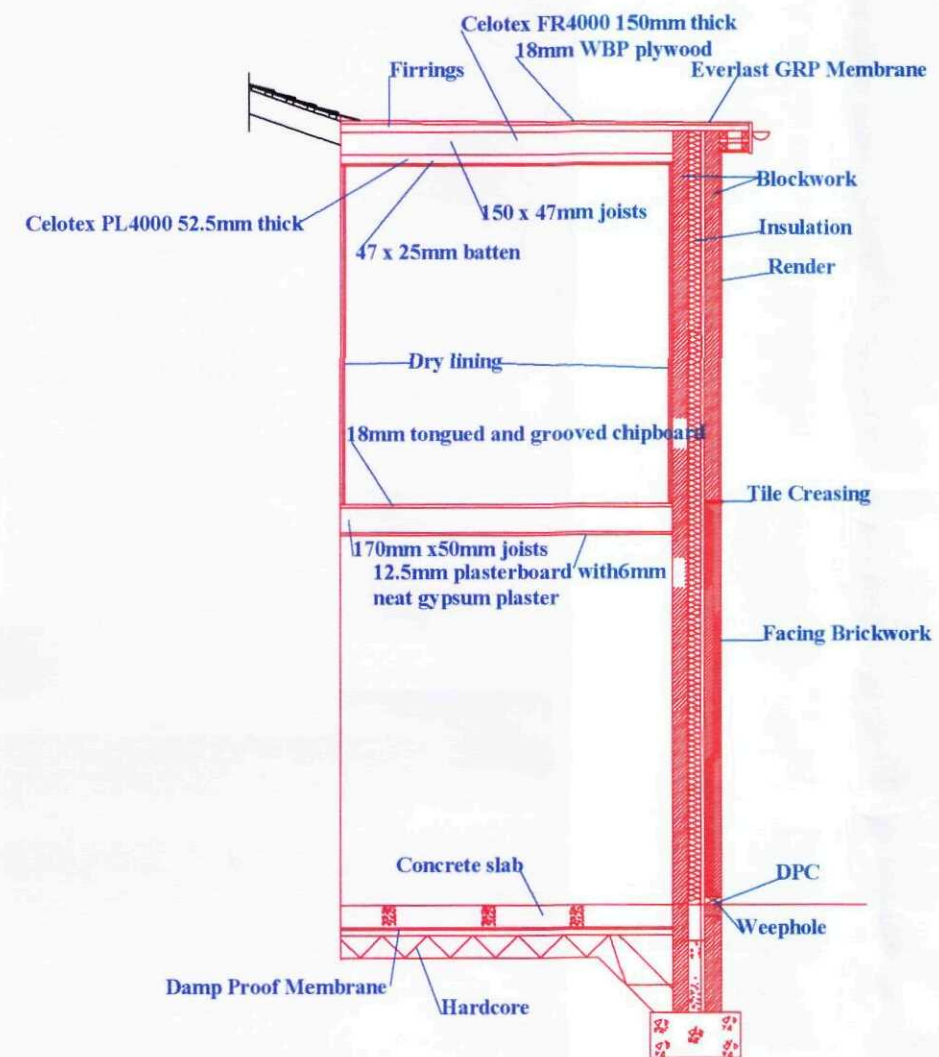

SHDC
Planning & Development
11 FEB 2011
Ref: 0095-11

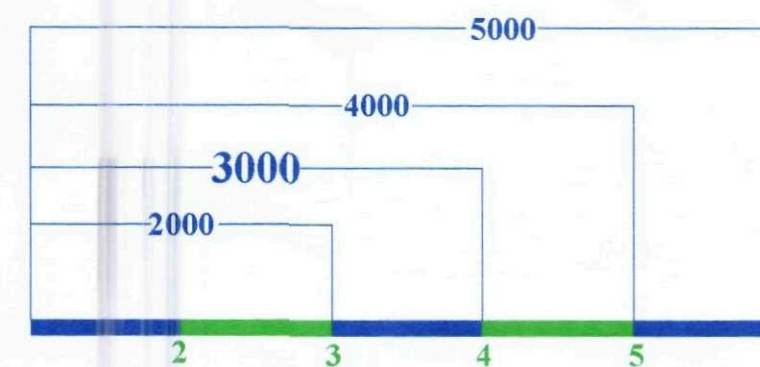

General Notes

THIS DRAWING SHALL BE READ IN CONJUNCTION WITH THE SEPERATE BUILDING REGULATION SPECIFICATION NOTES

ALL DIMENSIONS SHALL BE CHECKED ON SITE AND UNDER NO CIRCUMSTANCES SHALL DIMENSIONS BE TAKEN FROM THE DRAWINGS AND USED FOR TENDERING ORDERING OR CONSTRUCTION PURPOSES WITHOUT CHECKING THEM ON SITE FIRST

THIS DRAWING IS THE COPYRIGHT OF J W MOSES AND SHALL NOT BE COPIED WITHOUR EXPRESS CONSENT


No.	Revision/Issue	Date

Firm Name and Address
JOHN W MOSES M.R.L.C.S
CHARTERED SURVEYOR
3 PINE COURT
SPALDING
LINCOLNSHIRE
PE12 6FG


Project Name and Address
PROPOSED
ALTERATIONS &
EXTENSION TO
15 MARKET WAY
PINCHBECK
SPALDING PE11 3PE

Project
JWM/SR/009
Date
26/01/11
Scale
1:50

Sheet
PROPOSED
SECTION

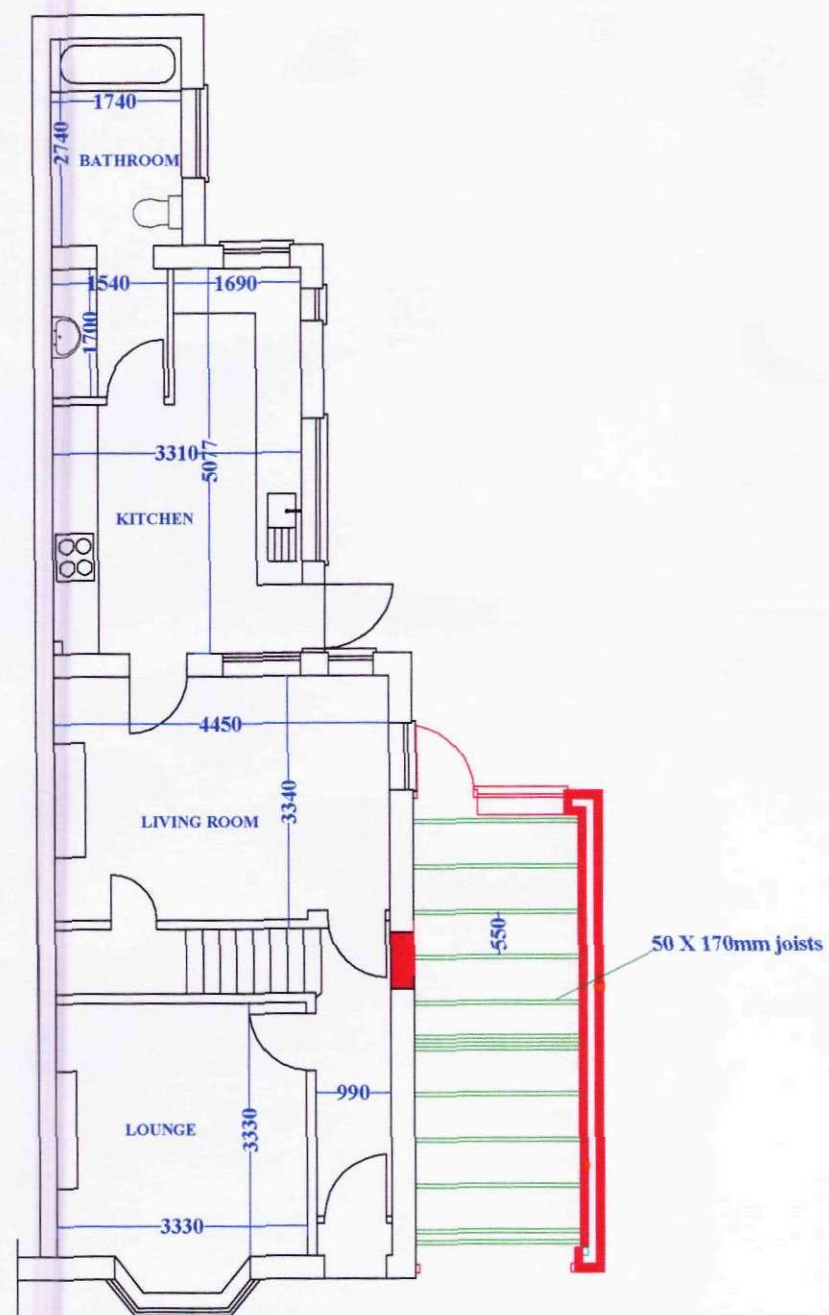

FIRST FLOOR STRUCTURE

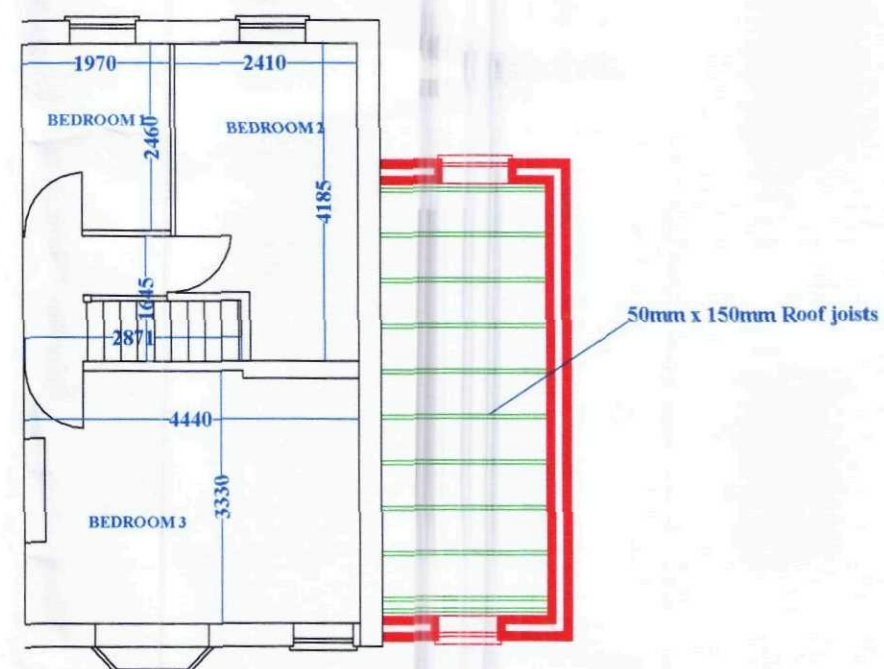

ROOF STRUCTURE

SHDC
Planning & Development
11 FEB 2011
Ref: 0095-11

General Notes

THIS DRAWING SHALL BE READ IN CONJUNCTION WITH THE SEPERATE BUILDING REGULATION SPECIFICATION NOTES

ALL DIMENSIONS SHALL BE CHECKED ON SITE AND UNDER NO CIRCUMSTANCES SHALL DIMENSIONS BE TAKEN FROM THE DRAWINGS AND USED FOR TENDERING ORDERING OR CONSTRUCTION PURPOSES WITHOUT CHECKING THEM ON SITE FIRST


THIS DRAWING IS THE COPYRIGHT OF J W MOSES AND SHALL NOT BE COPIED WITHOUR EXPRESS CONSENT

No.	Revision/Issue	Date

First Name and Address
JOHN W MOSES M.R.I.C.S
CHARTERED SURVEYOR
3 PINE COURT
SPALDING
LINCOLNSHIRE
PE12 6FG

Project Name and Address
PROPOSED
ALTERATIONS &
EXTENSION TO
15 MARKET WAY
PINCHBECK
SPALDING PE11 3PE

Project JWM/MW/010	Sheet PROPOSED PLANS
Date 26/01/11	
Scale 1:100	

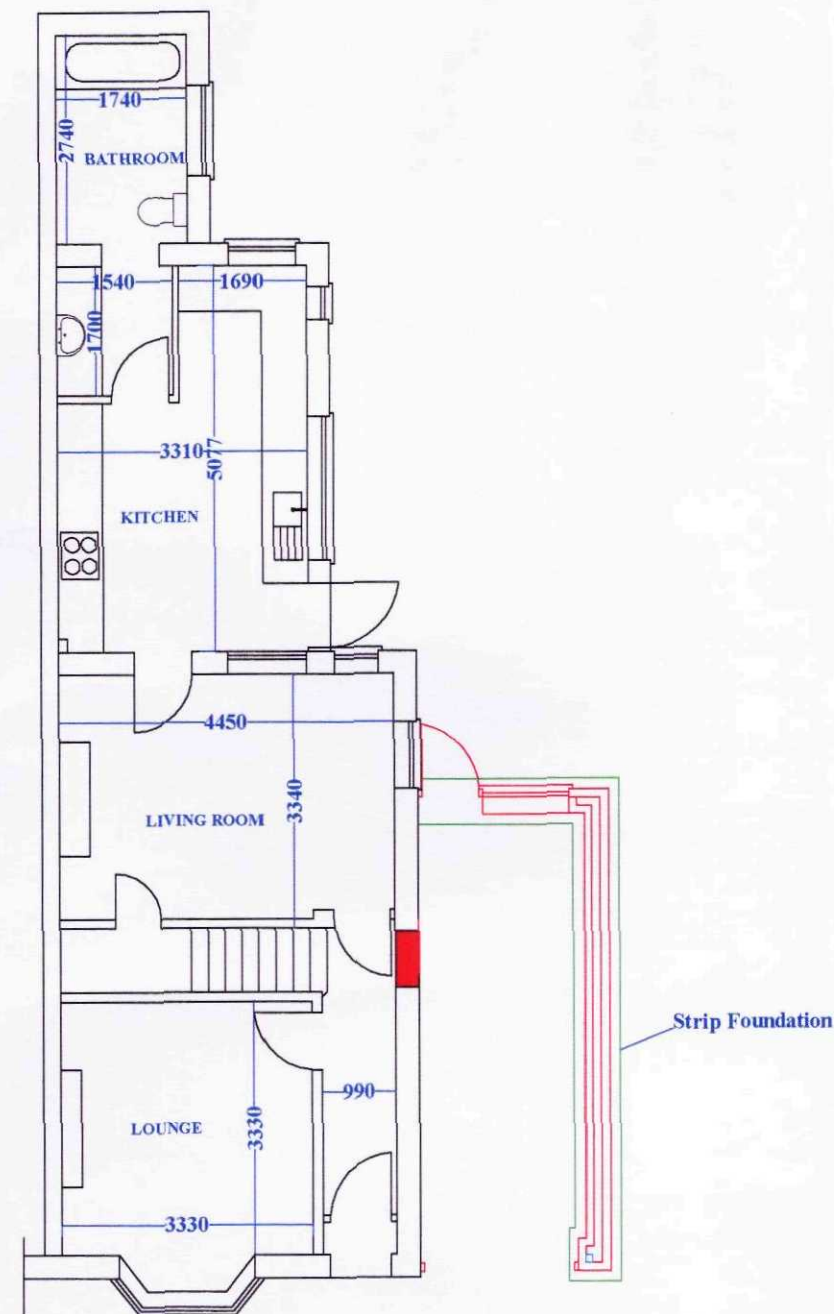

FOUNDATIONS

SHDC
Planning & Development
11 FEB 2011
Ref: 0095-11

General Notes

THIS DRAWING SHALL BE READ IN CONJUNCTION WITH THE SEPERATE BUILDING REGULATION SPECIFICATION NOTES

ALL DIMENSIONS SHALL BE CHECKED ON SITE AND UNDER NO CIRCUMSTANCES SHALL DIMENSIONS BE TAKEN FROM THE DRAWINGS AND USED FOR TENDERING ORDERING OR CONSTRUCTION PURPOSES WITHOUT CHECKING THEM ON SITE FIRST

THIS DRAWING IS THE COPYRIGHT OF J W MOSES AND SHALL NOT BE COPIED WITHOUR EXPRESS CONSENT

No.	Revision/Issue	Date

From Name and Address
JOHN W MOSES M.R.I.C.S
CHARTERED SURVEYOR
3 PINE COURT
SPALDING
LINCOLNSHIRE
PE12 6FG

Project Name and Address
PROPOSED
ALTERATIONS &
EXTENSION TO
15 MARKET WAY
PINCHBECK
SPALDING PE11 3PE

Project JWM/MW/011	Sheet PROPOSED PLANS
Date 26/01/11	
Scale 1:100	



Project JWM/MW/012	Sheet PROPOSED SITE PLAN
Date 26/01/11	
Scale 1:200	