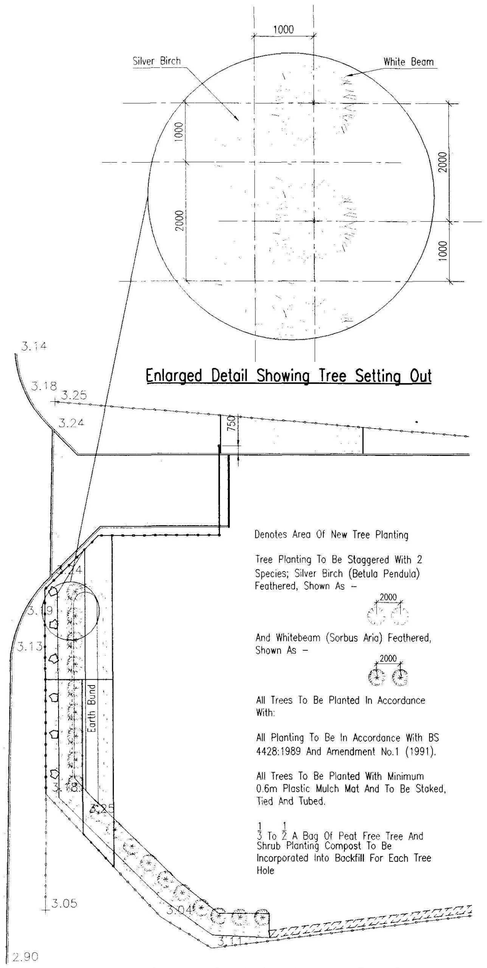


Enlarged Detail Showing Tree Setting Out

Denotes Area Of New Tree Planting

Tree Planting To Be Staggered With 2 Species; Silver Birch (Betula Pendula) Feathered, Shown As –

2000

And Whitebeam (Sorbus Aria) Feathered, Shown As –

2000


All Trees To Be Planted In Accordance With:

All Planting To Be In Accordance With BS 4428:1989 And Amendment No.1 (1991).


All Trees To Be Planted With Minimum 0.6m Plastic Mulch Mat And To Be Staked, Tied And Tubed.

1/3 To 2 A Bag Of Peat Free Tree And Shrub Planting Compost To Be Incorporated Into Backfill For Each Tree Hole


Enlarged Detail Showing New Tree Planting

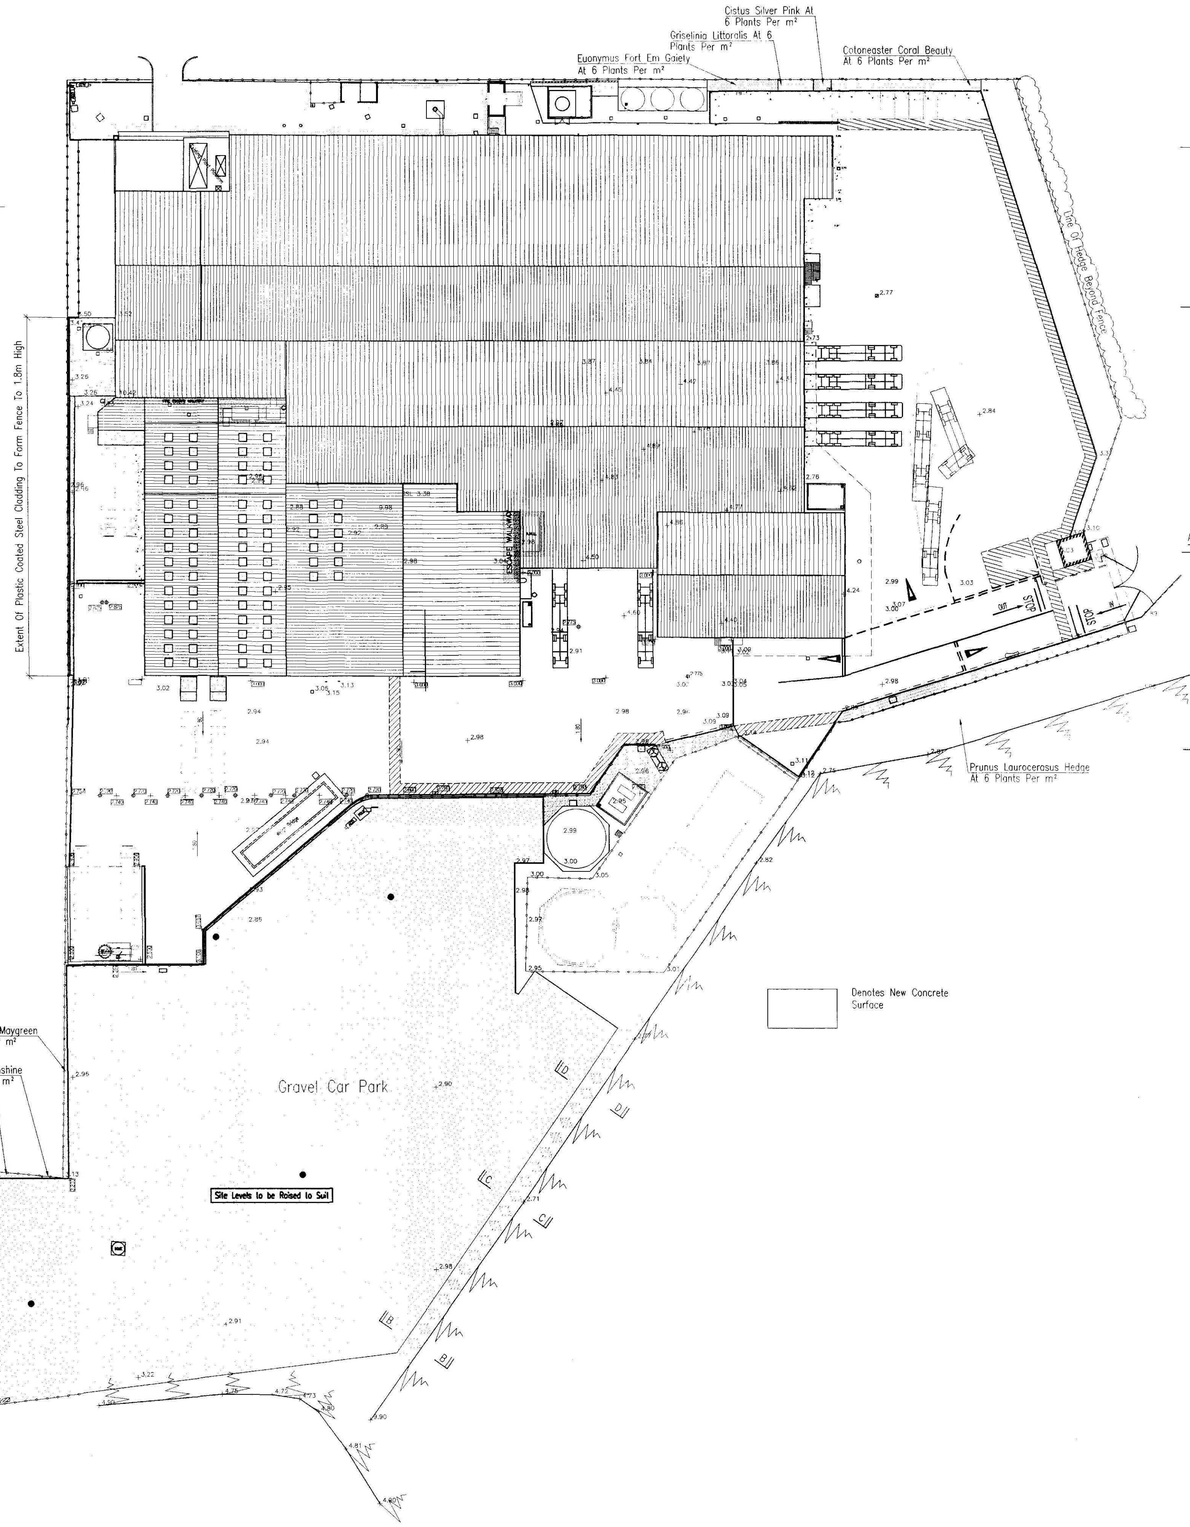


Denotes New Concrete Surface

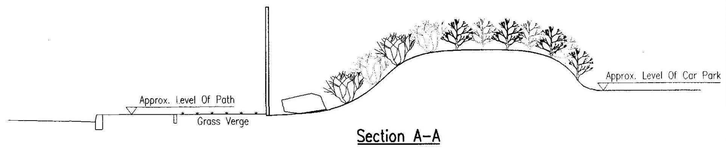


Section A–A

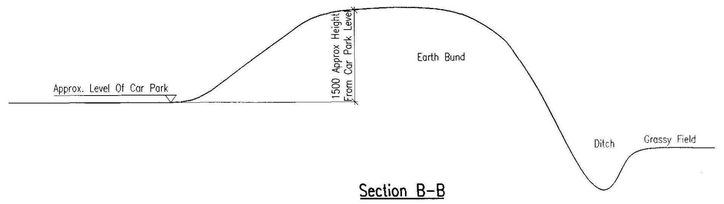

Section B–B

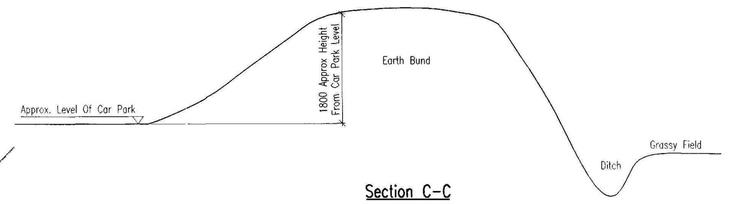

Section C–C

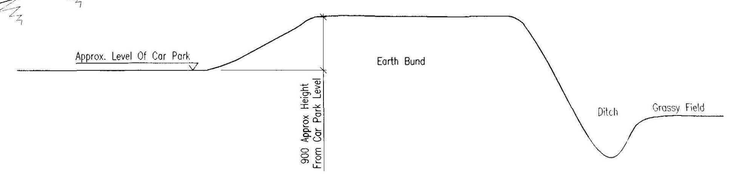

Section D–D

SHDC Planning & Development 11 MAR 2009 Ref: 0097/09

AMENDED PLAN
Ref.

DETERMINED PLAN

REV	DATE	REMARKS
C	10/03/09	Additional Information Added To New Tree Planting
B	05/03/09	New Trees To Bottom Left Of Site Added
A	17/02/09	Minor Amendments To Fence

STATUS: PRELIMINARY


SIDEBOTTOM RICHARDSON CHENG LTD
15 HIGH STREET, SPALDING, LINCS. PE11 1TW
TEL: (01775) 712660
FAX: (01775) 712635
E-MAIL: src@s-r-c.co.uk
CONSULTING STRUCTURAL AND CIVIL ENGINEERS


PROJECT
Proposed Extension To Meat Processing Plant Spalding, Lincolnshire for Woodhead Brothers

TITLE
Landscaping Details


DATE	July 08	SCALE	1:500, 1:200, 1:50
DRAWN	BJ	CHECKED	
DESIGN		FILENAME	37506-603

DRG No 37506/603 REV C

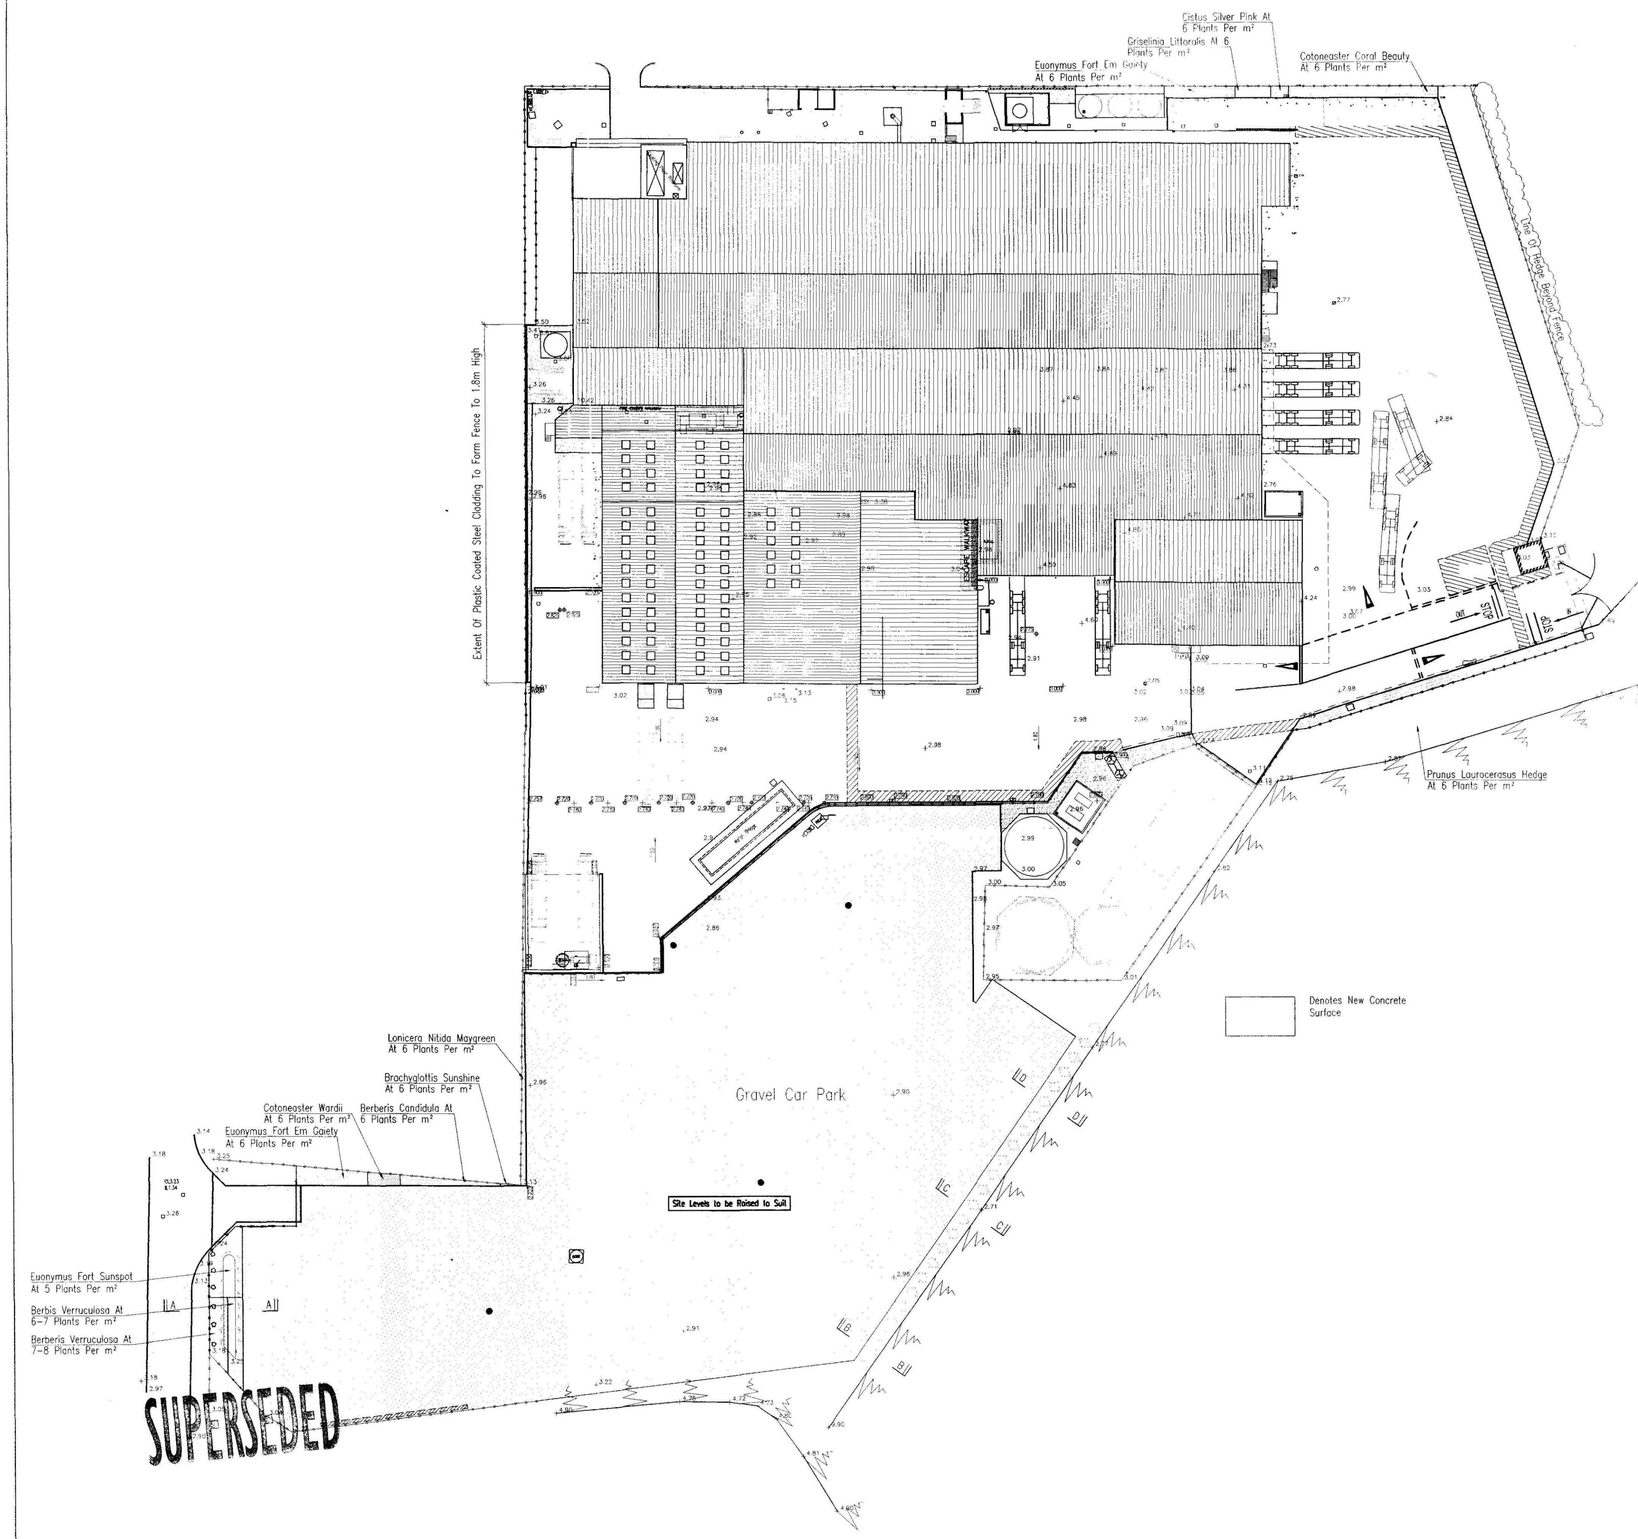


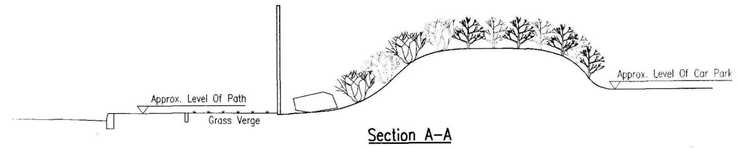


Section A-A

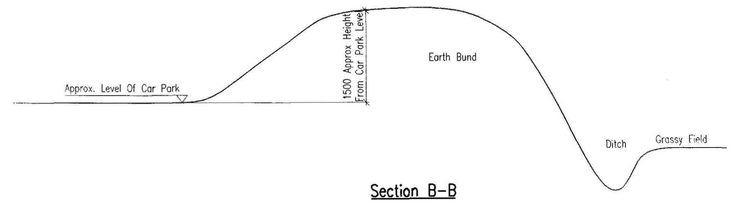

Section B-B

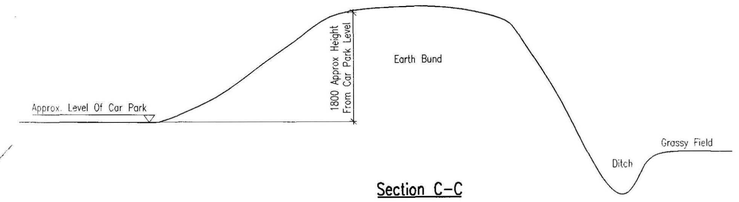

Section C-C

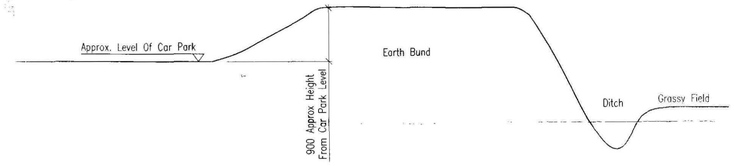

Section D-D

SUPERSEDED

Planning
12 FEB 2009
Ref: 09/00

REV	DATE	REMARKS
A	17/02/09	Minor Amendments To Fence

STATUS PRELIMINARY

SIDEBOTTOM RICHARDSON CHENG LTD
15 HIGH STREET, SPALDING, LINCS, PE11 1TW
TEL: (01775) 712680
FAX: (01775) 712635
E-MAIL: src@s-r-c.co.uk
CONSULTING STRUCTURAL AND CIVIL ENGINEERS

PROJECT
Proposed Extension To Meat Processing Plant Spalding, Lincolnshire for Woodhead Brothers

TITLE
Landscaping Details

DATE	July 08	SCALE	1:500,
DRAWN	BJ	CHECKED	
DESIGN		FILENAME	37506-603

DRG No.37506/603 REV A