

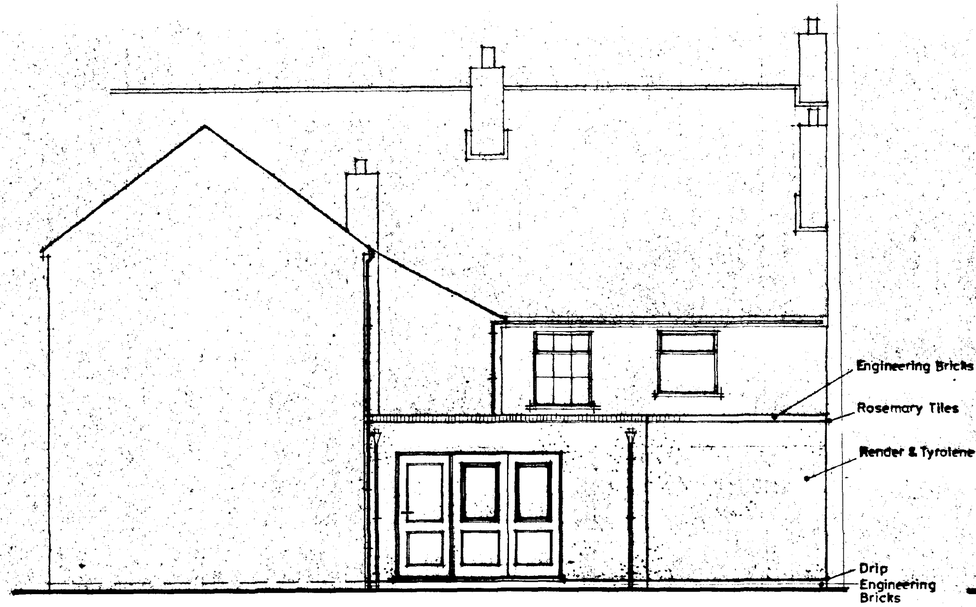



REAR

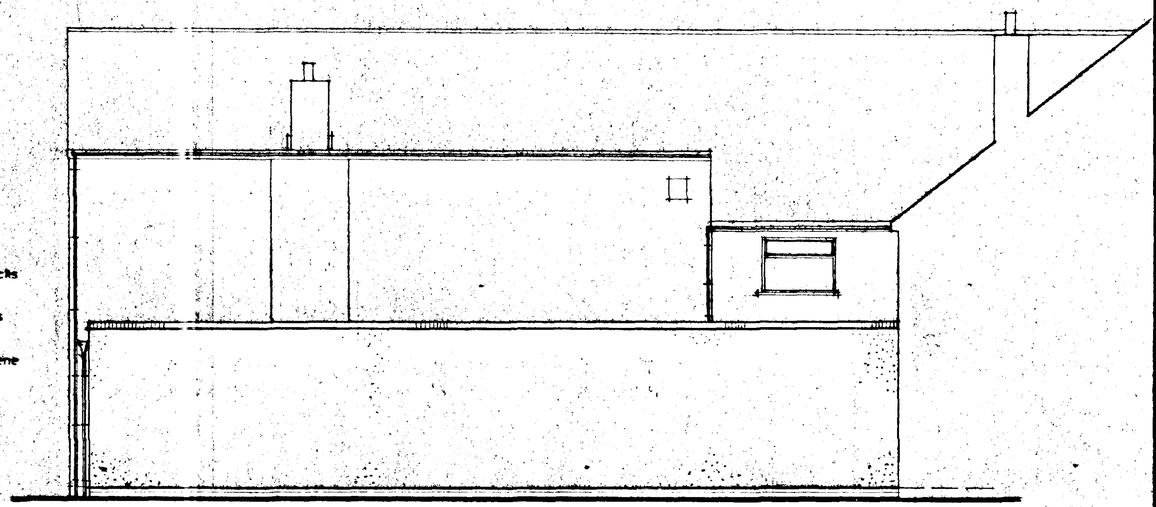

SIDE

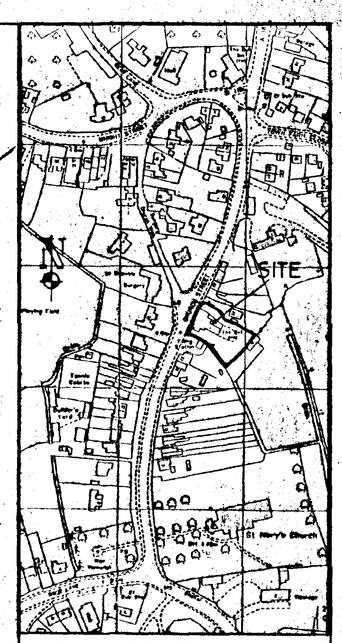

LOCATION PLAN

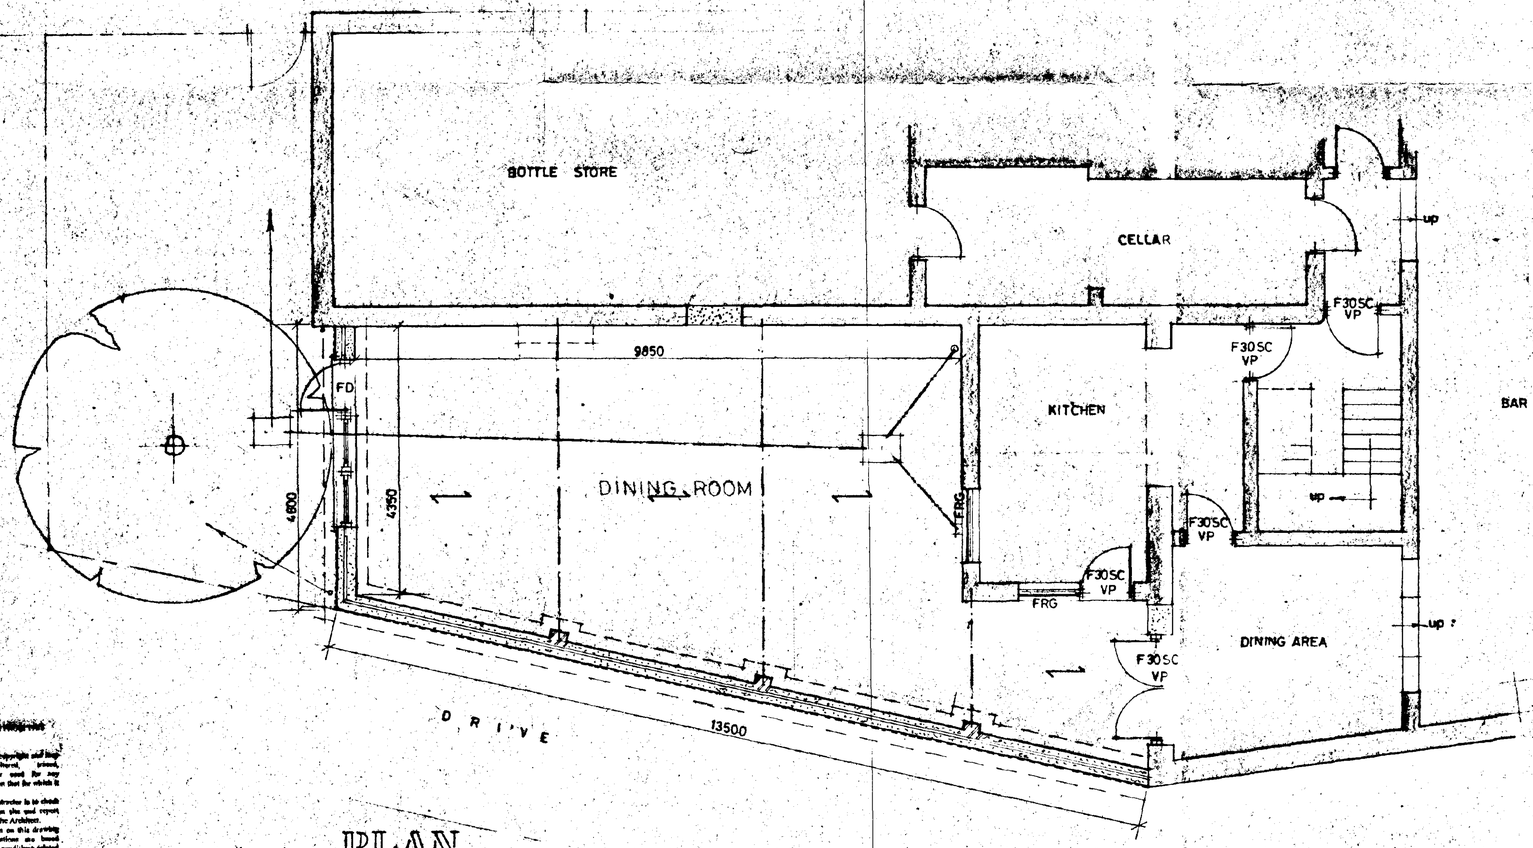

PLAN

COPYRIGHT RESERVED
DRAWING
This drawing is copyright and may not be altered, printed, photographed or used for any purpose other than that for which it is issued.
The Contract Contractor is to check all dimensions on site and report discrepancies to the Architect.
All details shown on this drawing including foundations are based upon typical site conditions related to the area. No responsibility can be accepted for abnormal conditions which may be discovered during construction unless reported to the Architect so that design amendments may be considered. Site soil surveys are recommended in respect of foundations to establish specific site conditions before foundations work is undertaken.

SOUTH [illegible] DISTRICT COUNCIL
HOUSE [illegible] BUILDING
15 MAR 1996
Ref: 0097/96

DETERMINED PLANS

AMENDED PLAN
Ref.

B.12.95, Parapet Wall - Planning
A.21.2.96, Remove Side Windows - Planning

G. R. MERCHANT
I.ENG AMICE, FIWO,
ARCHITECTURAL, STRUCTURAL
& LAND DRAINAGE CONSULTANT
TEL: HOLBEACH (01406) 490800


PROJECT:
DINING ROOM EXTENSION

CLIENT:
J. WATSON
THE BELL
CHURCH STREET
PINCHBECK

SCALES: 1/50 1/1250
DATE: JAN 1996


G.R.MERCHANT
DRAWING No.: JW. 2/2

REVISIONS:
A B

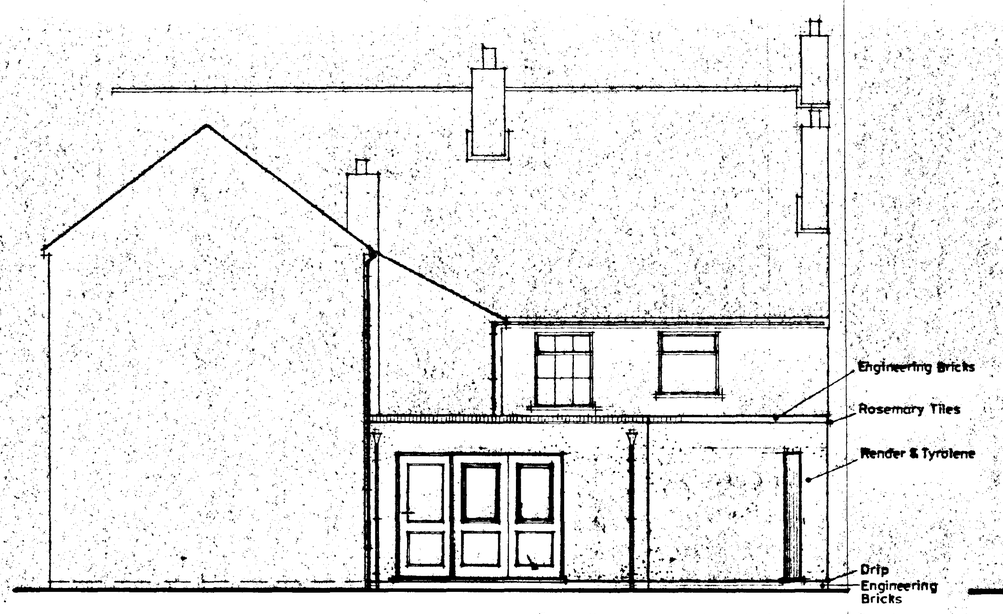


REAR

PLEASE MARK DOOR & WINDOW UNIT

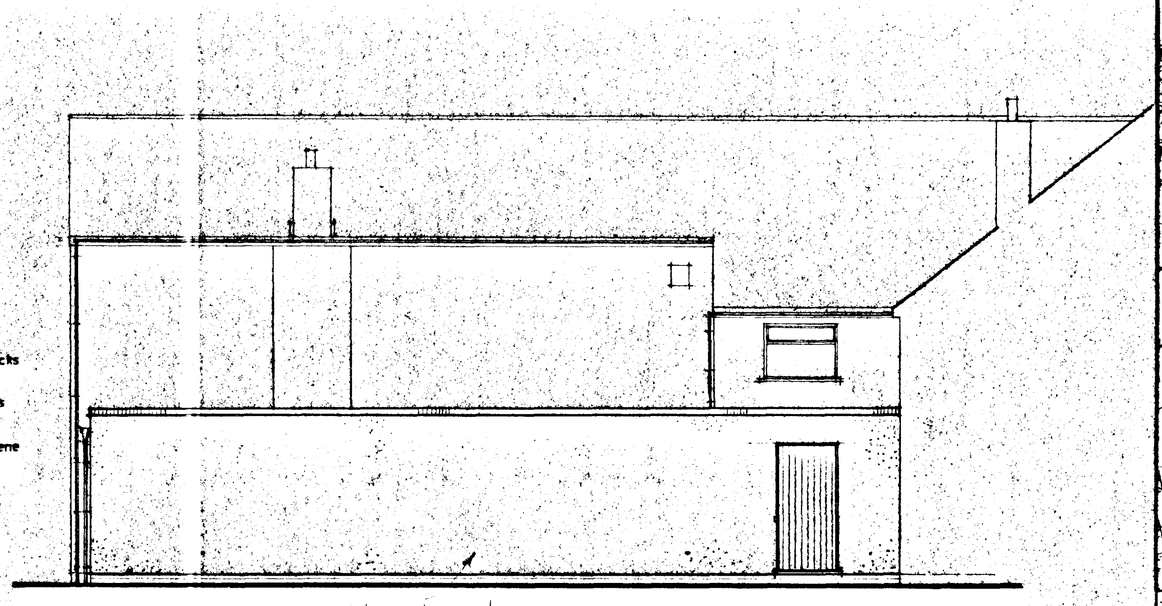


SIDE

External Render to BS: 5262. 1976

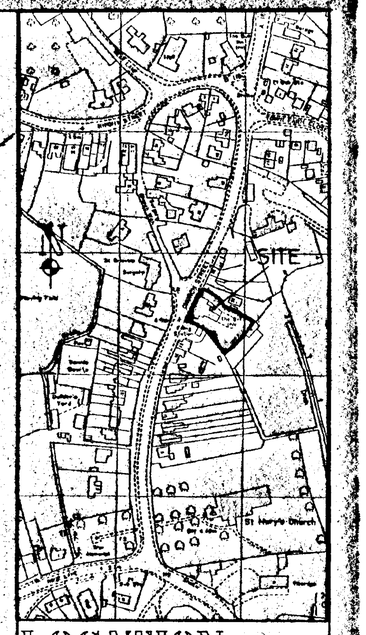

LOCATION PLAN

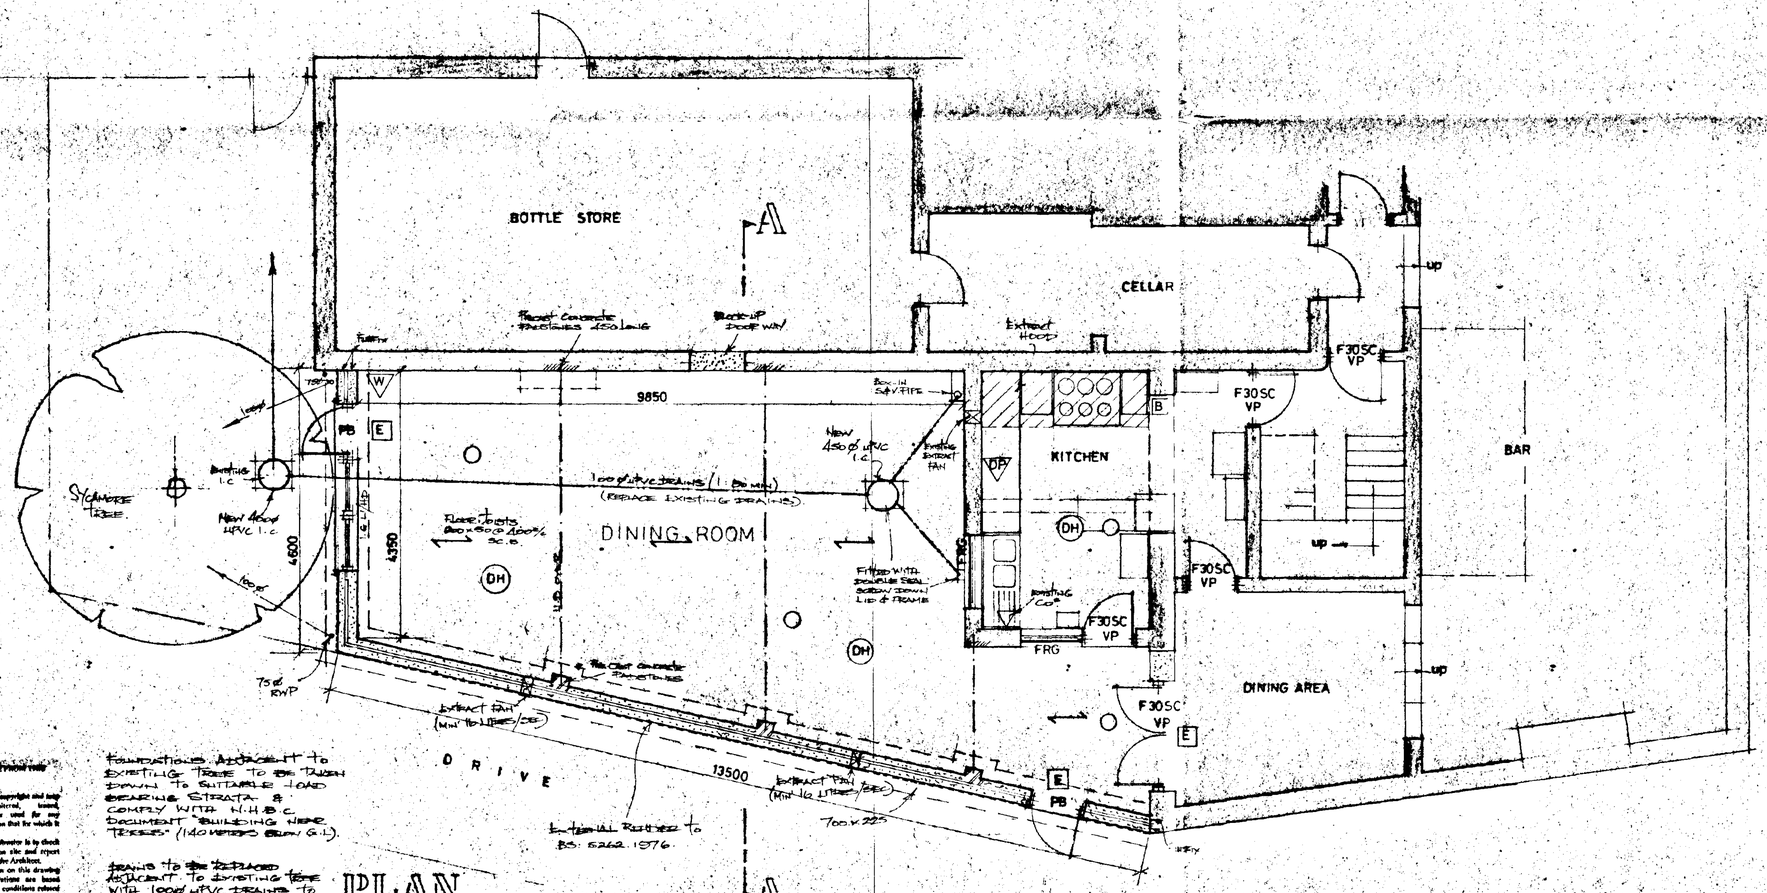

PLAN

FOUNDATIONS ADJACENT TO EXISTING TREES TO BE TAKEN DOWN TO SUITABLE LOAD BEARING STRATA & COMPLY WITH N.H.B.C. DOCUMENT "BUILDING NEAR TREES" (1.40 NEEDED BELOW G.L.).

DRAINS TO BE REPLACED ADJACENT TO EXISTING TREE WITH 100ø uPVC DRAINS TO ALLOW FLEXIBILITY.

Vertically mounted glass
Provides toughened glass to vertical, risk as following areas. To all windows within 800 of finished floor level. To all doors glazing within 1500 of finished floor level. This applies to side screens also within 300 of door.

NOTE:
Kitchen to be vented air existing by ducting to external air above flat roofed extension.

FIRE REQUIREMENTS
TO BS:1635:1990

E	ILLUMINATED FIRE EXIT SIGN
W	9 LITRE WATER EXTINGUISHER
DP	5kg DRY POWDER EXTINGUISHER
B	1m x 1m FIRE BLANKET
PB	PANIC BOLT WITH 'PUSH BAR TO OPEN' SIGN
VP	DOOR FITTED WITH VISION PANEL
FRG	30 MINUTE FIRE RESISTING GLAZING, WINDOWS FIXED SHUT.
F30SC	HALF HOUR FIRE RESISTING DOOR FITTED WITH SELF CLOSING DEVICE.
○	EMERGENCY LIGHTING POINT
(DH)	HEAT DETECTOR

COPYRIGHT & PLANNING ISSUE DRAWING
This drawing is copyright and may not be altered, loaned, photographed or used for purposes other than for which it is issued.
The General Contractor is to check all dimensions on site and report discrepancies to the Architect.
All details shown on this drawing including dimensions are based upon typical site conditions related to the area. No responsibility can be accepted for abnormal conditions which may be encountered during construction unless reported to the Architect so that design amendments may be considered. Site soil surveys are recommended in respect of foundations to establish specific site conditions before foundation work is undertaken.

SOUTH HOLLAND DC
HOUSING & PLANNING
- 1 JUL 1996
Ref: 0077/96

AMENDED PLAN
Ref. A1

D. 28.6.96. Extra Fire Door - Planning & Building
C 5.6.96. Revised Application
B 12.4.96. Parapet Wall - Planning
A 21.2.96. Remove Side Windows - Planning

G. R. MERCHANT
LENG AMICE, FIWO,
ARCHITECTURAL, STRUCTURAL & LAND DRAINAGE CONSULTANT
TEL: HOLBEACH (01406) 490800

PROJECT:
DINING ROOM EXTENSION

CLIENT:
J. WATSON
THE BELL
CHURCH STREET
PINCHBECK

SCALES:	DATE:
1:50 1:1250	JAN 1996

G.R.MERCHANT | DRAWING No.: 95. 2/15.

REVISIONS: N.E.D.