
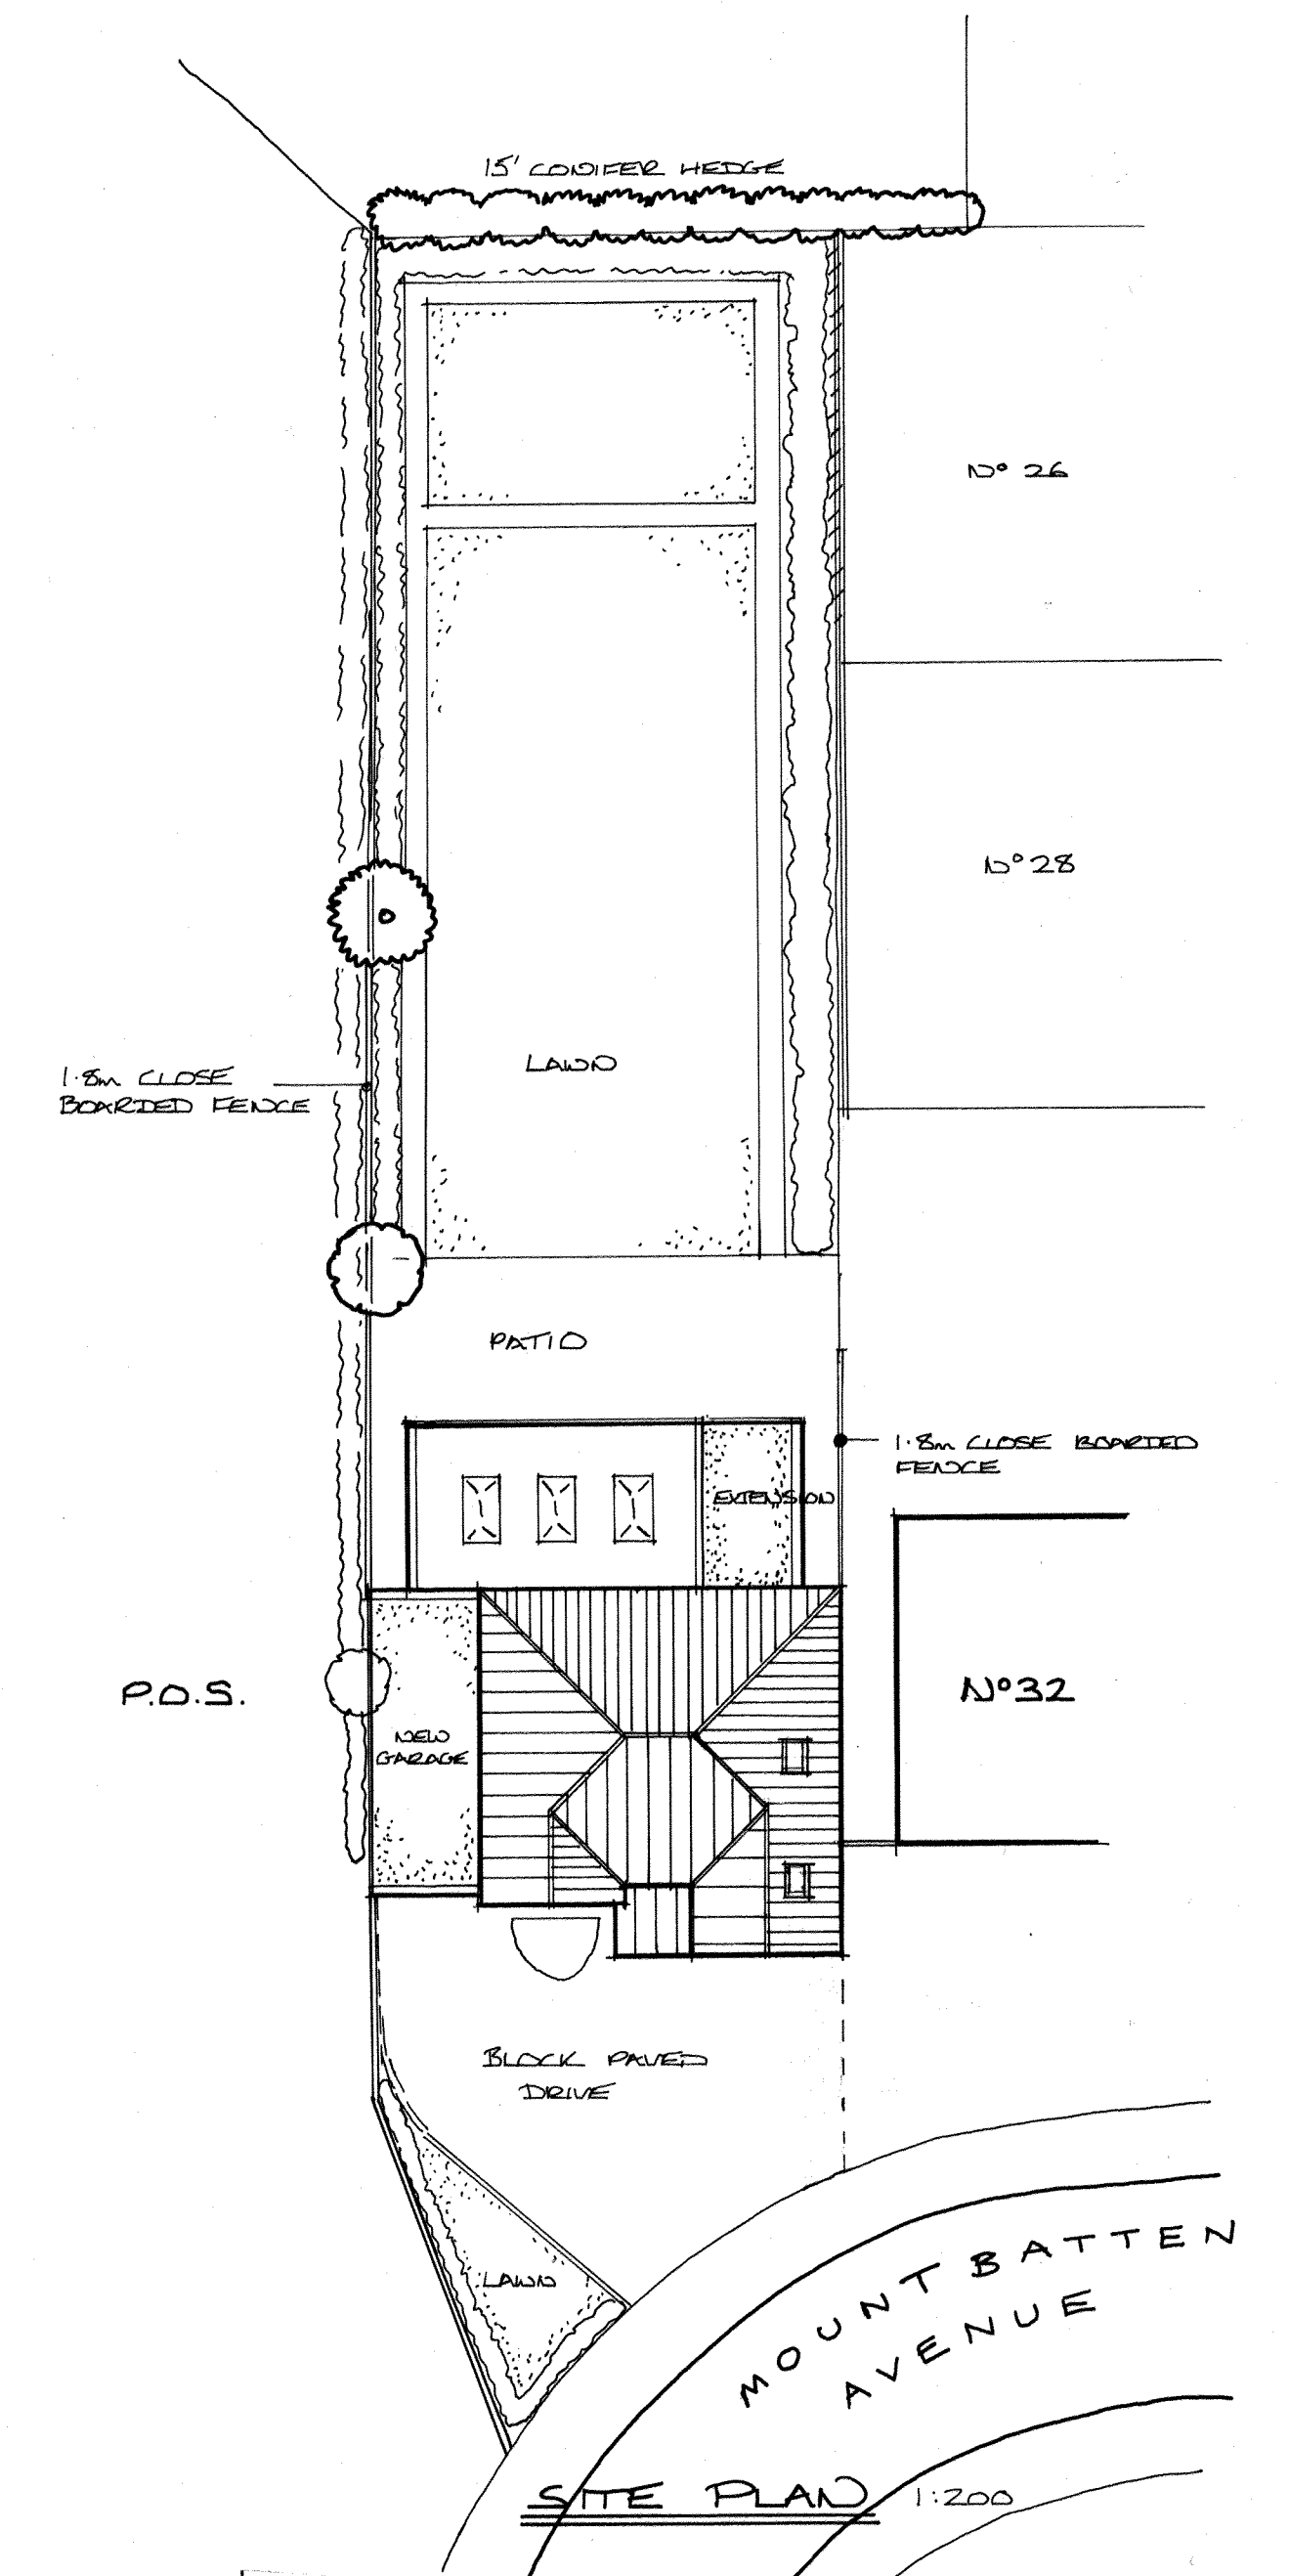
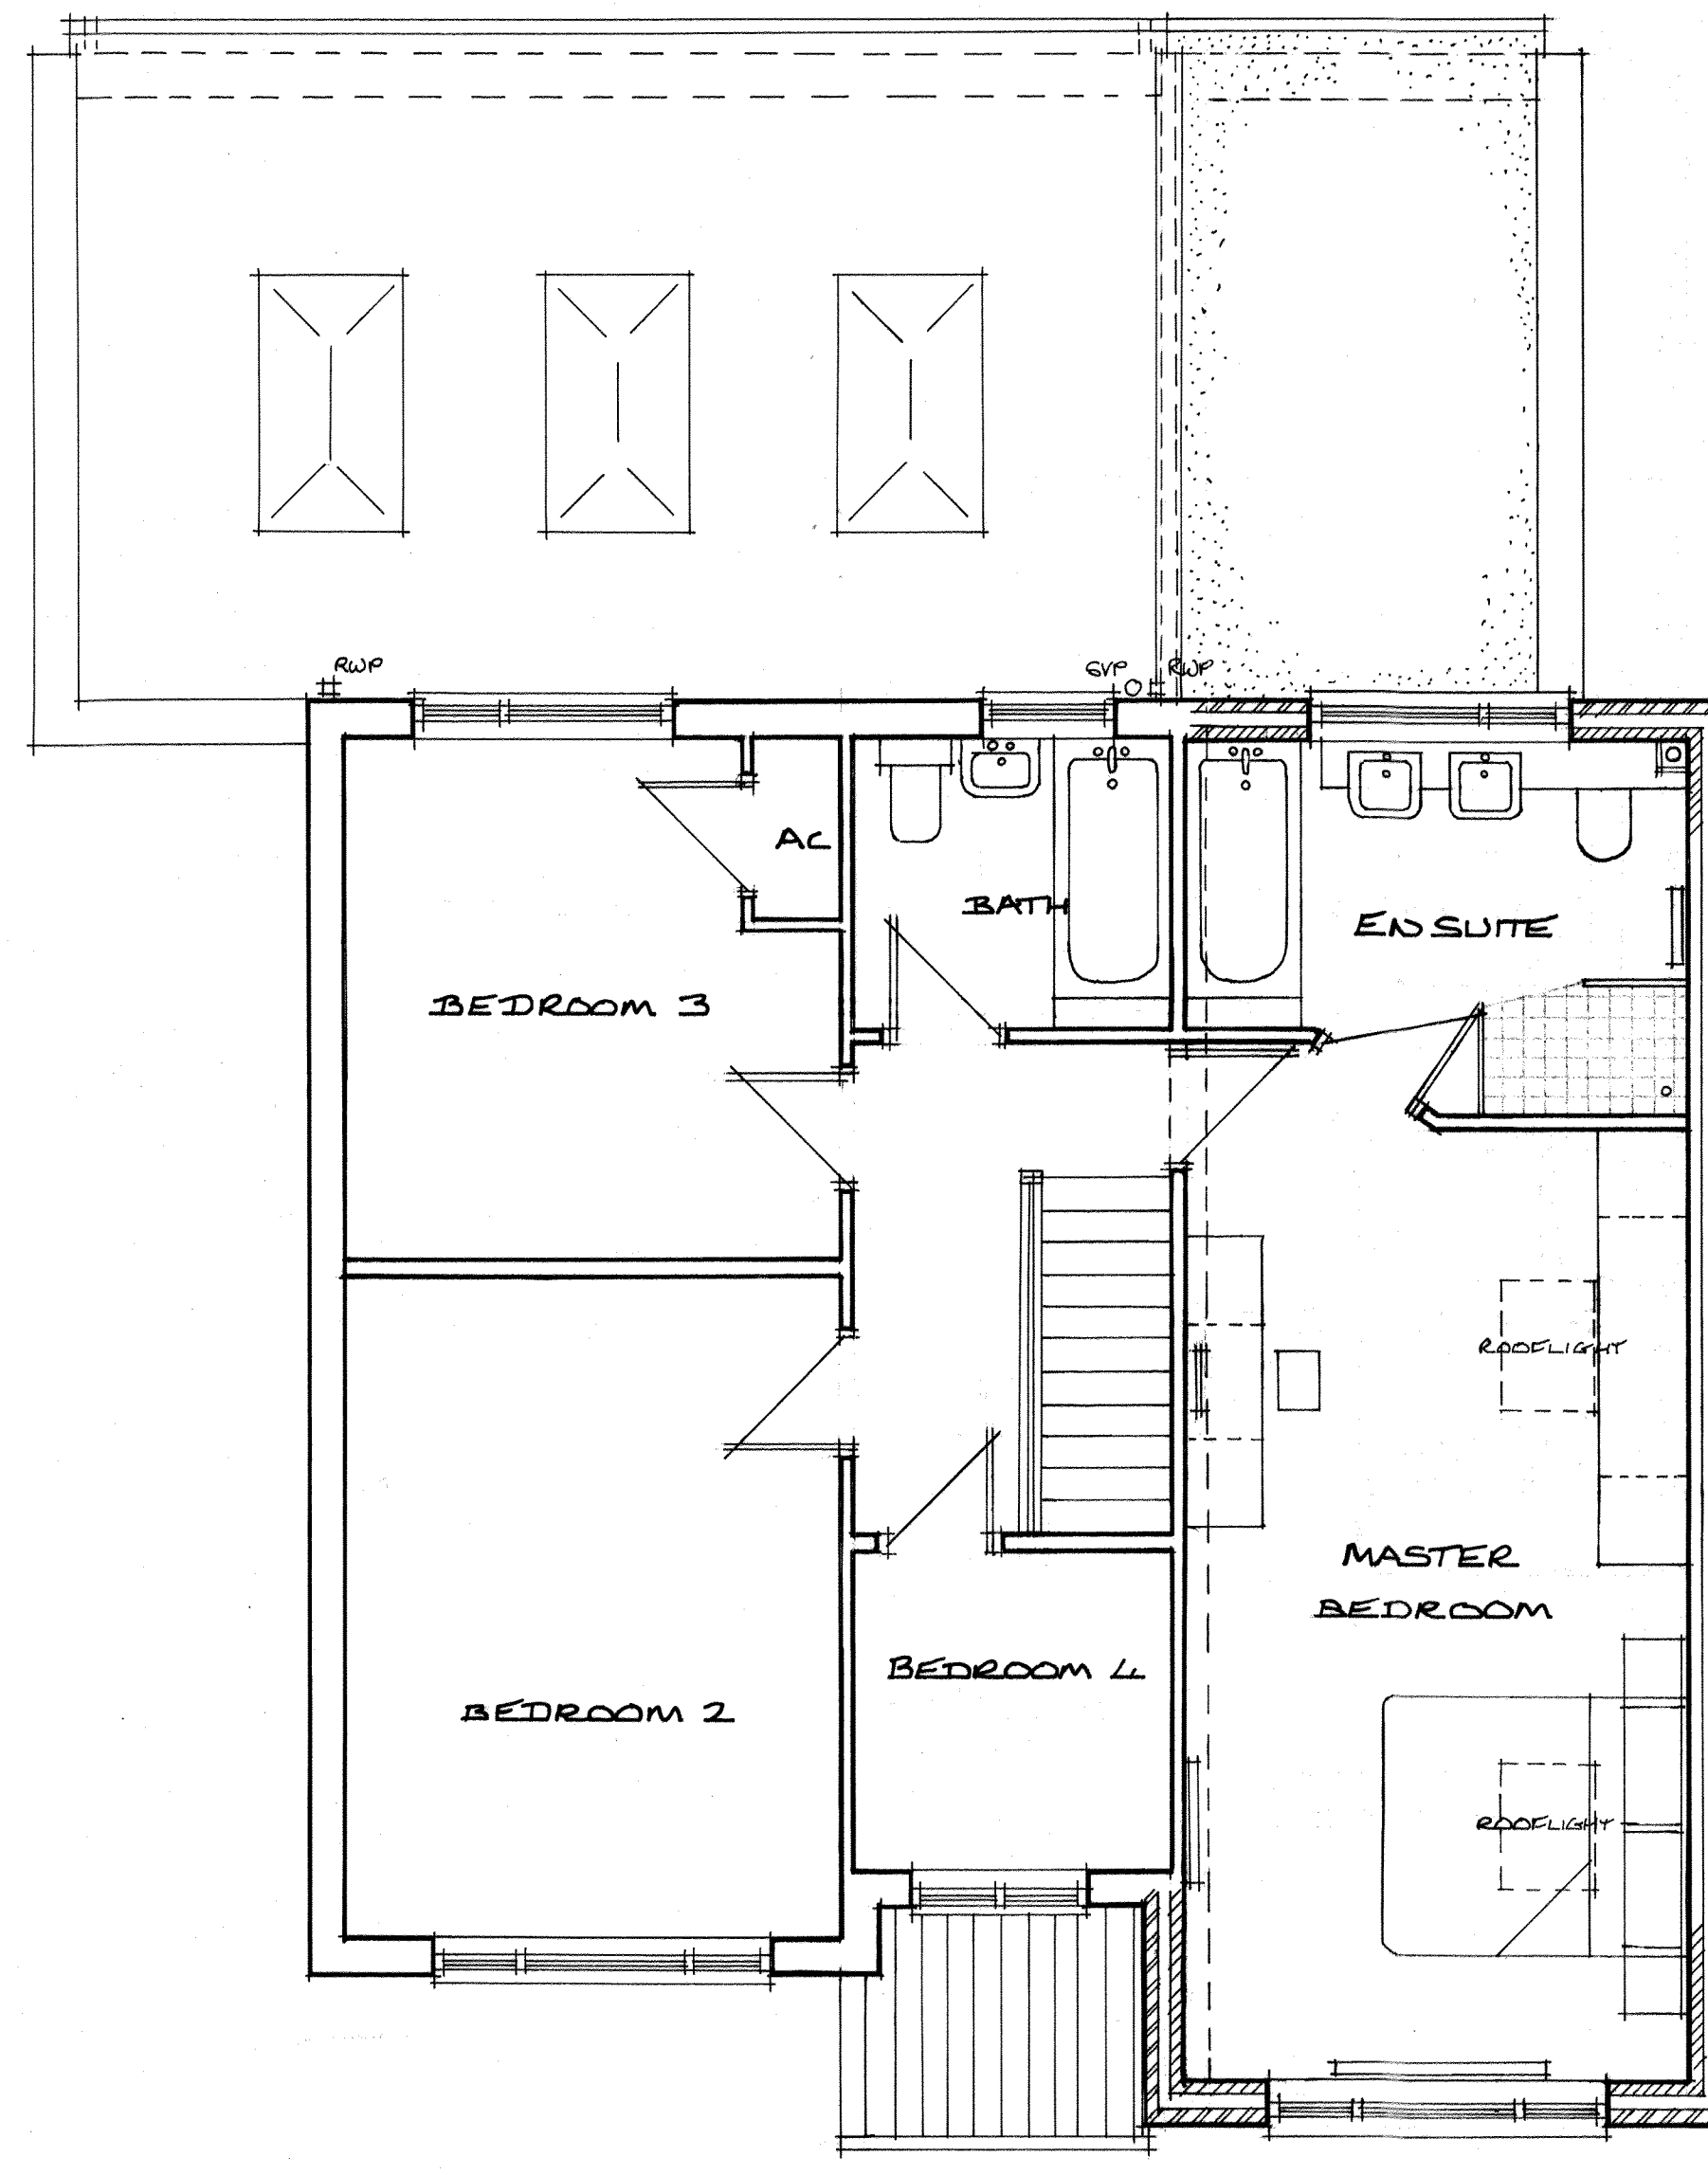


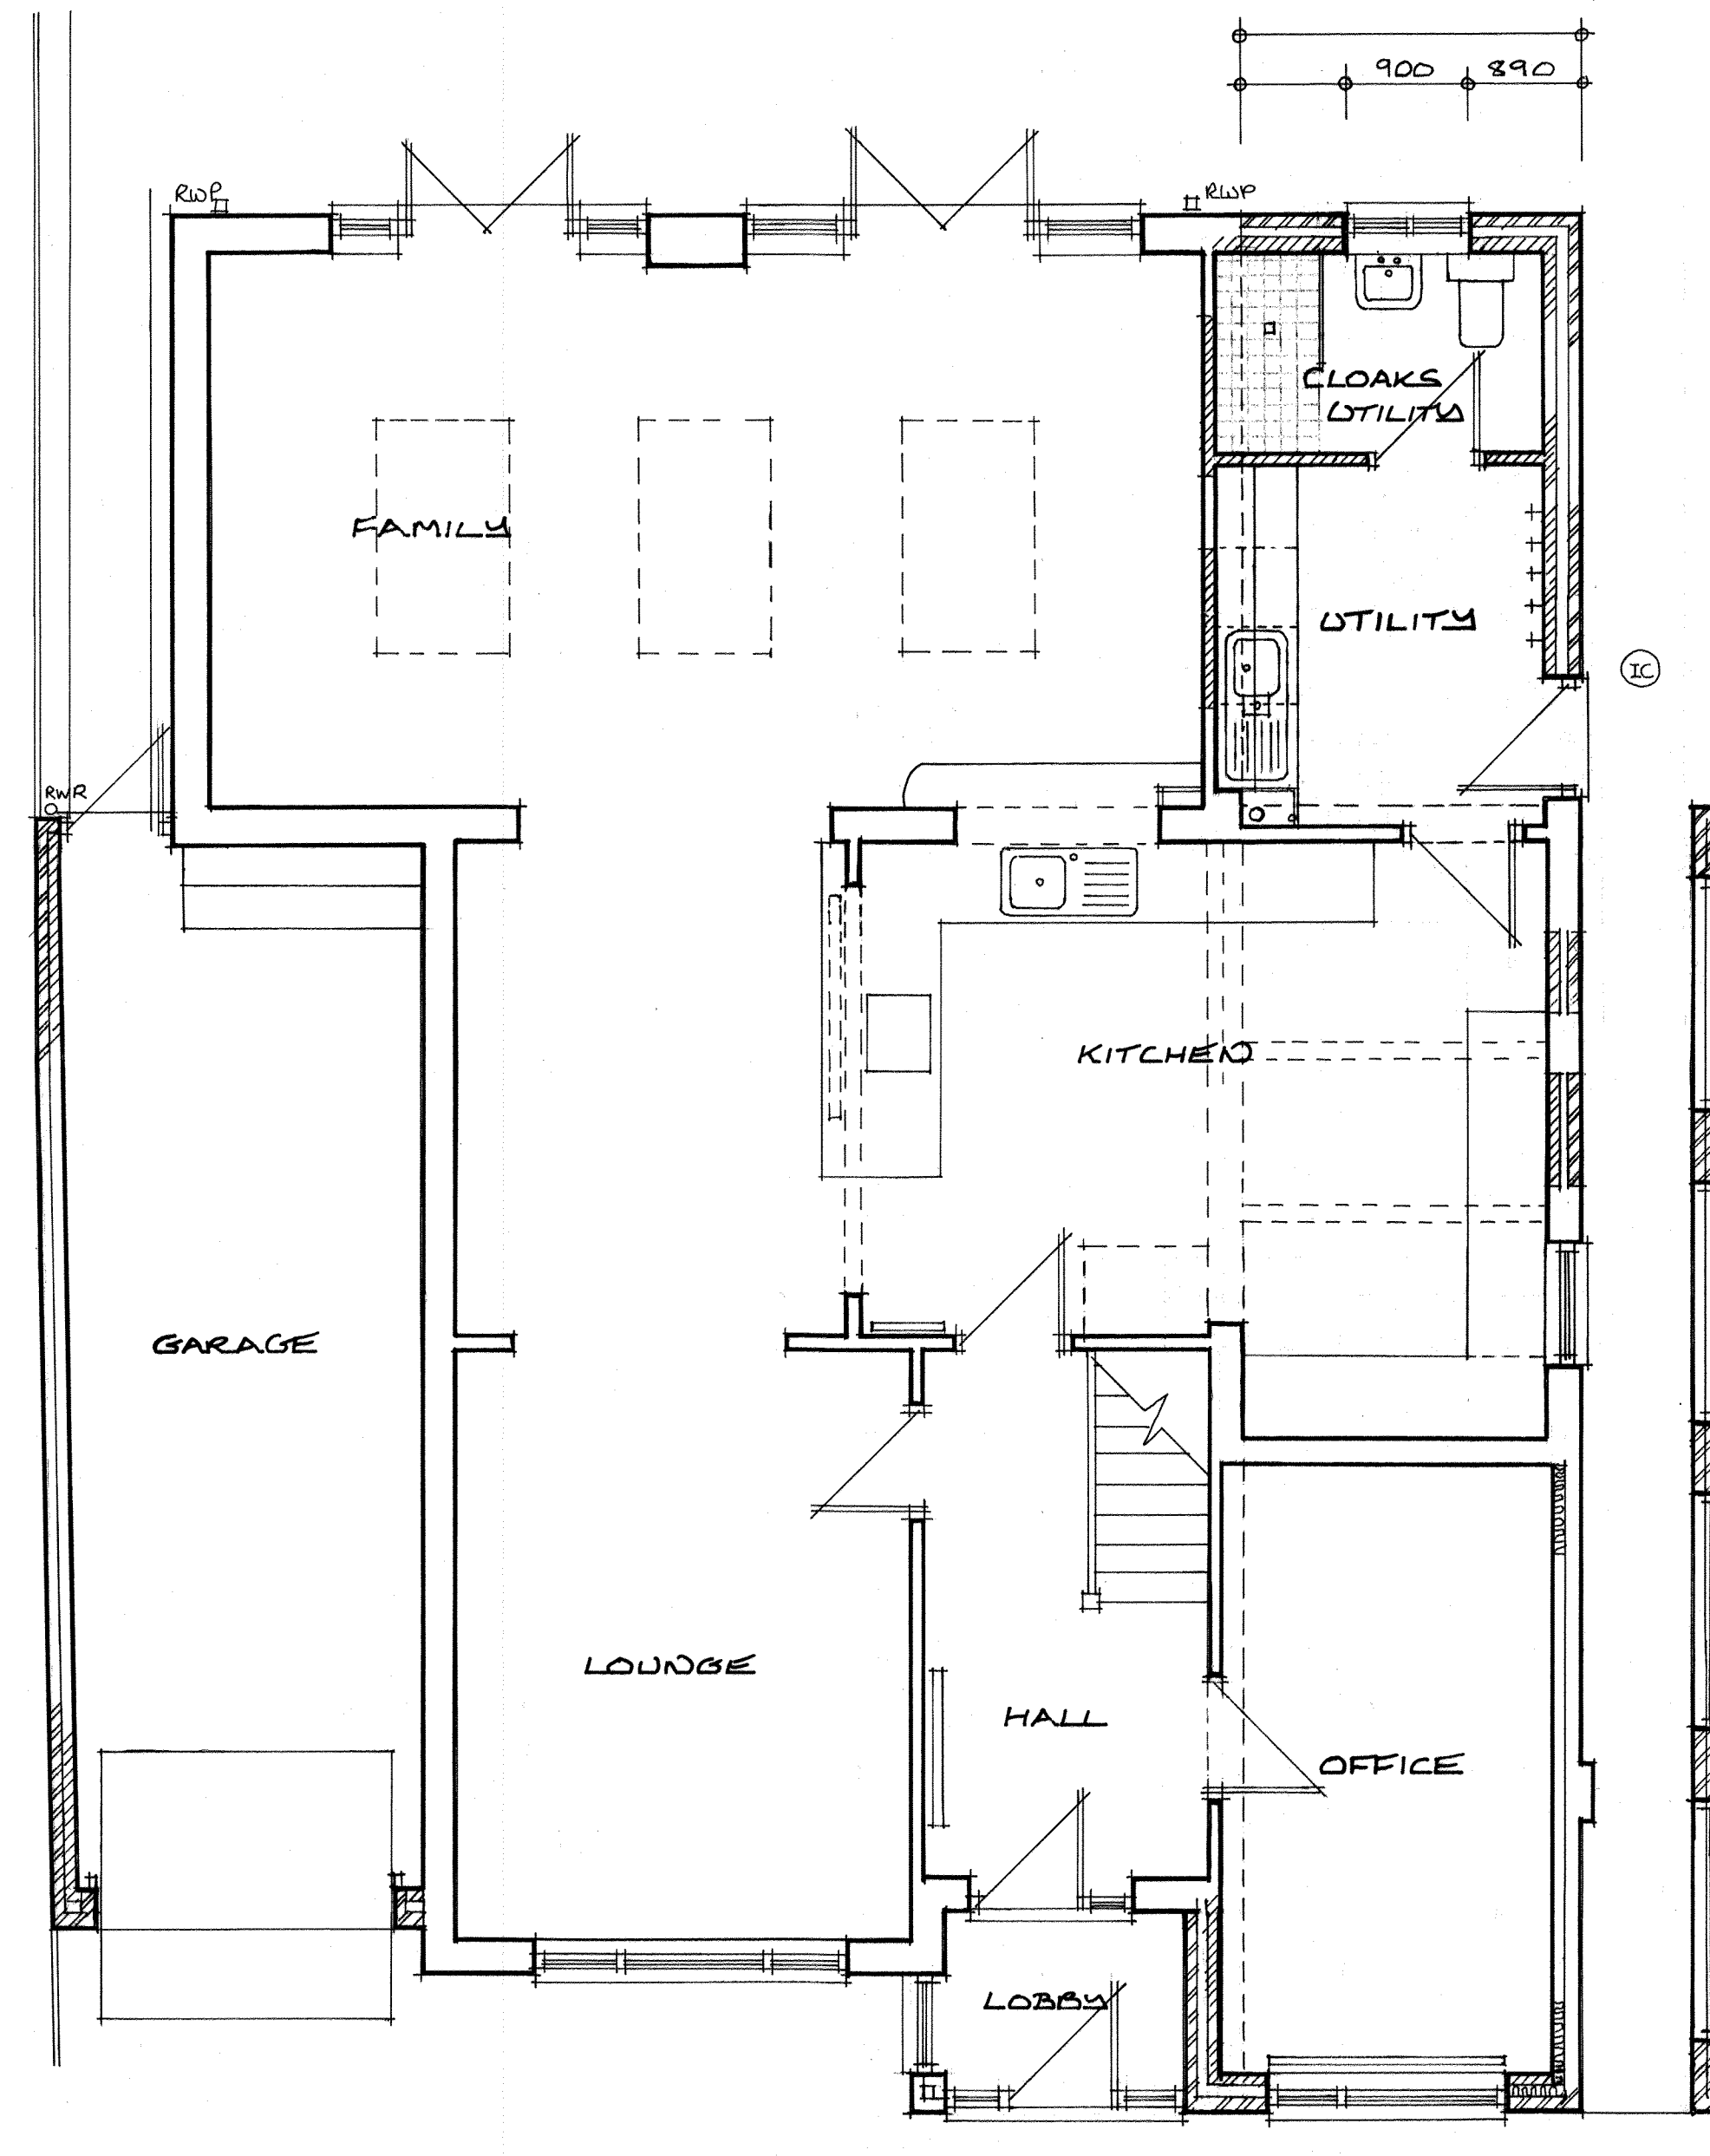

| Rev     | Date                                                 | Copyright reserved | Do not scale                | All dimensions to be checked on site |
|---------|------------------------------------------------------|--------------------|-----------------------------|--------------------------------------|
| Project | 34 MOUNTBATTEN AVENUE<br>PINCHBECK<br>FOR MR B YOULD |                    |                             |                                      |
| Drawing | PROPOSED PLANS                                       | Date<br>22/01/18   | Scale<br>1:100, 1:50, 1:200 | Job No.<br>AB-01                     |