
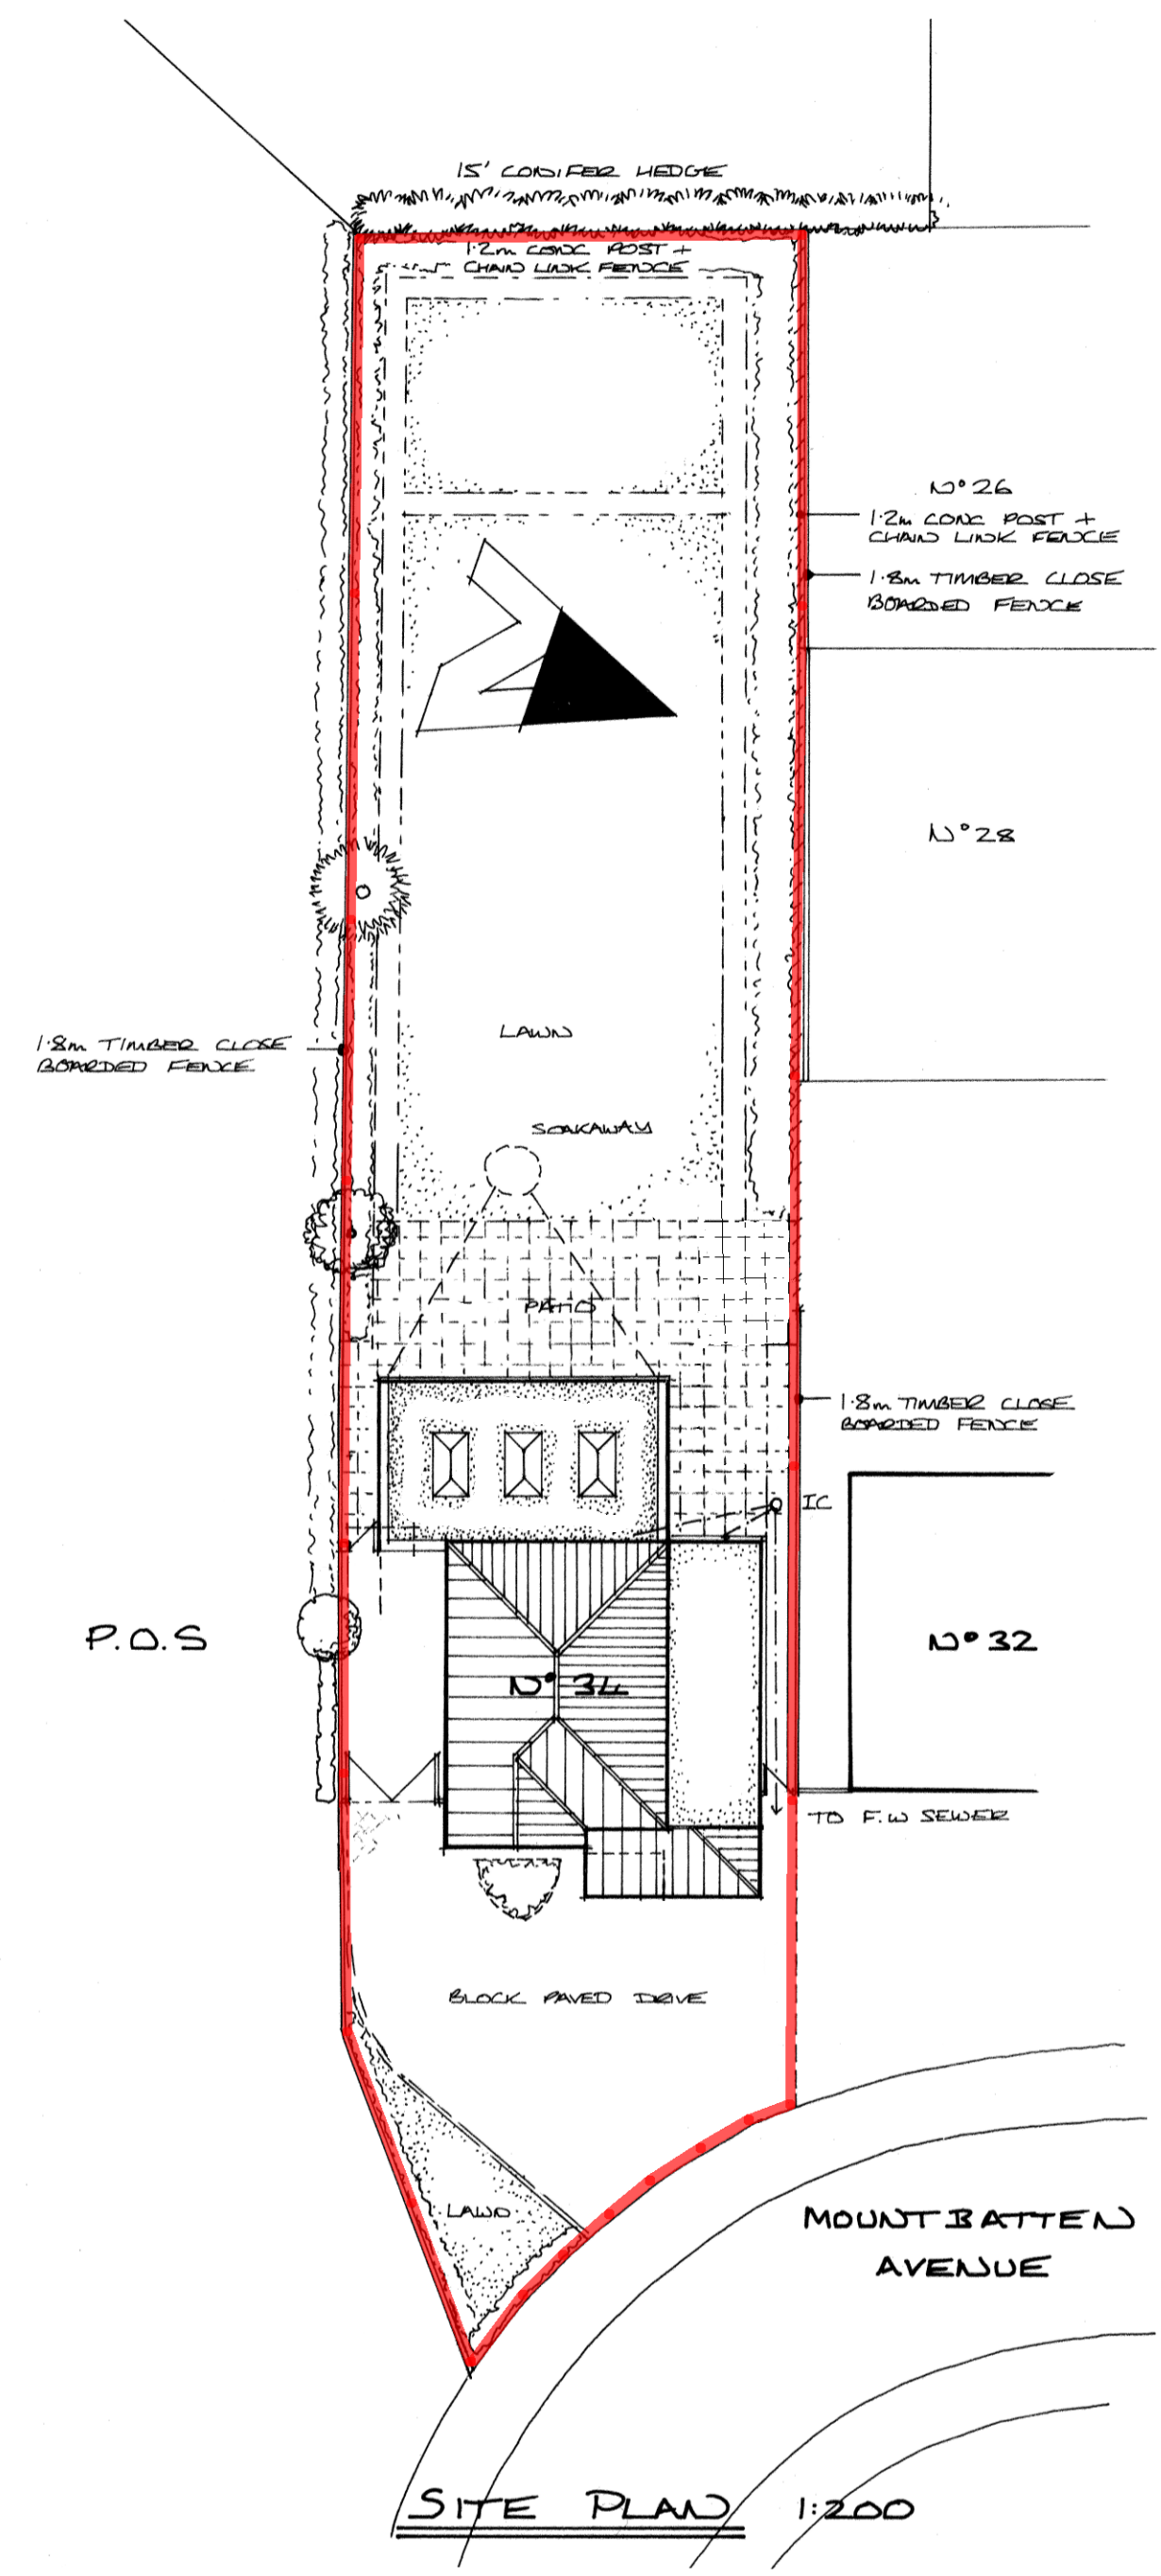
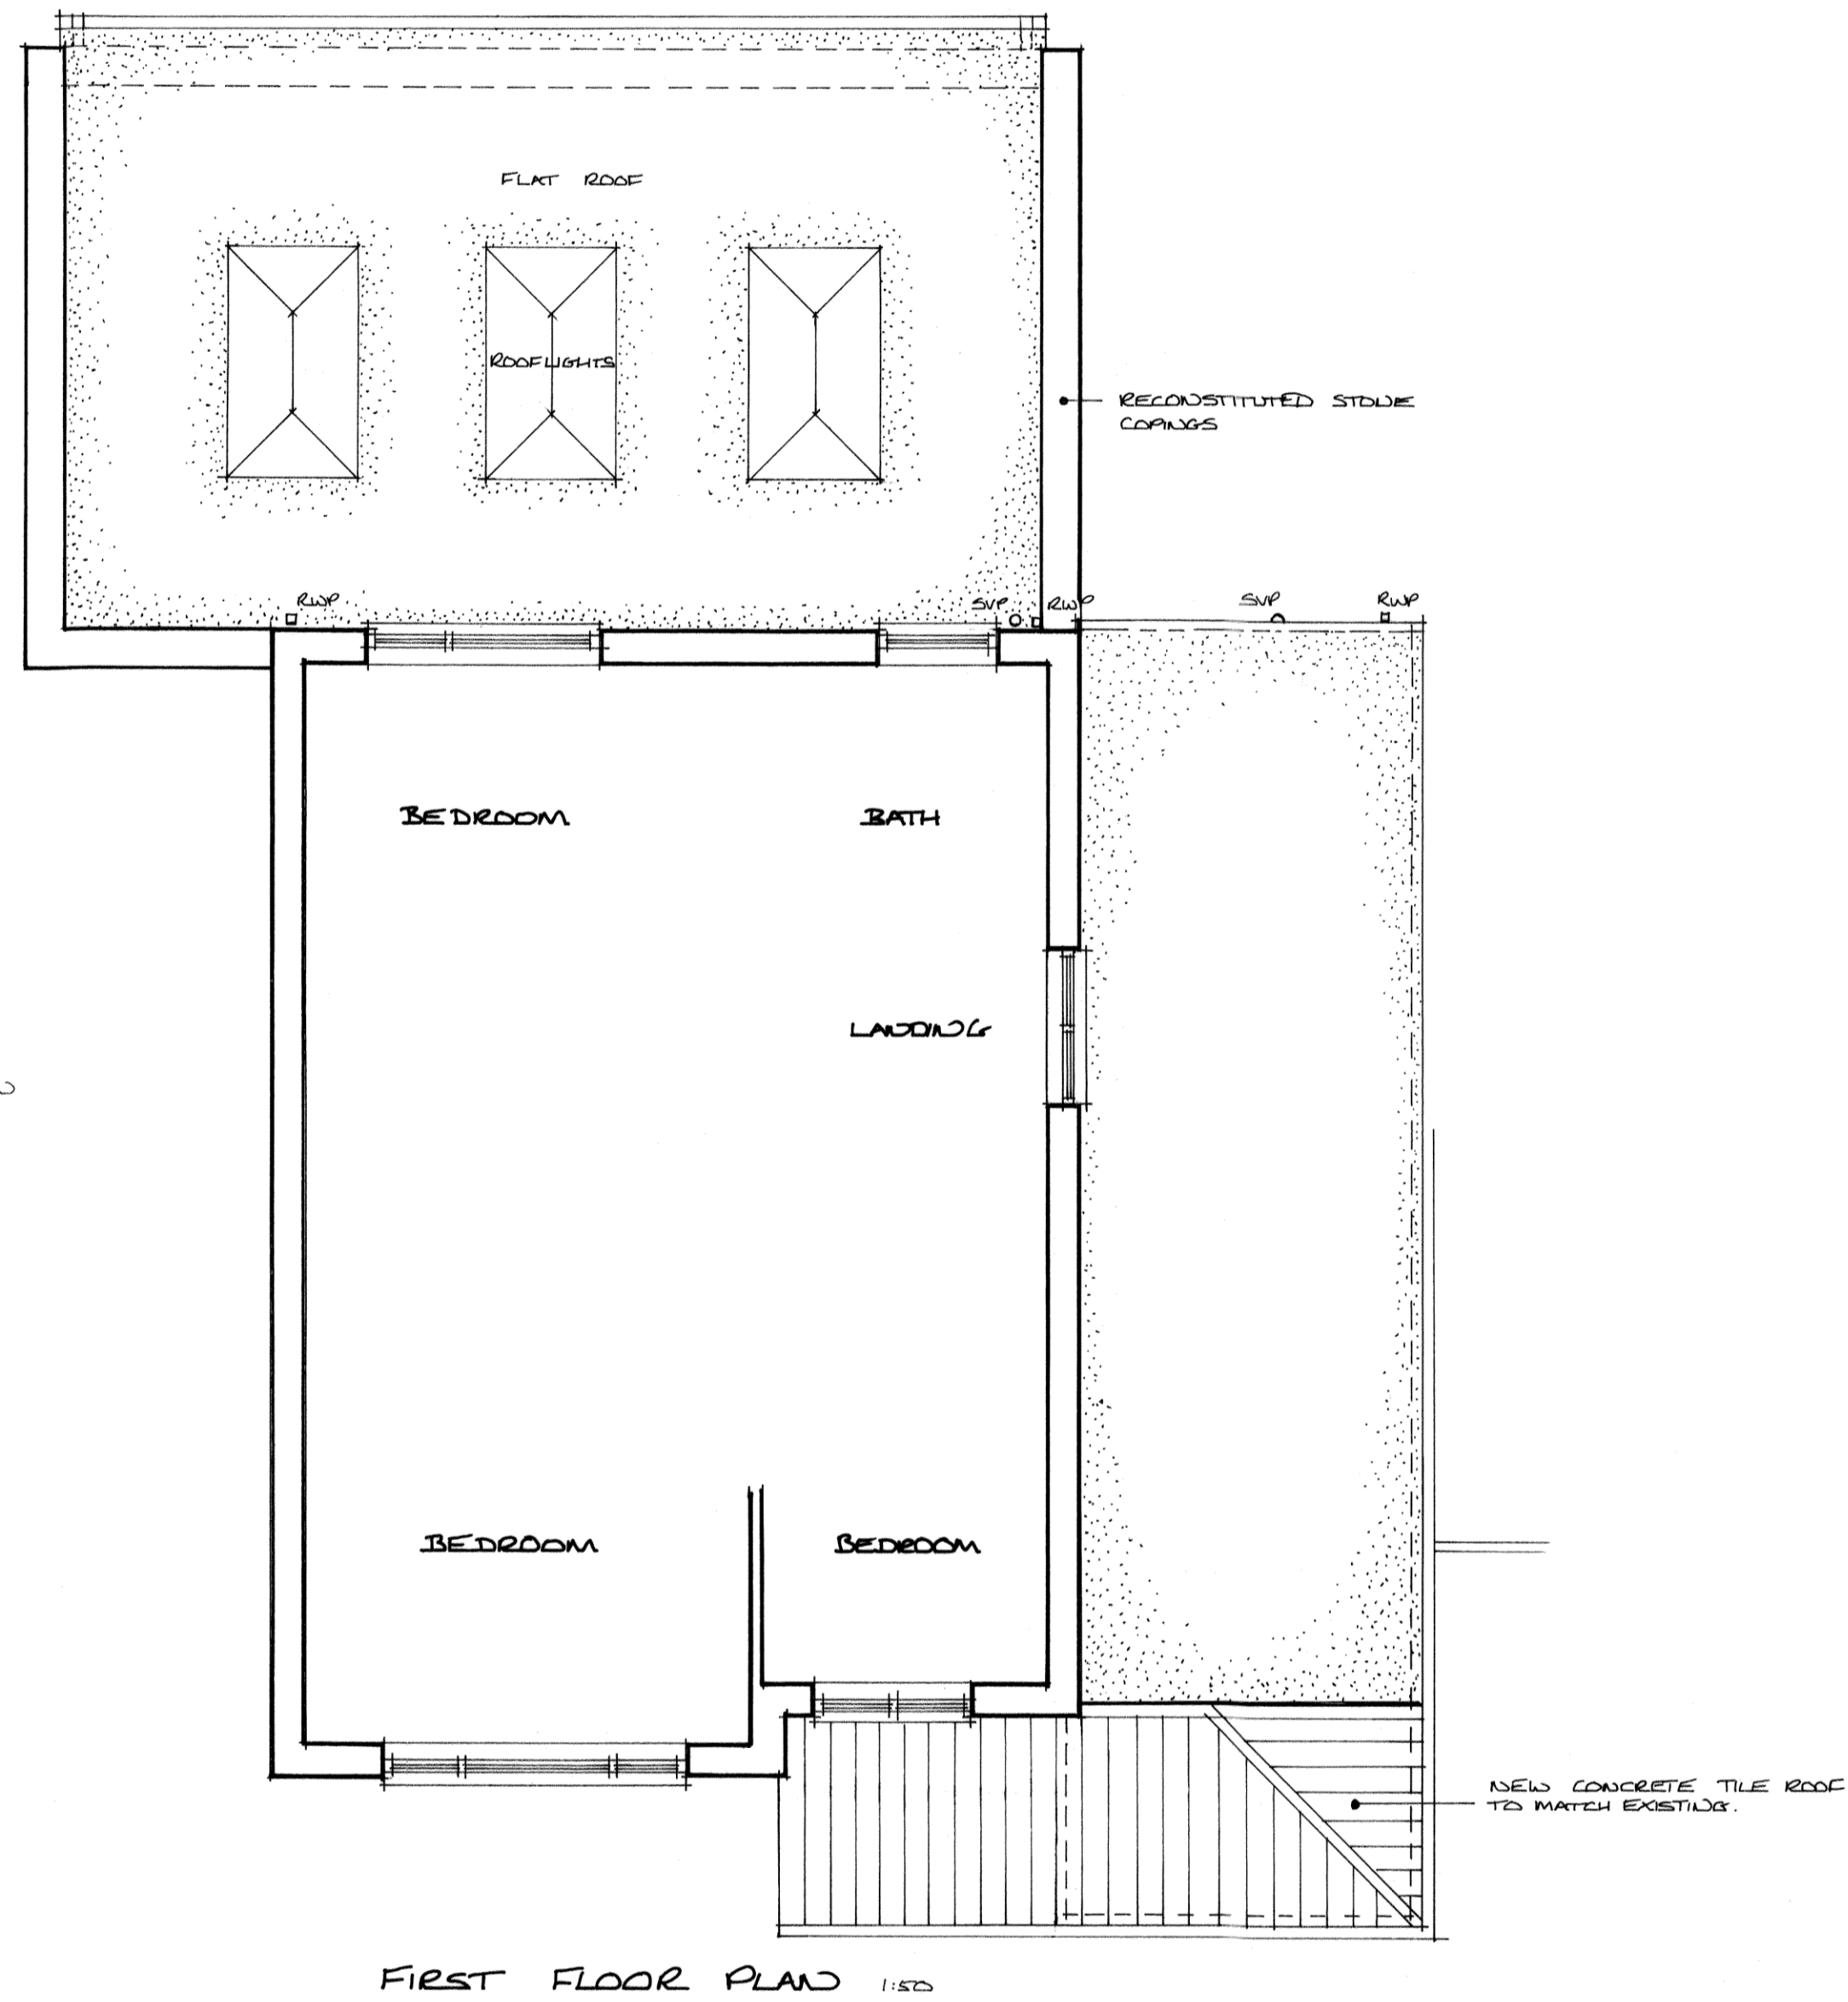


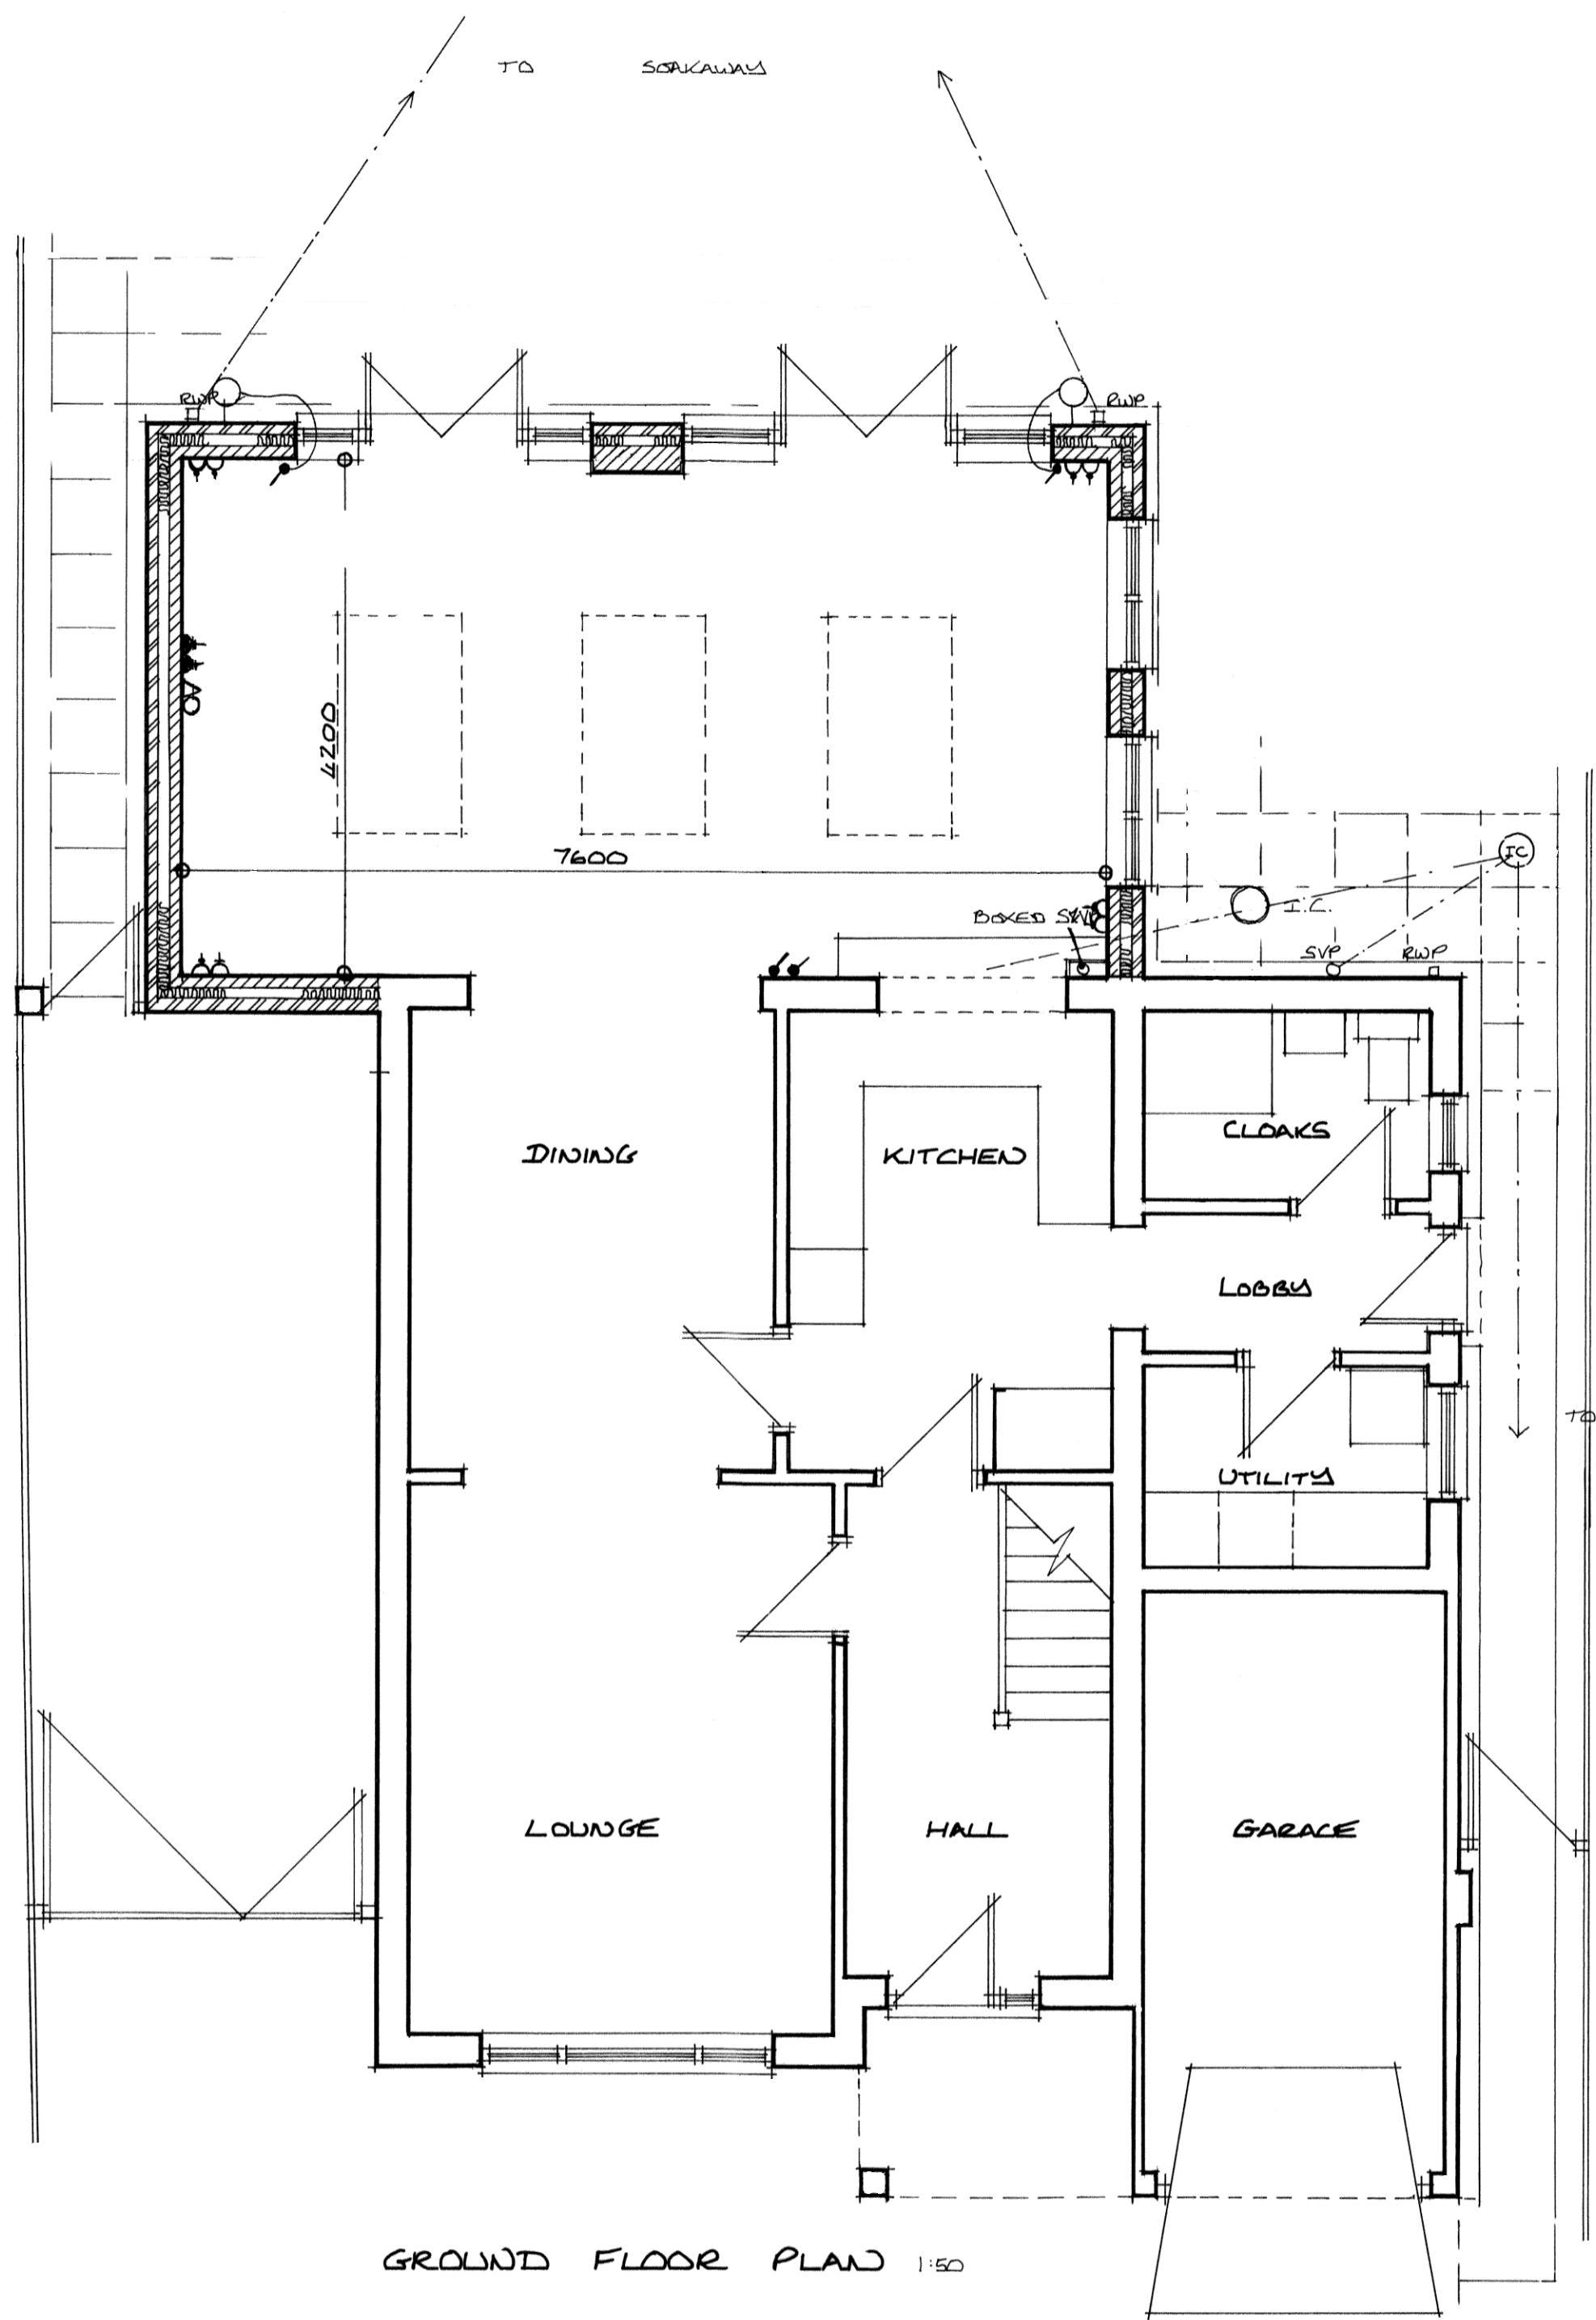

rev	date	Copyright reserved	Do not scale	All dimensions to be checked on site	
Project	34 MOUNTBATTEN AVENUE PINCHBECK FOR MR B YOULD				
Drawing					
PLANS AND ELEVATIONS		Date	Scale	Job No	Dm No
		3/01/18	as noted	L24	A5-01