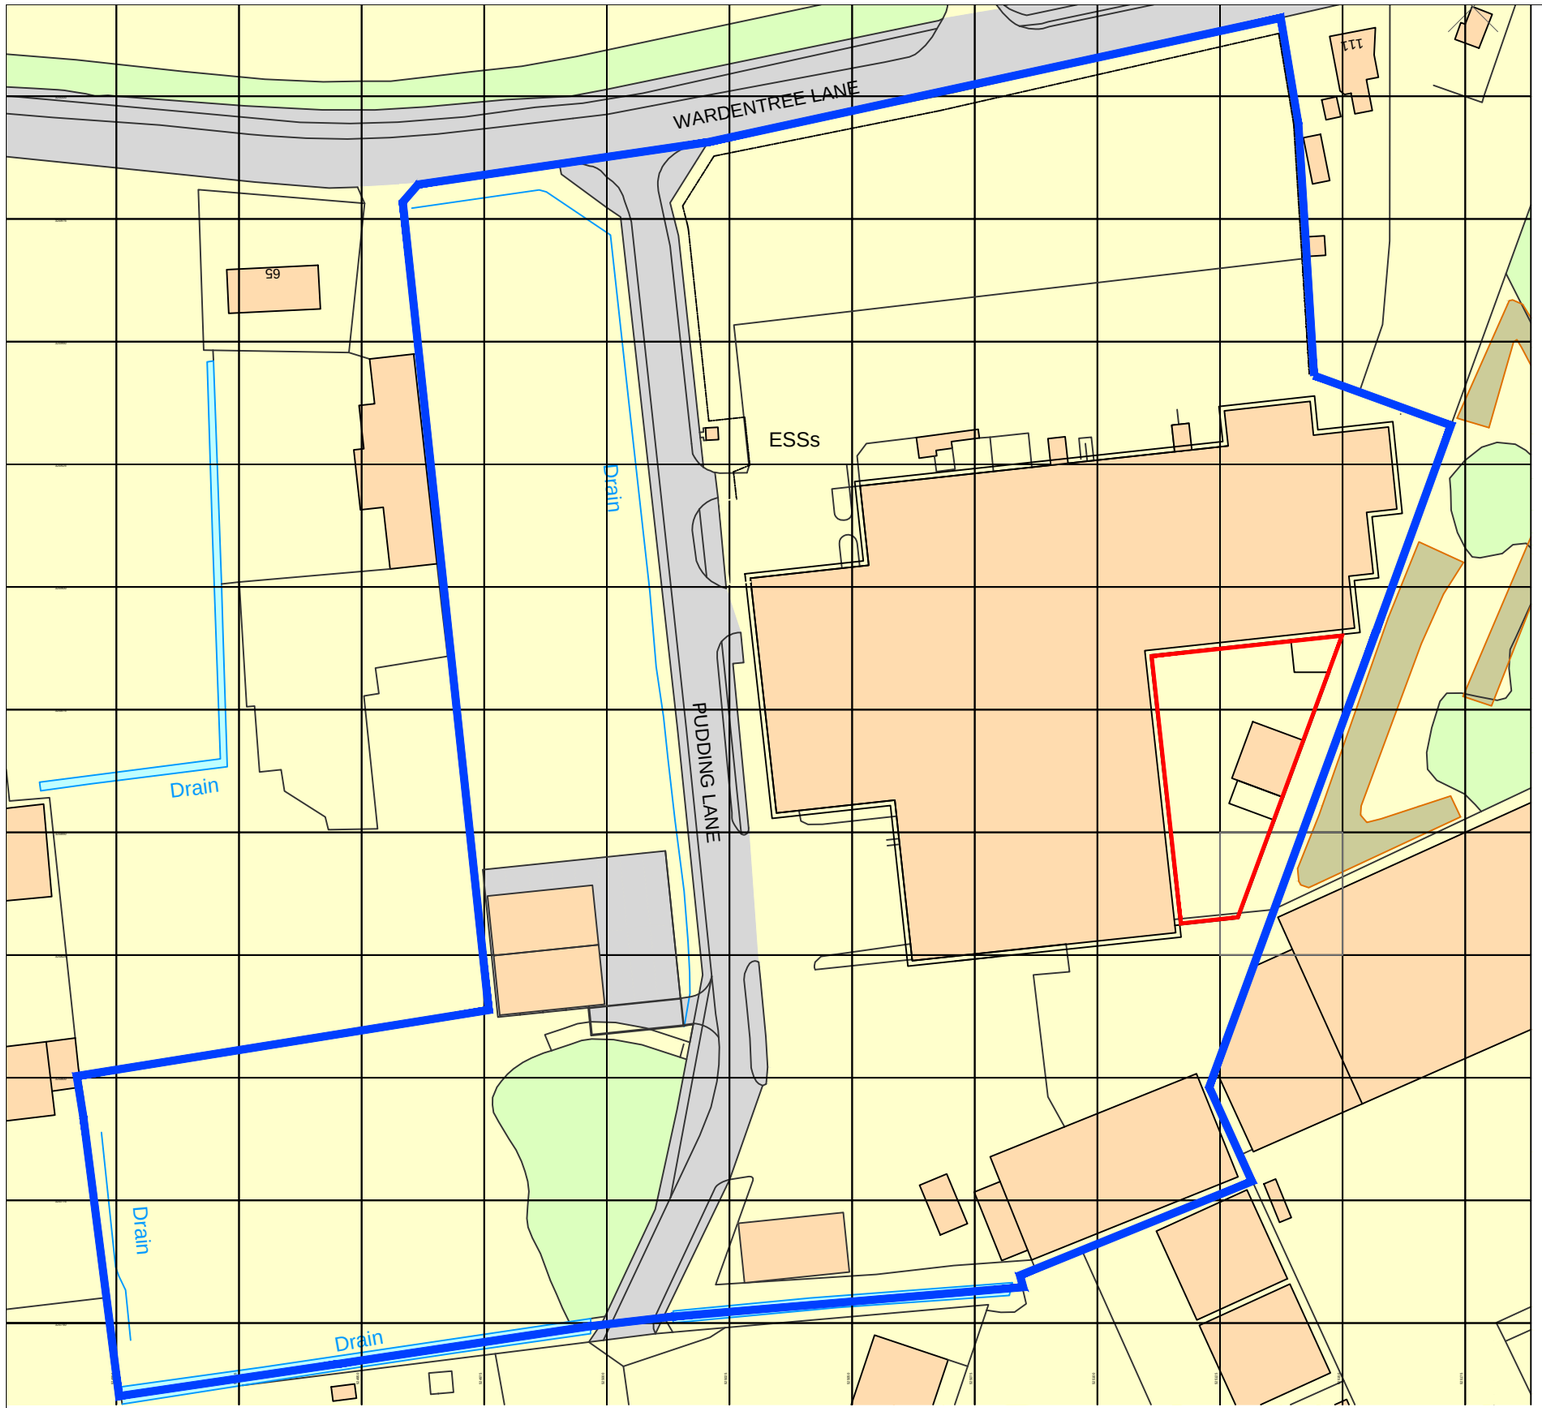


Site Location Plan

SCALE 1 : 1250

SCALE 1 : 1250
SCALE 1 : 1

0m 10m 20m 40m 60m 80m 100m

0m 10mm 20mm 40mm 60mm 80mm 100mm

Ordnance Survey, (c) Crown Copyright 2025. All rights reserved. Licence number 100022432

Extent of works area

Extent of applicant's premises

P1	21.01.2026	Status amended to Planning Application Issue	CLS

Client:

J.O. Sims Ltd

Project: **Proposed Extension adjacent Store 6 Pudding Lane, Pinchbeck, Spalding, Lincolnshire, PE11 3TJ**

Date: Nov 2025

Scale: as shown

Drawn by: AJO

Checked by: AP

Drawing No.: A1803-01

Rev: P1

DO NOT SCALE THIS DRAWING. THE CONTRACTOR IS DEEMED TO HAVE CHECKED ALL DIMENSIONS ON SITE AND REPORT ANY DISCREPANCIES TO OGLESBY & LIMB LTD.
THE CONTENTS OF THIS DRAWING ARE COVERED BY COPYRIGHT AND REMAIN THE PROPERTY OF OGLESBY & LIMB LTD. WRITTEN APPROVAL MUST BE OBTAINED FROM OGLESBY & LIMB LTD PRIOR TO DUPLICATION OR REPRODUCTION OF THIS DRAWING OR ITS CONTENTS.
ANY DIMENSIONS NOT SHOWN ARE TO BE CHECKED AND AGREED WITH OGLESBY & LIMB LTD.

Drawing Title:

Location Plan As Existing

PLANNING APPLICATION ISSUE

Oglesby & Limb Ltd
Chartered Architect

Suites 1, Market Chambers
12 Market Place, Spalding
PE11 1SL

T: 01775 761196

e-mail: design@o-l-ltd.co.uk

O&L