
Doc Ref:	A1DwgSheet	Doc Name:	A1 Size Drawing Sheet	Reviewed:	xx.xx.xx
Version:	1	Doc Author:	Carl Silvester	Next Review:	xx.xx.xx

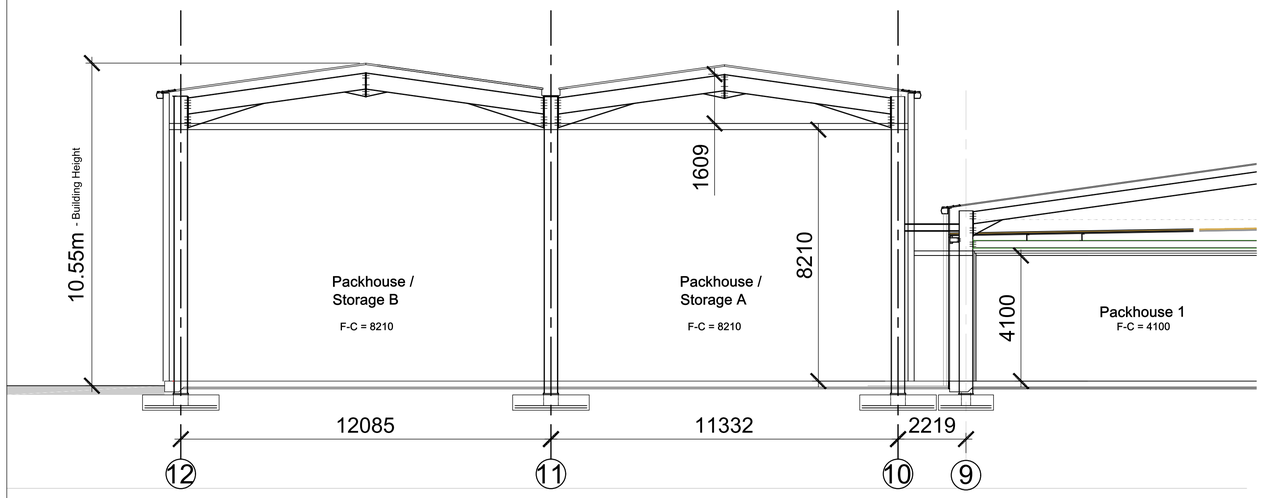

Section Through Extension
Scale 1:100 @ A1

SCALE 1 : 100 — 0m 1m 2m 4m 6m 8m 10m
SCALE 1 : 1 — 0m 10mm 20mm 40mm 60mm 80mm 100mm

DO NOT SCALE THIS DRAWING. THE CONTRACTOR IS DEEMED TO HAVE CHECKED ALL DIMENSIONS ON SITE AND REPORT ANY DISCREPANCIES TO OGLESBY & LIMB LTD
THE CONTENTS OF THIS DRAWING ARE COVERED BY COPYRIGHT AND REMAIN THE PROPERTY OF OGLESBY & LIMB LTD. WRITTEN APPROVAL MUST BE OBTAINED FROM OGLESBY & LIMB LTD PRIOR TO DUPLICATION OR REPRODUCTION OF THIS DRAWING OR ITS CONTENTS
ANY DIMENSIONS NOT SHOWN ARE TO BE CHECKED AND AGREED WITH OGLESBY & LIMB LTD

Ref.	Date	Description	Initial
P2	24.02.2026	O/all height reduced to lower than existing ridge height in accordance with Planning Officers requirements.	CLS
P1	21.01.2026	Status amended to Planning Application Issue	CLS

Oglesby & Limb Ltd
Chartered Architect and Technologist

Suite 1 Market Chambers
12 Market Place, Spalding, Lincs
PE11 1SL

Tel: 01775 761196

e-mail: design@o-l-ltd.co.uk

Client:
J.O.Sims Ltd.

Project:
Extension Adjacent Store 6
J.O.Sims Ltd
Pudding Lane, Pinchbeck
Spalding, Lincolnshire
PE11 3TJ

Drawing Title:
Proposed Extension - Section As Proposed

PLANNING APPLICATION ISSUE

Date:	Scale:
Nov 25	as shown @ A1
Drawn by: CLS	**Checked by: AJO**

Drawing Number:	Rev:
A1803 - 14	**P2**