

DO NOT SCALE THIS DRAWING. THE CONTRACTOR IS DEEMED TO HAVE CHECKED ALL DIMENSIONS ON SITE AND REPORT ANY DISCREPANCIES TO OGLESBY & LIMB LTD.
THE CONTENTS OF THIS DRAWING ARE COVERED BY COPYRIGHT AND REMAIN THE PROPERTY OF OGLESBY & LIMB LTD. WRITTEN APPROVAL MUST BE OBTAINED FROM OGLESBY & LIMB LTD PRIOR TO DUPLICATION OR REPRODUCTION OF THIS DRAWING OR ITS CONTENTS.
ANY DIMENSIONS NOT SHOWN ARE TO BE CHECKED AND AGREED WITH OGLESBY & LIMB LTD.

0m 4m 8m 12m 16m 20m

O&L SCALE 1:200 @ A1

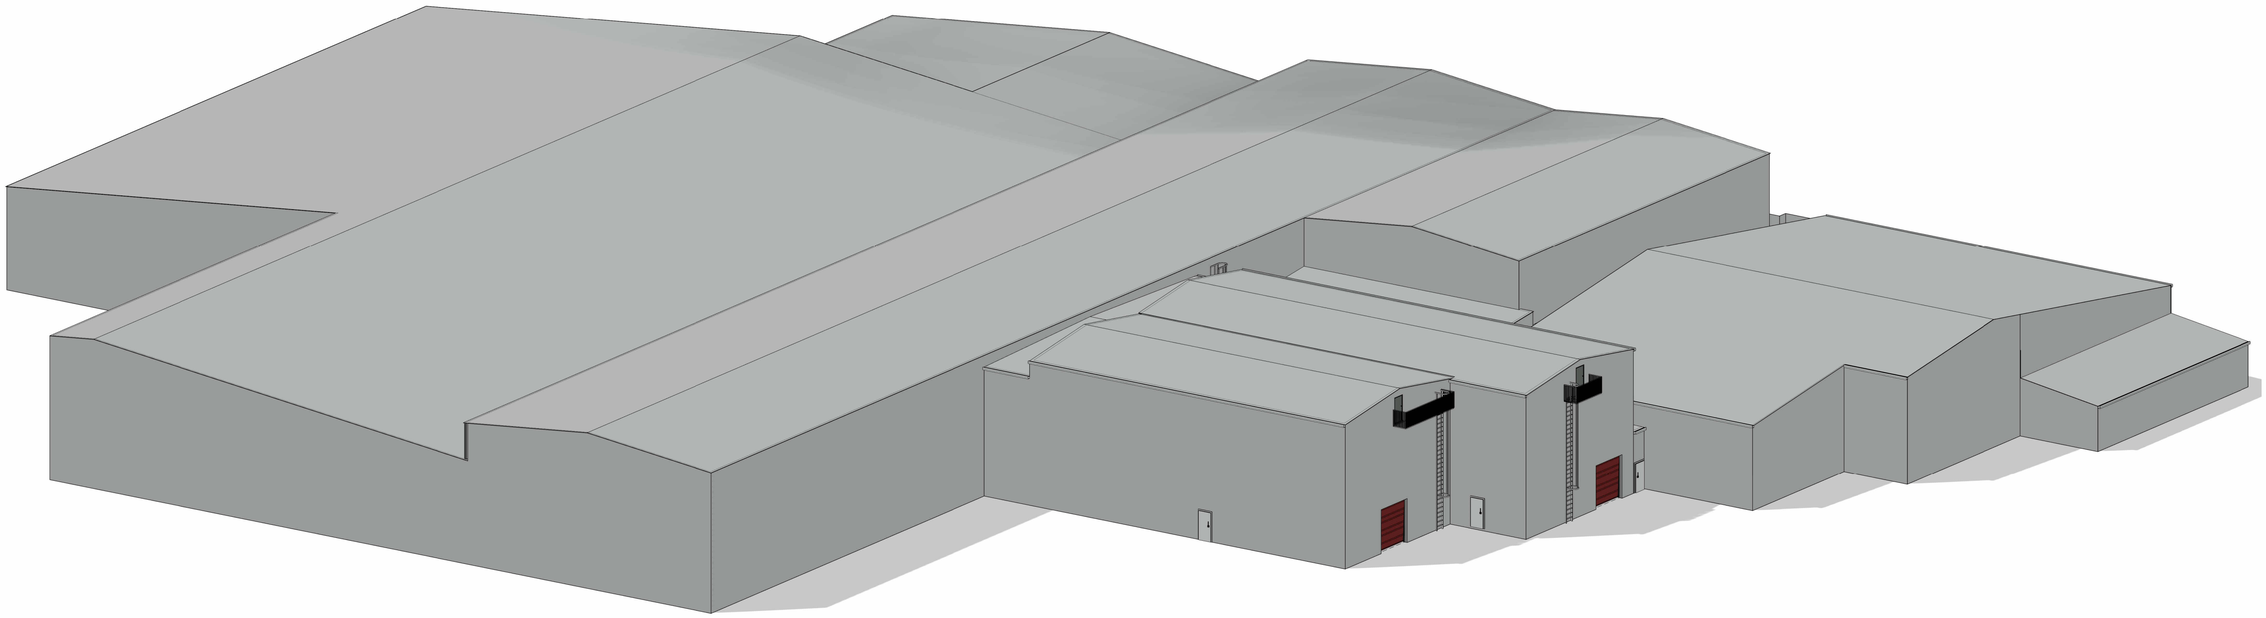

Rear Aerial View Of Extension

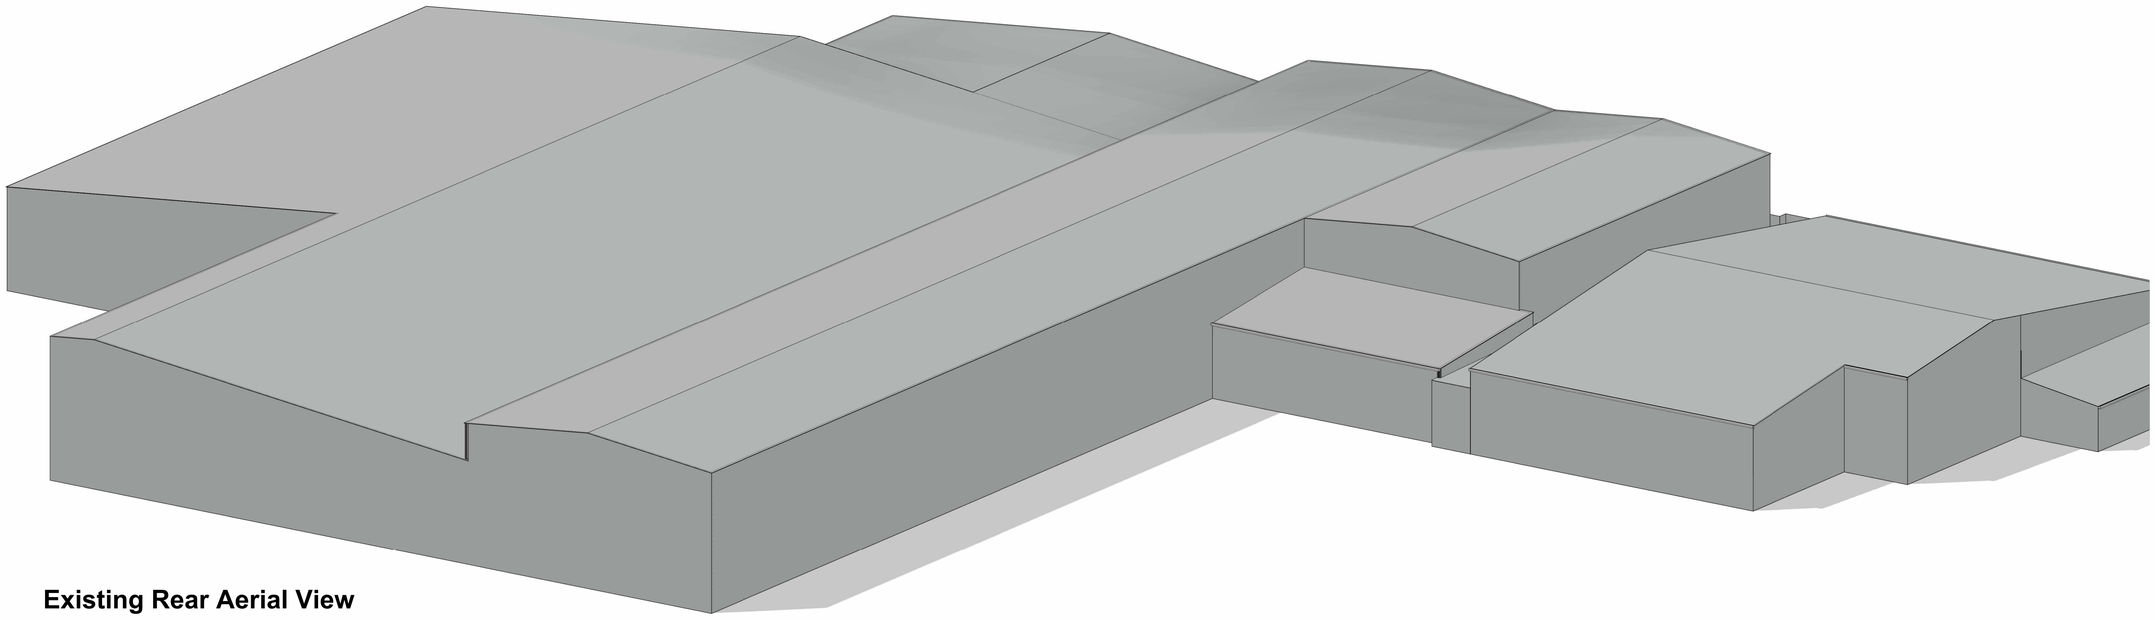

Existing Rear Aerial View

Ref.	Date	Description	Initial
P1	22-01-2026	Drawing status updated to Planning Application Issue	CLS

Oglesby & Limb Ltd
Chartered Architect & Architectural Technologist
Suite 1, Market Chambers
12 Market Place, Spalding, Lincs
PE11 1SL
Tel: 01775 761196
e-mail: design@o-l-ltd.co.uk

Client:
J O Sims Ltd

Project:
**Proposed Extension Adj Store 6 ,
Pudding Lane, Pinchbeck,
Spalding**

Drawing Title:
**Aerial Views -
(As Existing & As Proposed)**

PLANNING APPLICATION ISSUE

Date:	Scale:
Dec 2025	as shown @ A1
Drawn by: CLS	Checked by: AJO

Drawing Number:	Rev:
A1803 - 50	P1