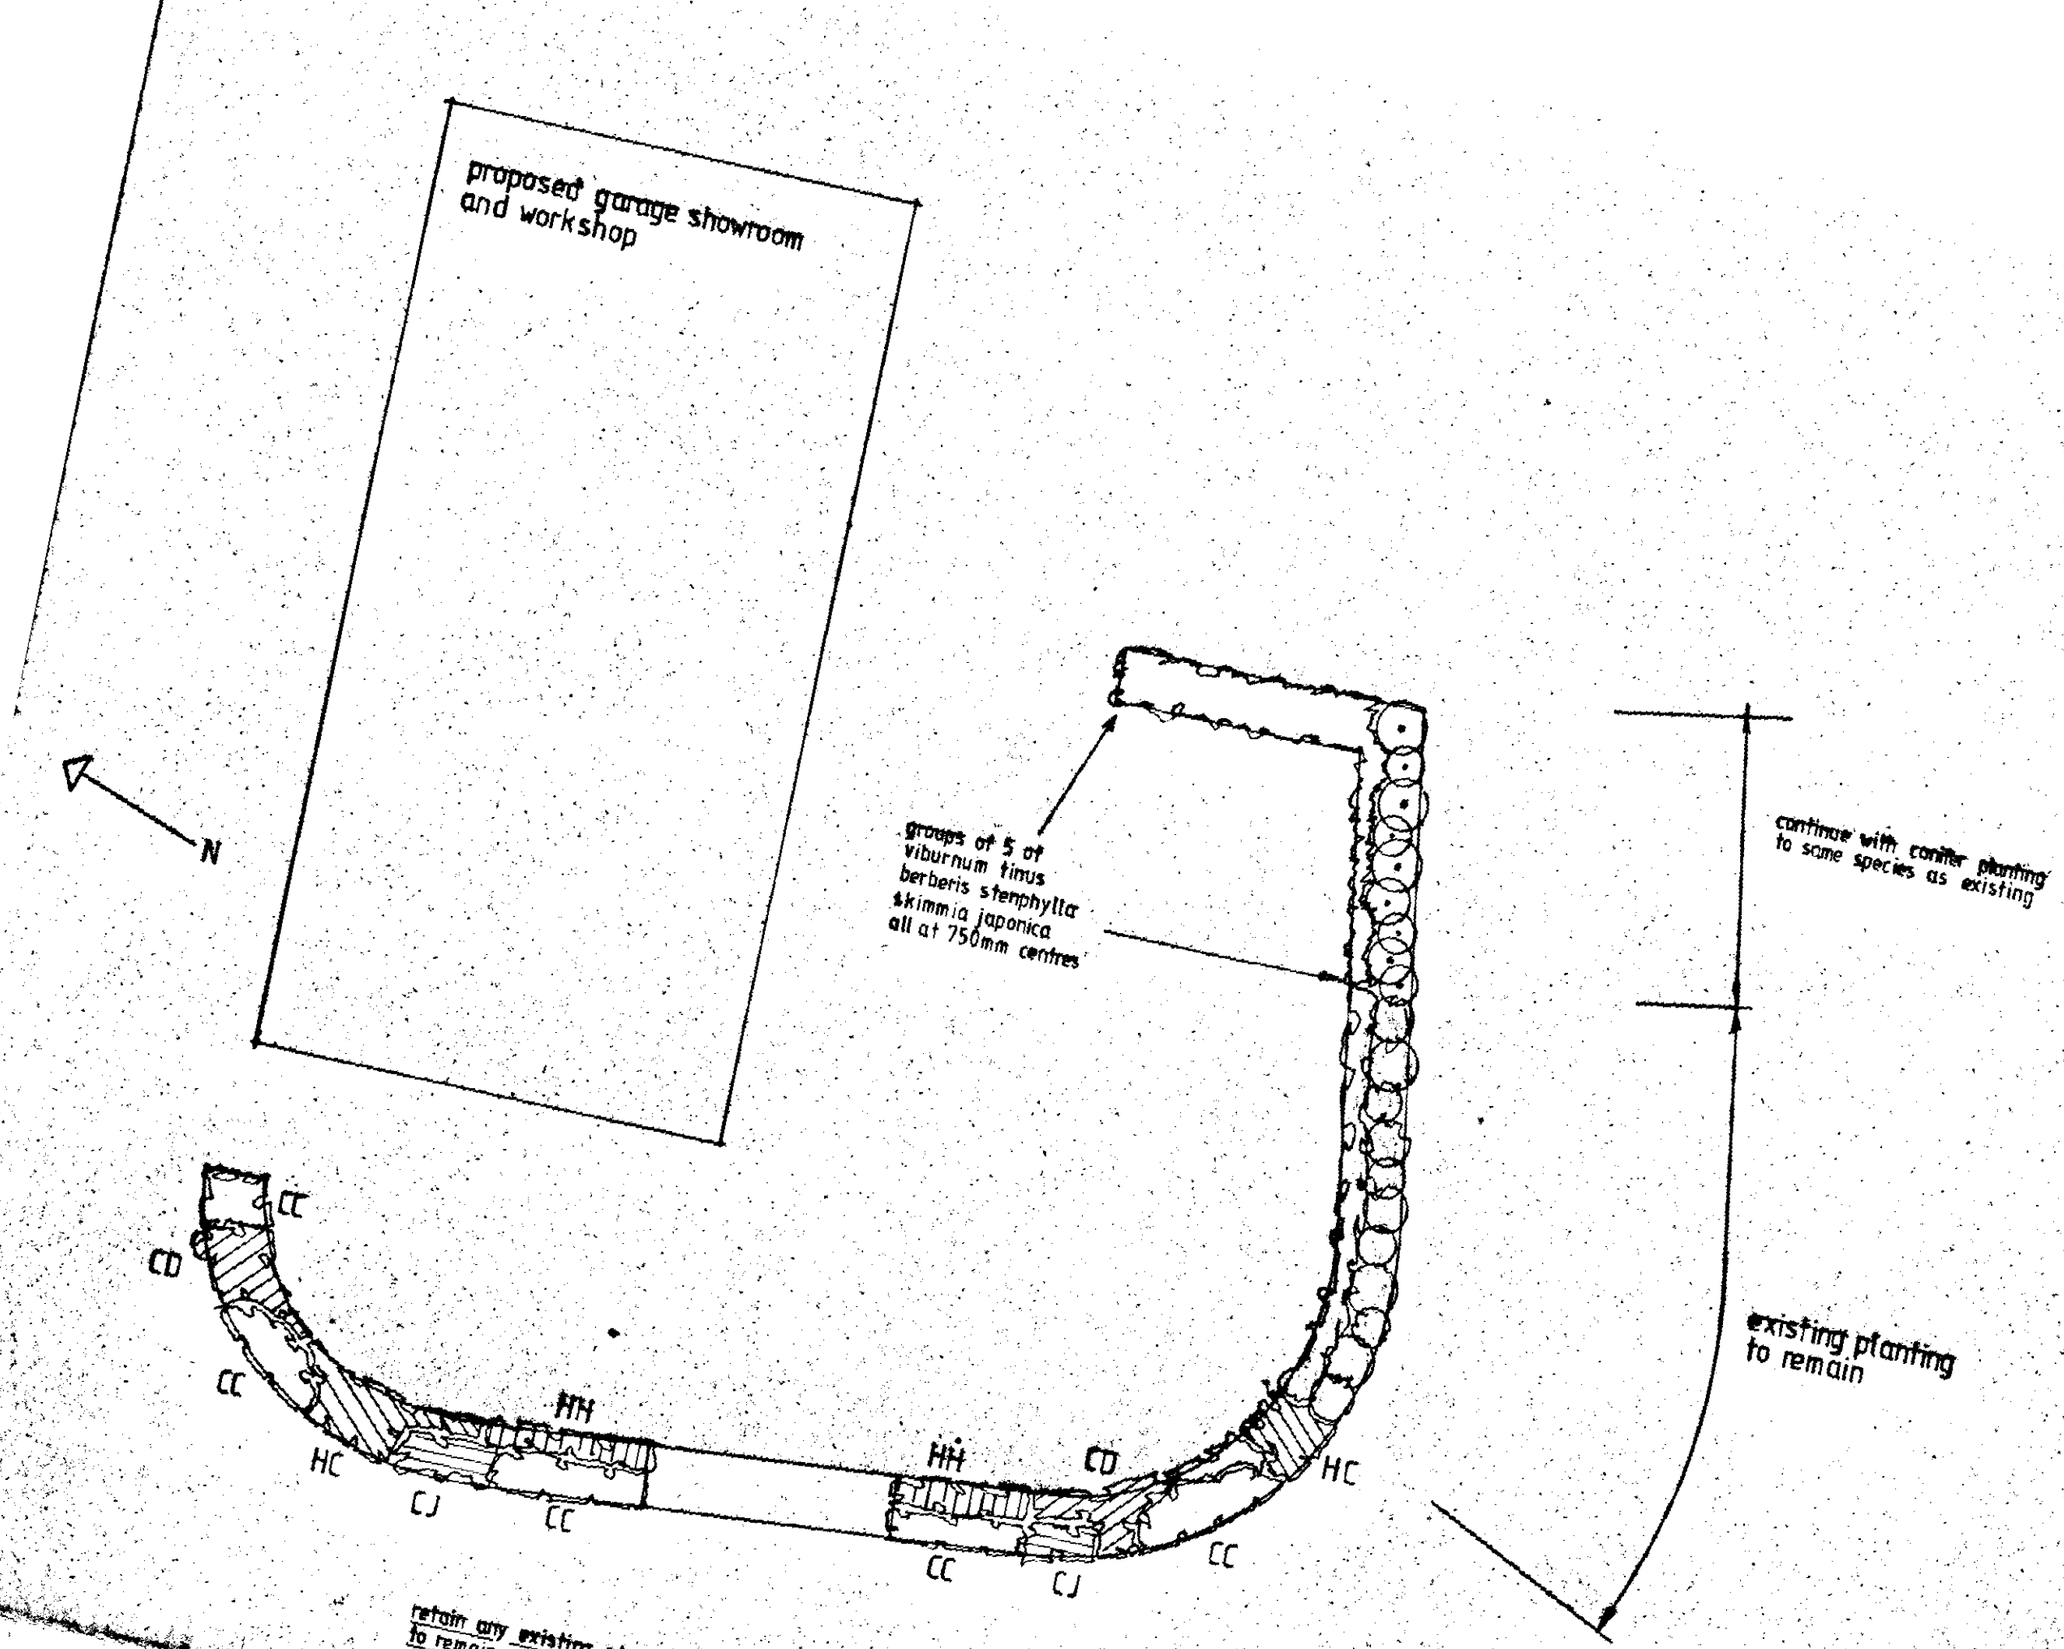



CC cotoneaster congesta
CD cotoneaster dammeri
CJ juniperus horizontalis
HC hypericum calycinum
HH helix hedera

DETERMINED
PLAN

SOUTH HOLLAND DC
HOUSING & PLANNING
20 JAN 1997
Ref S101/97

HEADLEY STOKES ASSOCIATES
Chartered Architects and Project Managers
Telephone (01480) 456666
Hartford House, 159 High Street, Huntingdon, Cambridgeshire PE18 6TF

UNIT 4 BENNER ROAD SPALDING
FOR CECIL AND LARTER LTD.

LANDSCAPING PROPOSALS

1:100 @ A1 1:200 @ A3 JAN 1997