



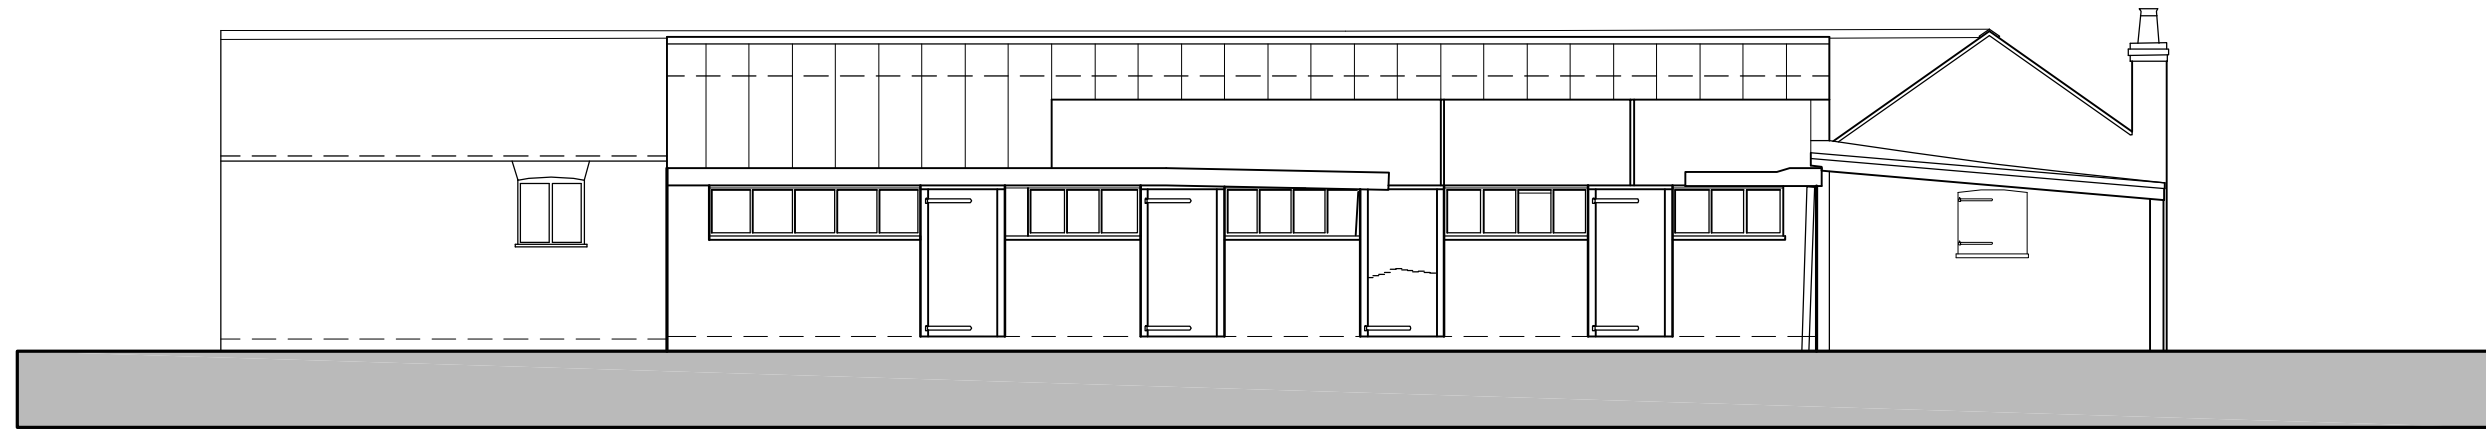


North Elevation
(Existing)

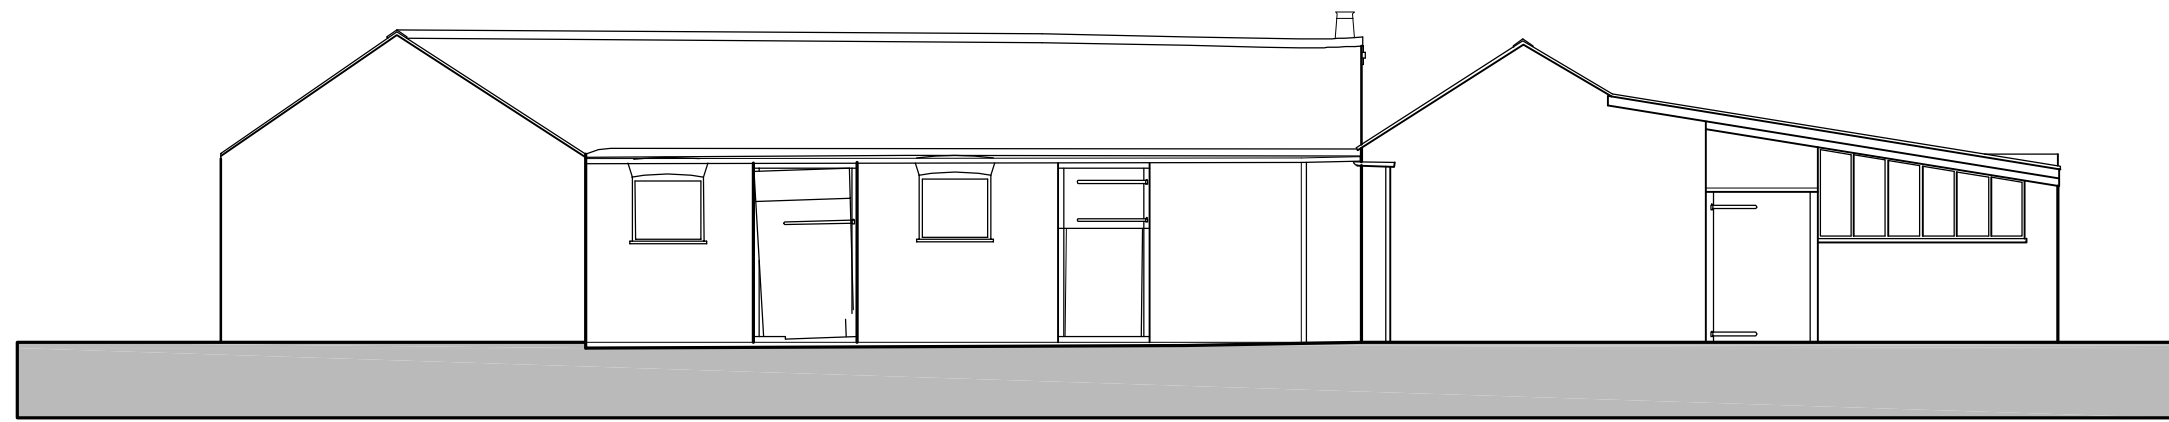


East Elevation
(Existing)




South Elevation
(Existing)

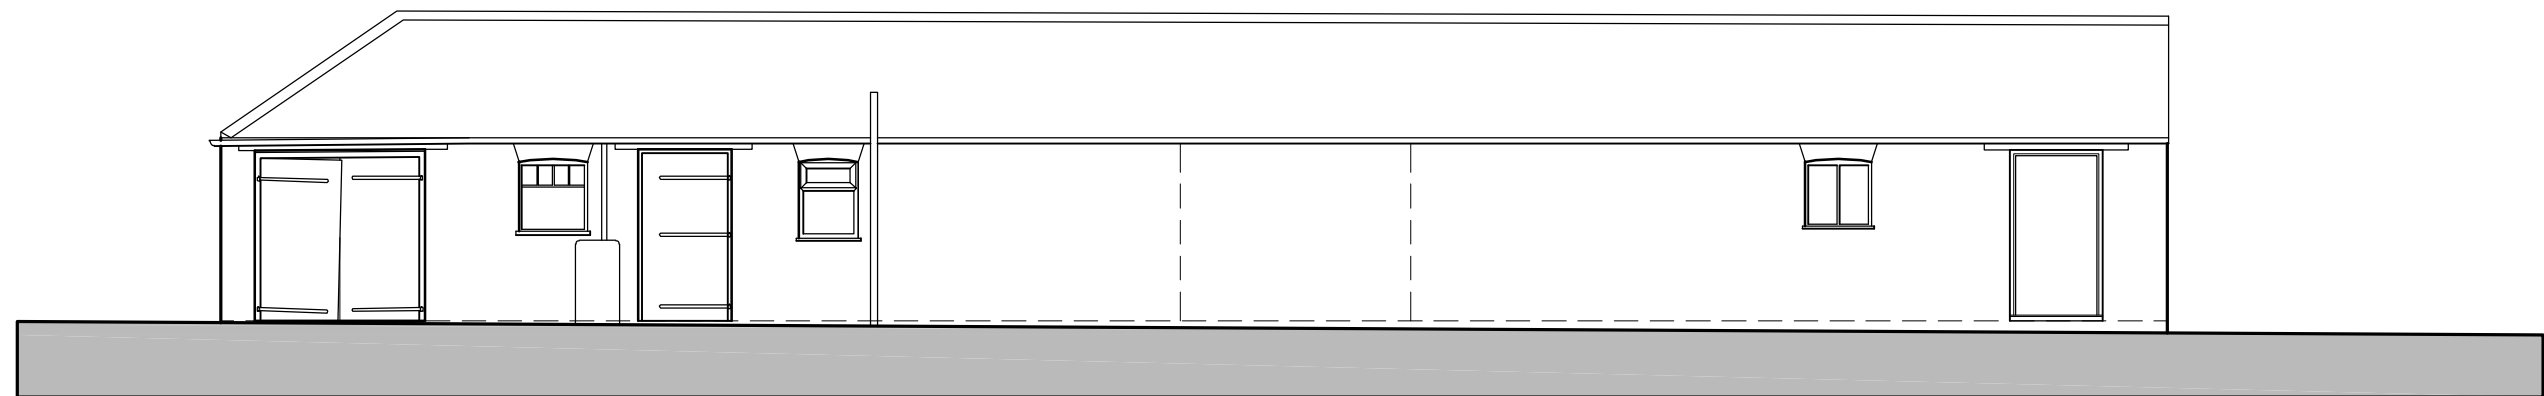


West Elevation
(Existing)

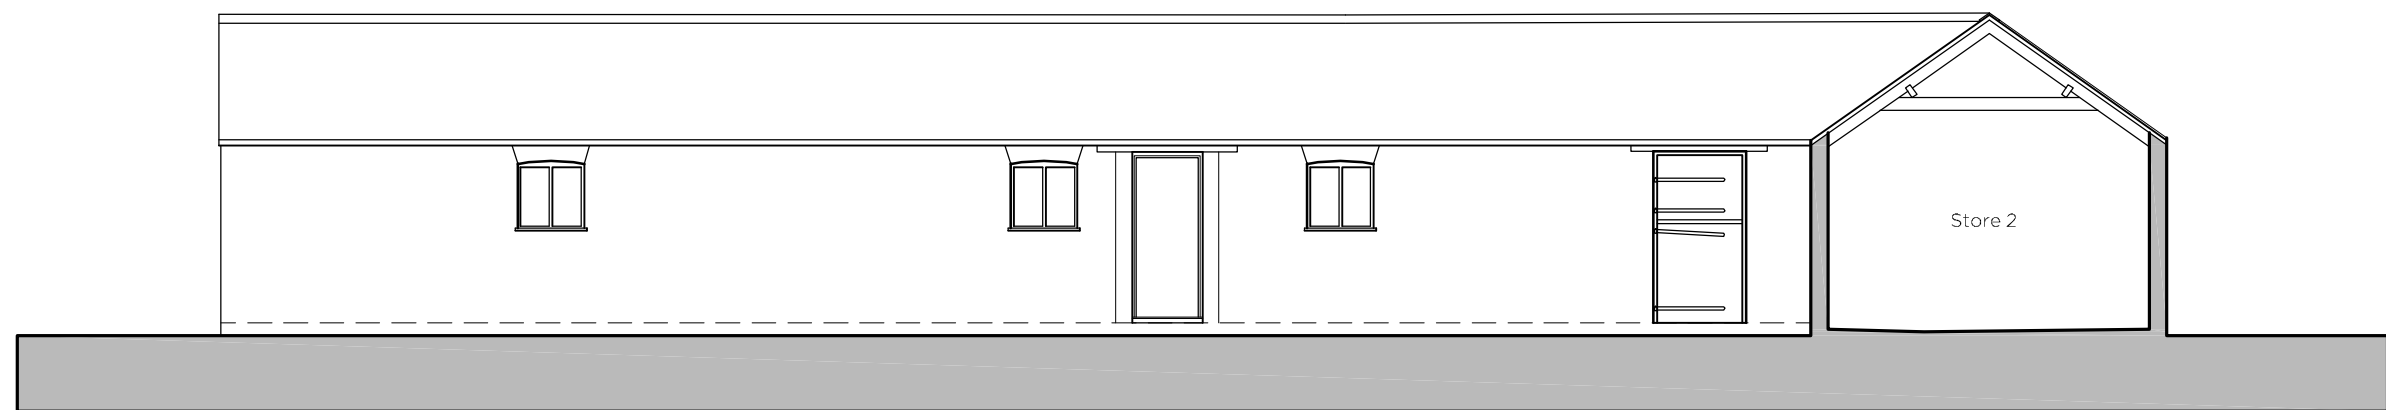


East Elevation - Courtyard
(Existing)

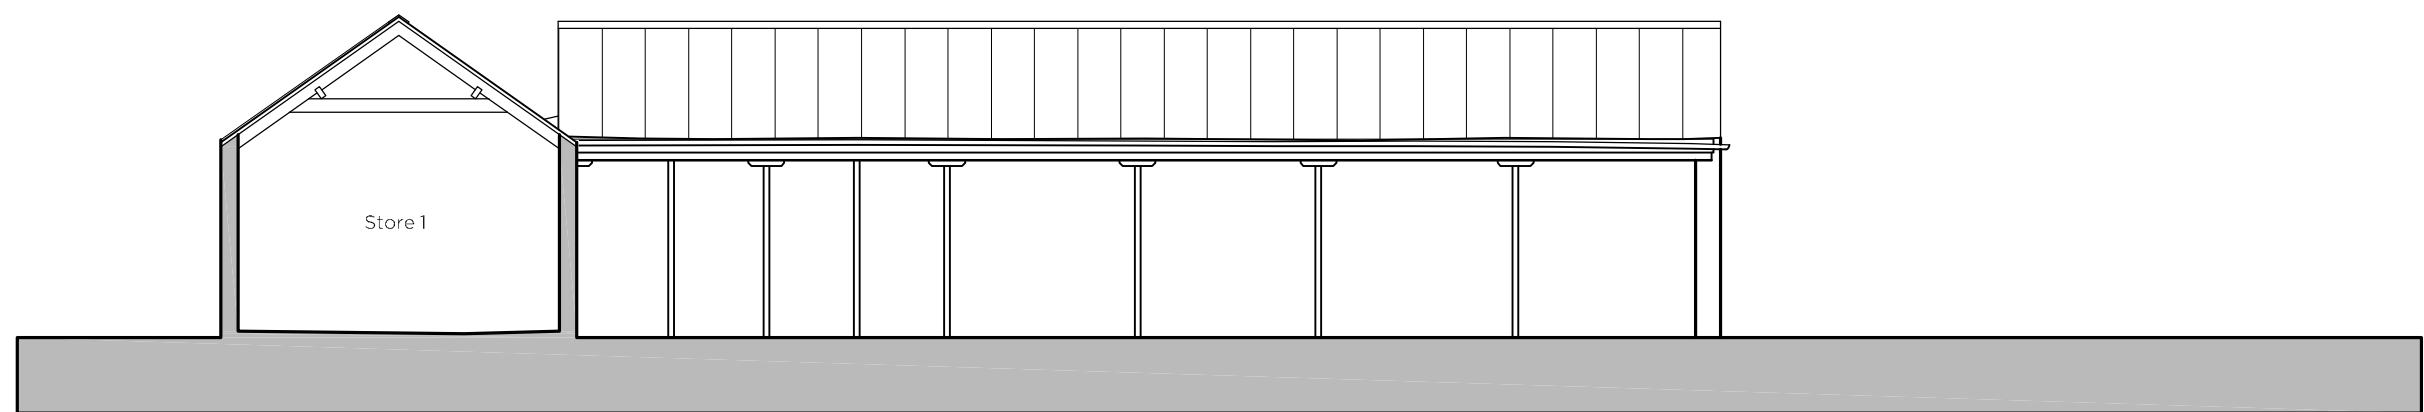


West Elevation - Courtyard
(Existing)

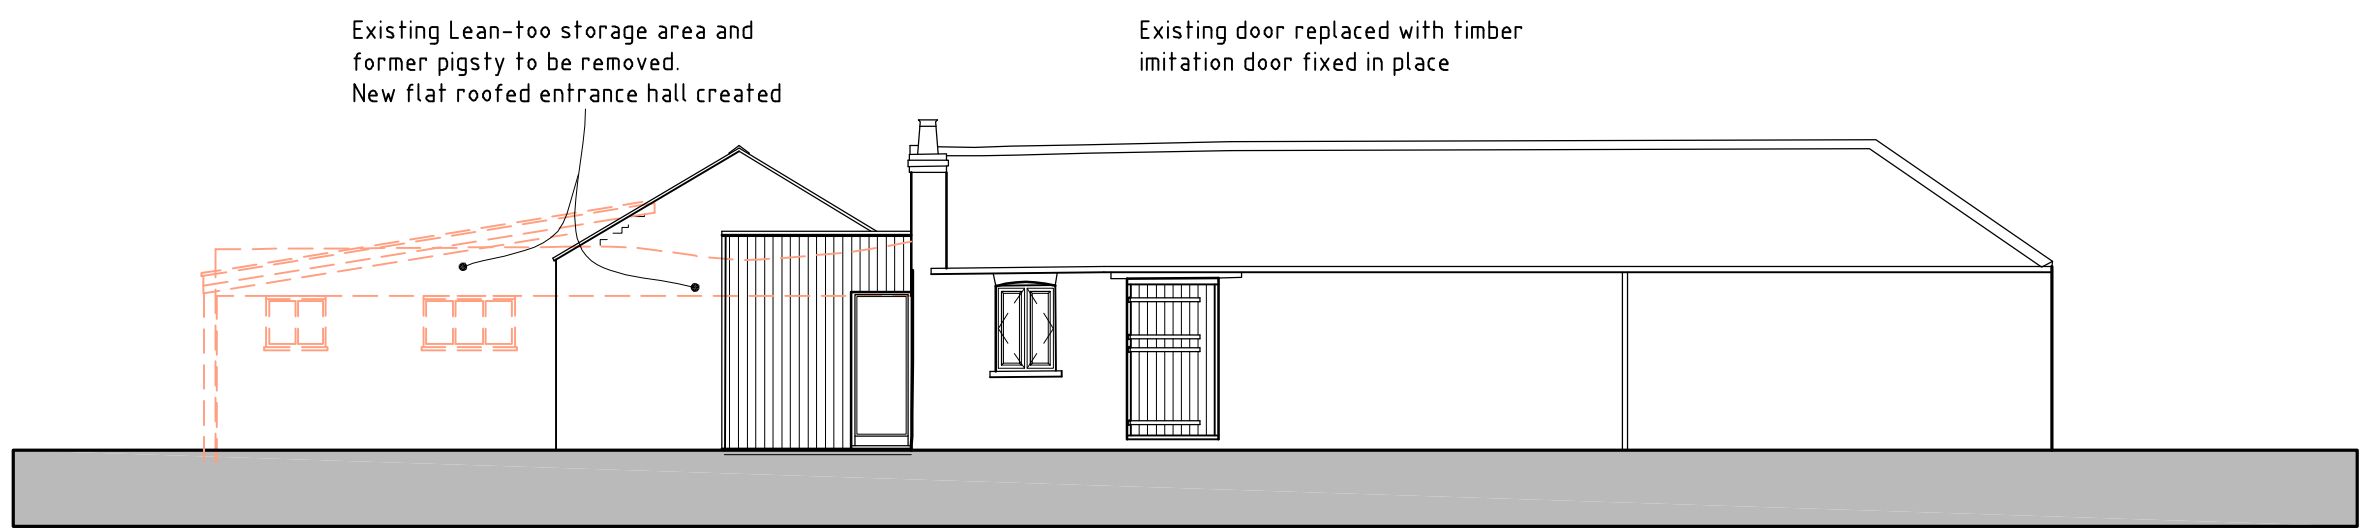


North Elevation
(Proposed)

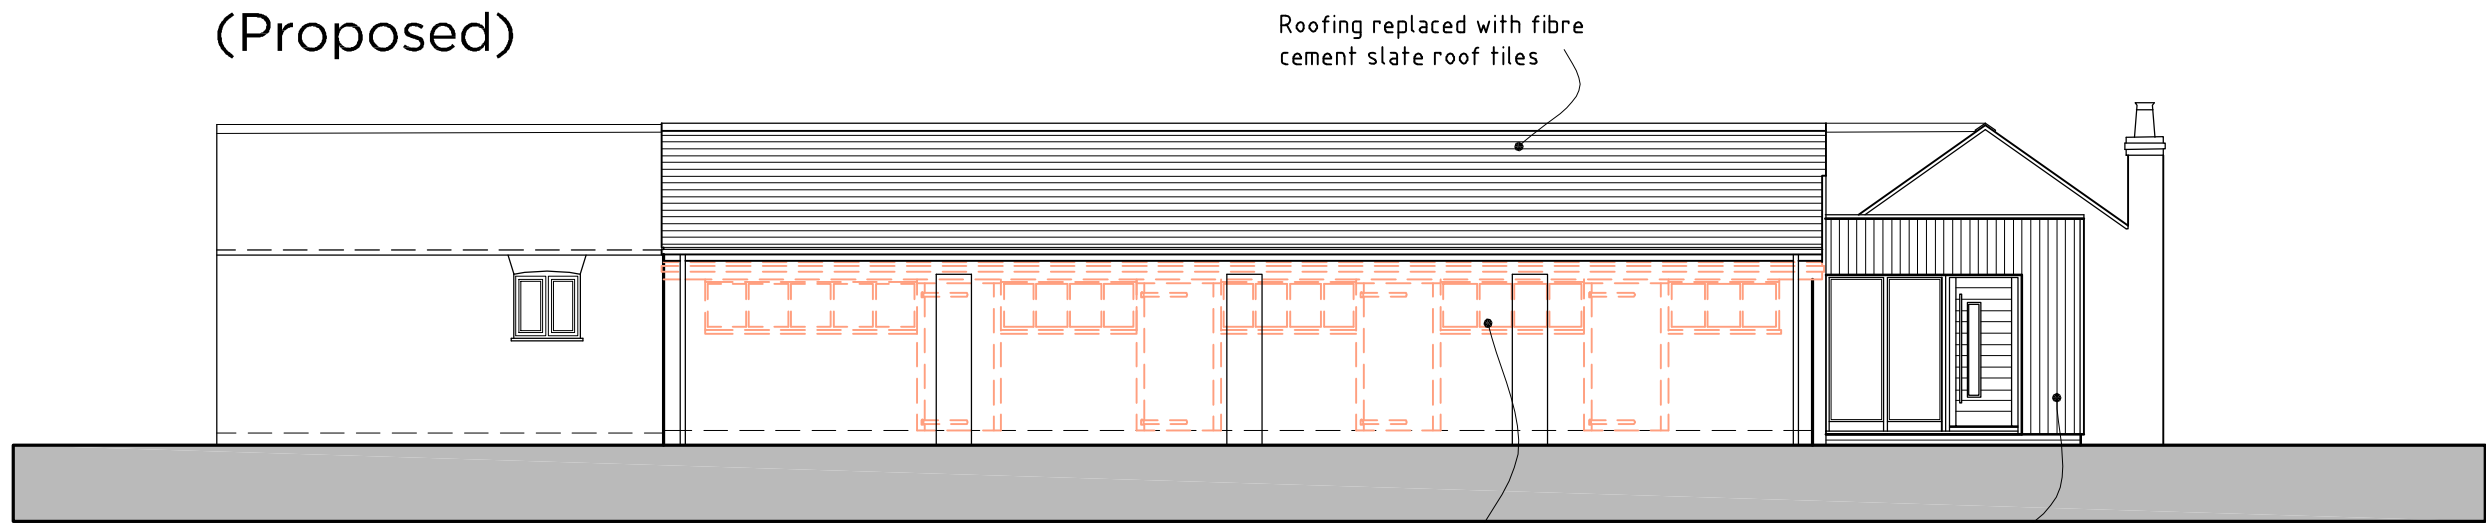


East Elevation
(Proposed)

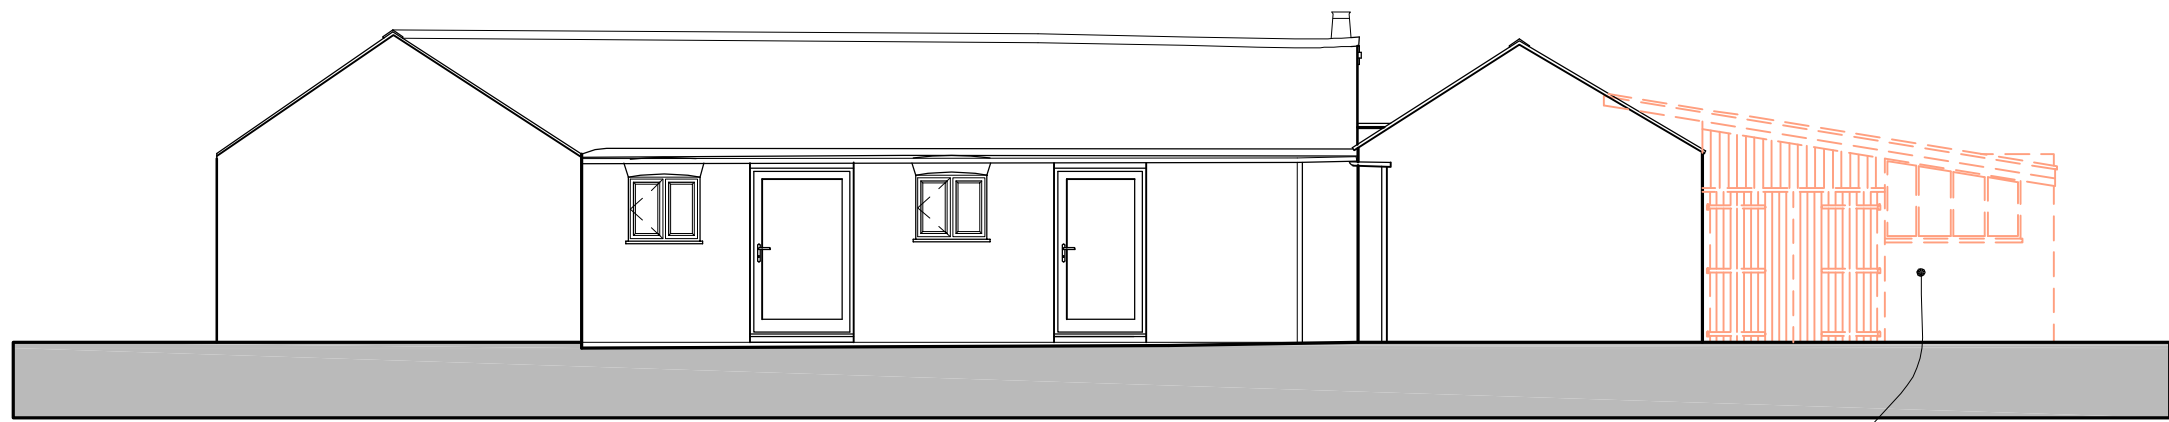


South Elevation
(Proposed)

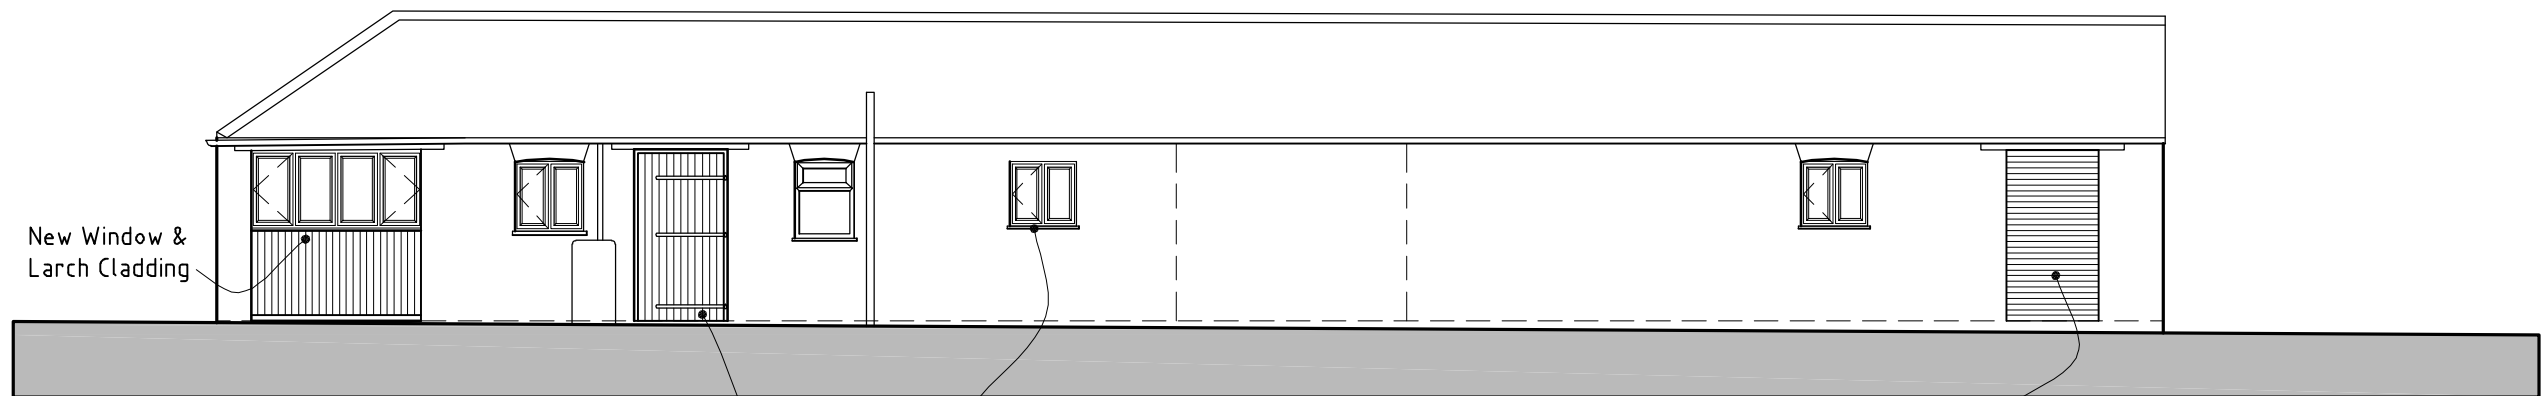

West Elevation
(Proposed)

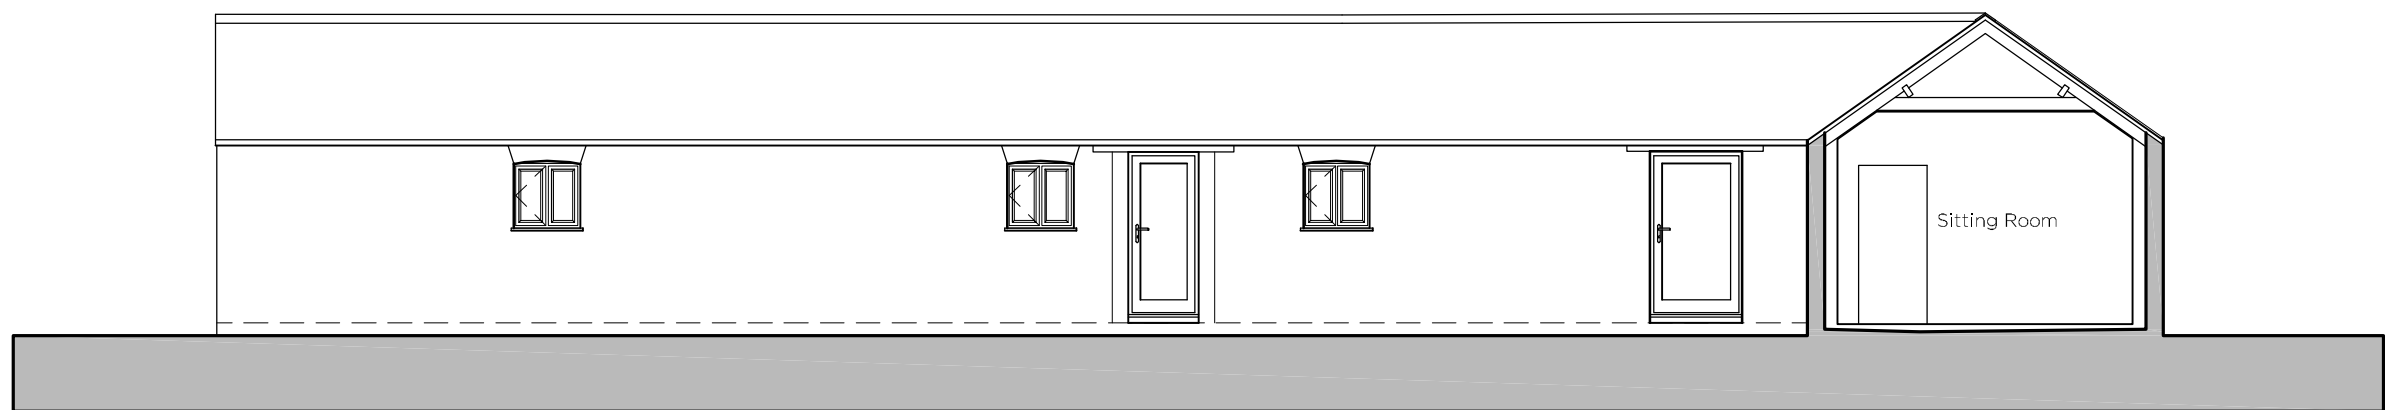

East Elevation - Courtyard
(Proposed)

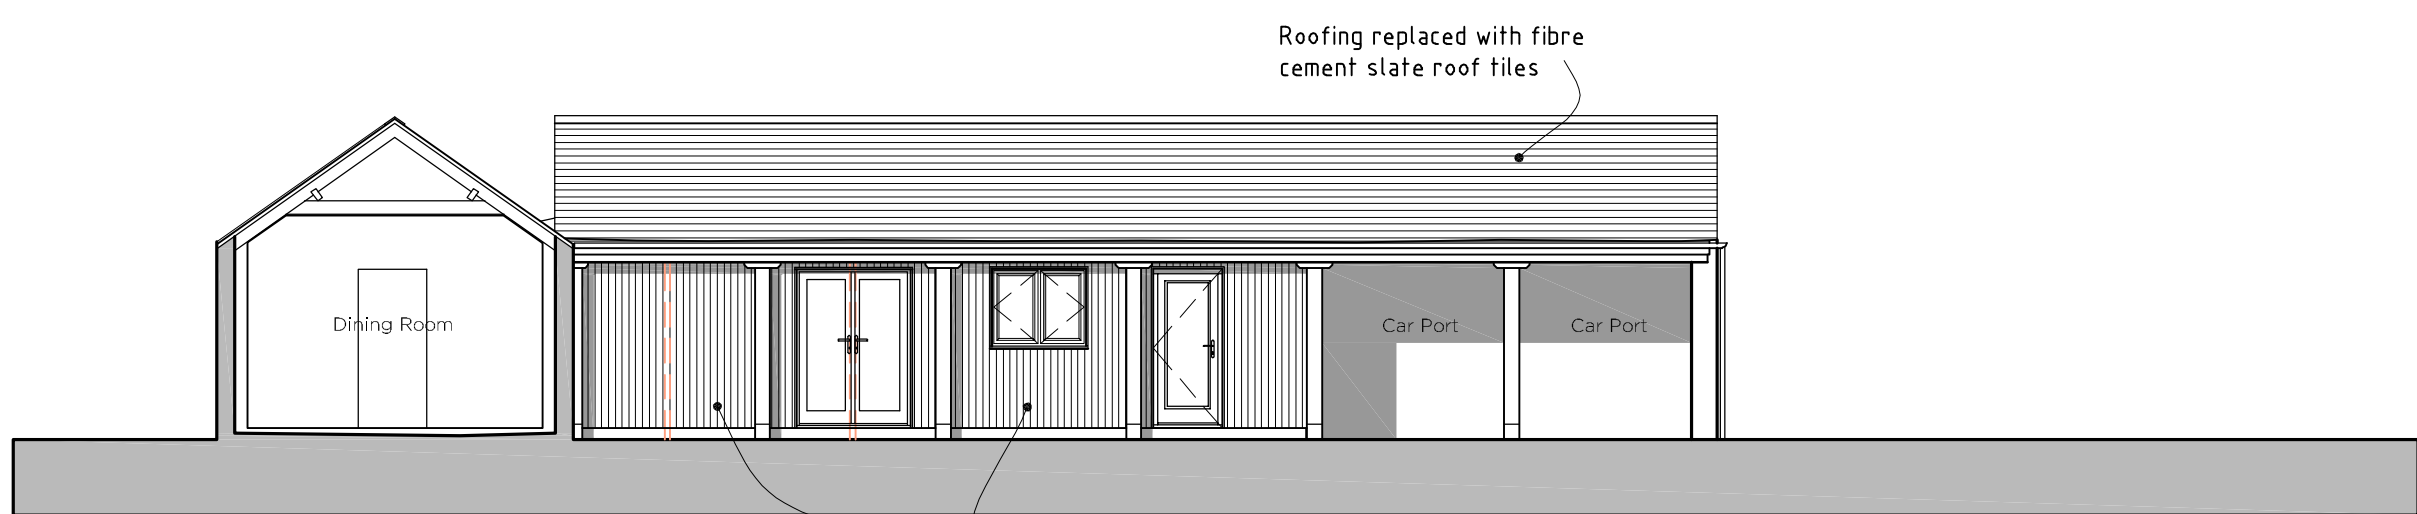

West Elevation - Courtyard
(Proposed)