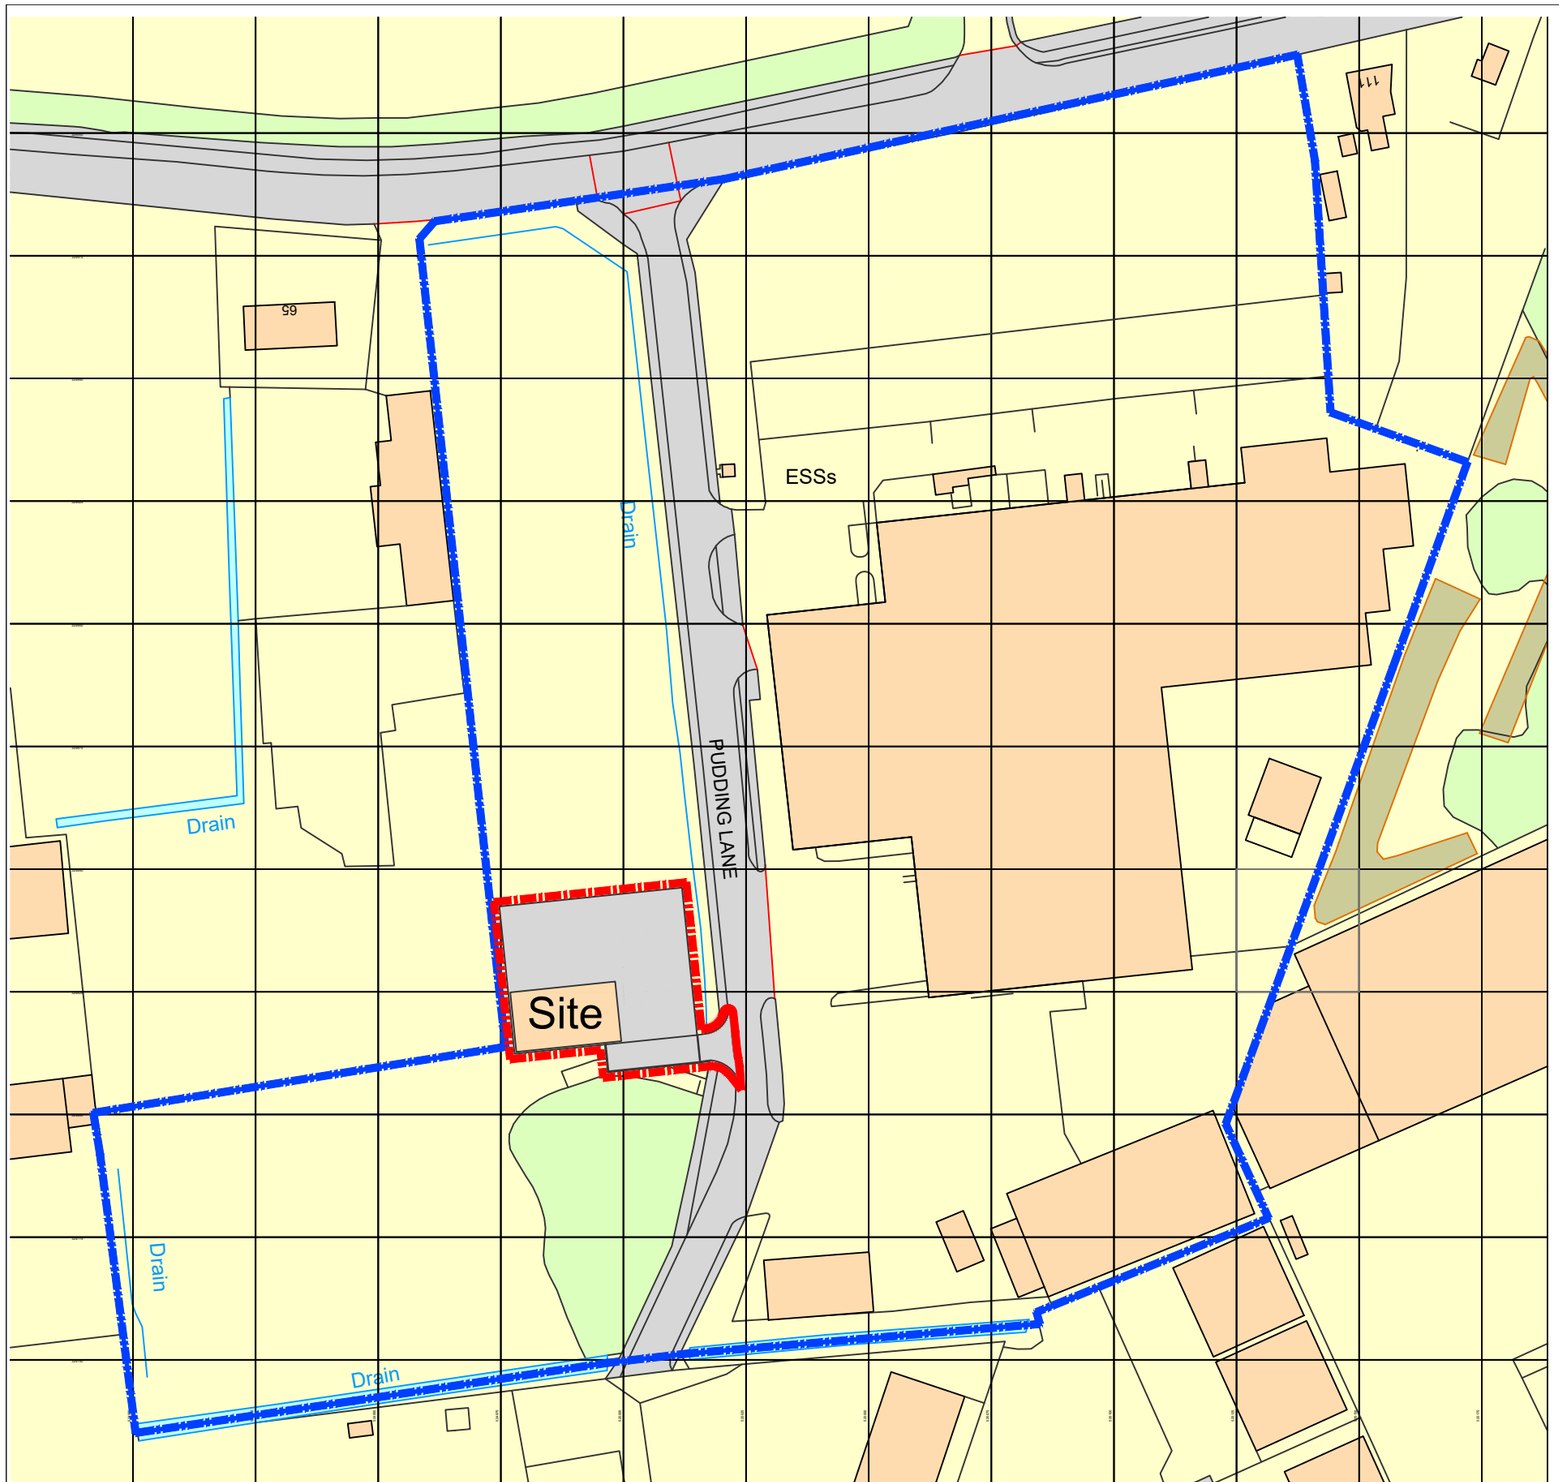


Site Location Plan as existing

Scale 1:1250 @ A3

SCALE 1 : 1250

0m 10m 20m 40m 60m 80m 100m 120m

SCALE 1 : 1

0m 8mm 16mm 40mm 56mm 80mm 100mm

Ordnance Survey, (c) Crown Copyright 2018. All rights reserved. Licence number 100022432

Client:

J O Sims Ltd

Project: **Proposed temporary storage structure at Pudding Lane, Pinchbeck Spalding, Lincolnshire PE11 3TJ**

Date: Feb 2022

Scale: As Shown @ A3

Drawn by: RDL

Checked by: AJO

Drawing No.: **A1347E- 01**

Rev: A

DO NOT SCALE THIS DRAWING. THE CONTRACTOR IS DEEMED TO HAVE CHECKED ALL DIMENSIONS ON SITE AND REPORT ANY DISCREPANCIES TO OGLESBY & LIMB LTD.
THE CONTENTS OF THIS DRAWING ARE COVERED BY COPYRIGHT AND REMAIN THE PROPERTY OF OGLESBY & LIMB LTD. WRITTEN APPROVAL MUST BE OBTAINED FROM OGLESBY & LIMB LTD PRIOR TO DUPLICATION OR REPRODUCTION OF THIS DRAWING OR ITS CONTENTS.
ANY DIMENSIONS NOT SHOWN ARE TO BE CHECKED AND AGREED WITH OGLESBY & LIMB LTD.

Drawing Title:

Site Location Plan as existing

GENERAL ISSUE (Resubmission)

Oglesby & Limb Ltd
Chartered Architect

Suite 1 Market Chambers
12 Market Place, Spalding
PE11 1SL

T: 01775 761196

e-mail: design@o-l-ltd.co.uk

O&L