



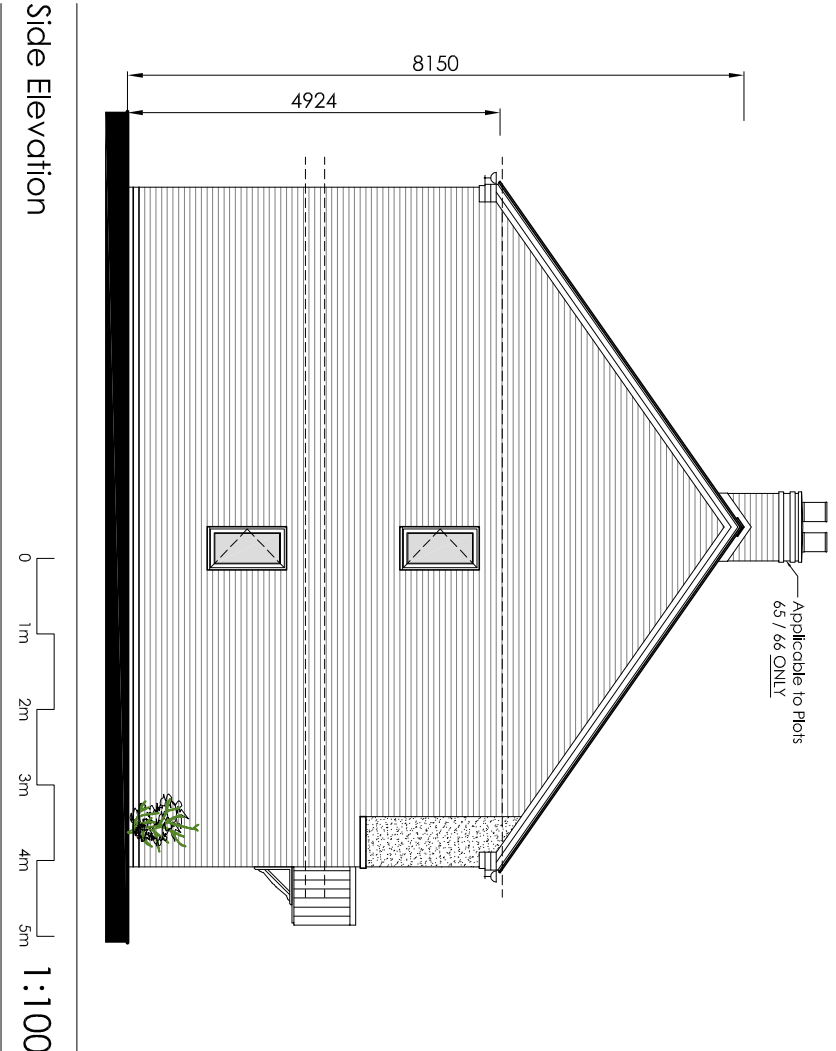

BT4 - 3b5p Semi Detached - Applicable to Plots 65-66 & 71-72

Printed or electronic copies of this drawing can be scaled for planning purposes only. Any discrepancies with this drawing to be reported and clarified prior to commencing work on site, if in doubt - Ask.		Client: Kaplan Property Group		Title: Spalding Road, Pinchbeck BT4-3b5p - S.Detached Type A Plots 65-72 Elevations - Option 1	
Corporate Architecture Ltd accept no responsibility for works not undertaken fully in accordance with this drawing and relevant specifications.		Copyright @ Corporate Architecture Limited			
Scale: 1:100		Date: Mar 18		P2 P1 REV: Chimney note added Chimney added, new sheet created REVISION DESCRIPTION:	
Drawn by: TJN		Checked by: CD		Status: PLANNING ISSUE	
Drawing No: 4403/KP/17/403		Rev: P2		JUN 19 JUN 19 DATE: BY:	
CORPORATE ARCHITECTURE LIMITED CHARTERED ARCHITECTS		Venot House, 1 Trimbush Way, Market Harborough, Leicester, LE16 7XY Tel: 01858 467476		Email : office@corporatearchitecture.co.uk Website: www.corporatearchitecture.co.uk	

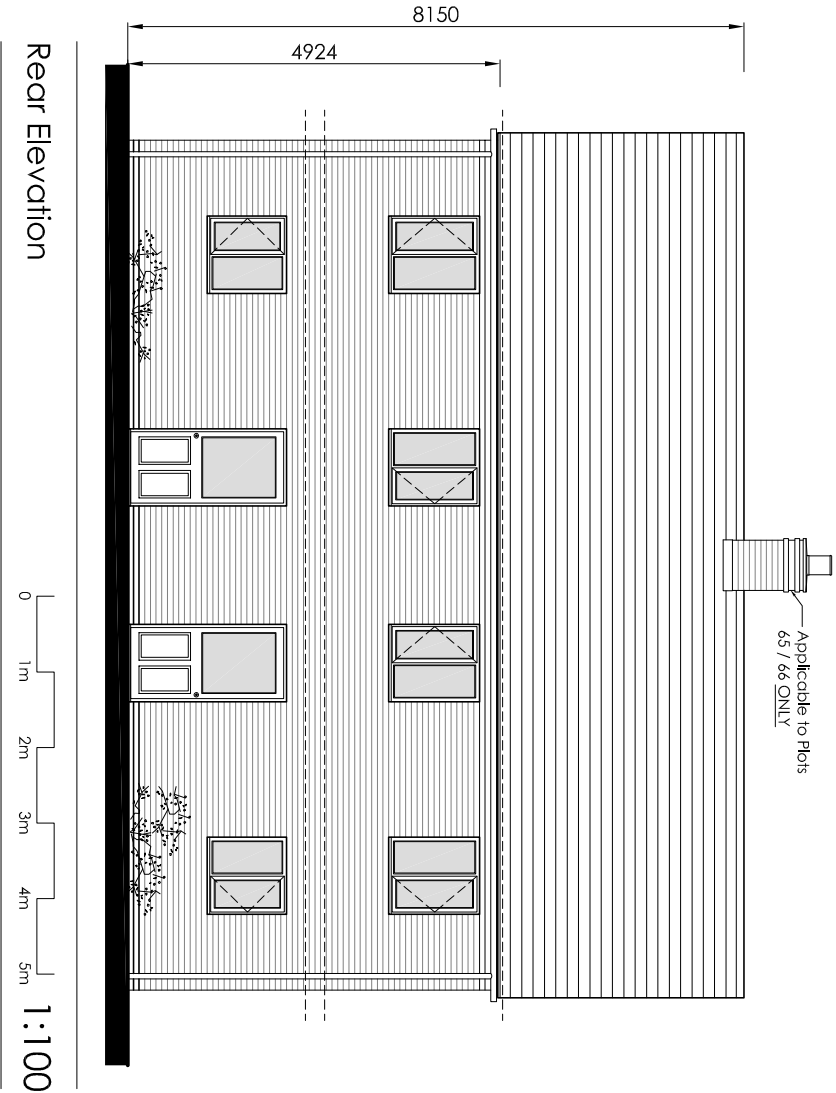