


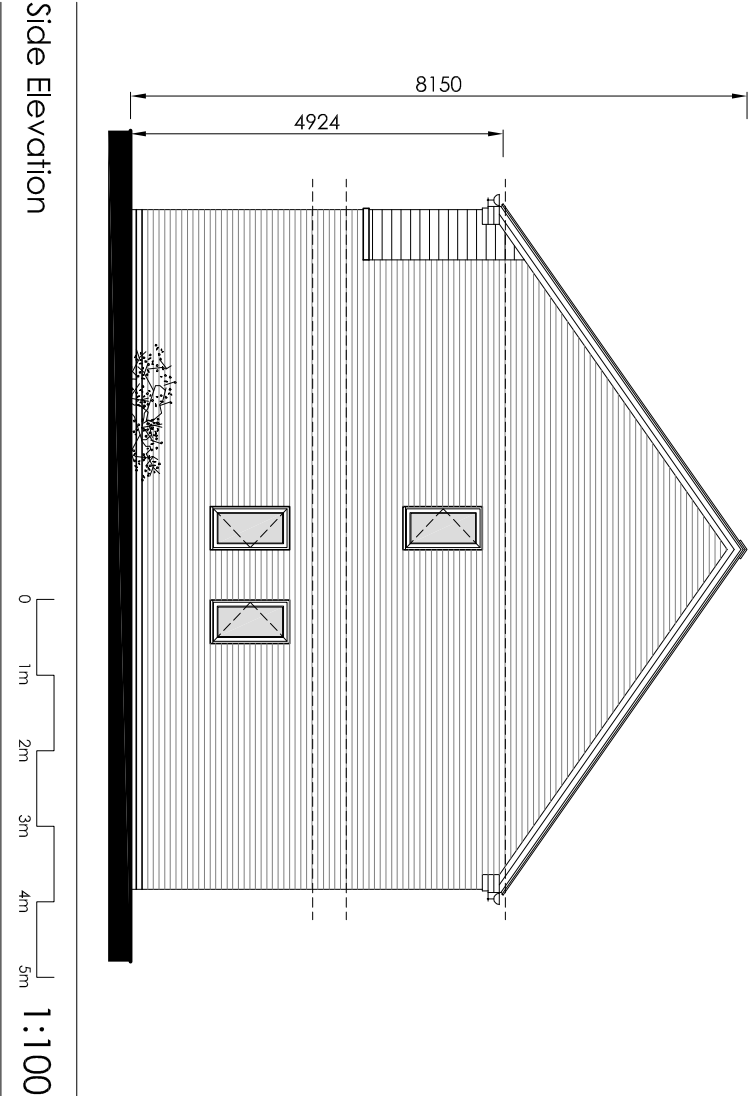

BT6 - 3b5p Semi Detached - Applicable to Plots 61-64

Printed or electronic copies of this drawing can be scaled for planning purposes only. Any discrepancies with this drawing to be reported and clarified prior to commencing work on site, if in doubt - Ask.										Client:									
Corporate Architecture Ltd accept no responsibility for works not undertaken fully in accordance with this drawing and relevant specifications.										Kaplan Property Group									
Copyright © Corporate Architecture Limited										Title:									
										Spalding Road, Pinchbeck BT6 3b5p Semi detached House Plots 61-64 Elevations									
Drawing No: 4403/KP/17/602										Scale: 1:100									
Rev: P2										Date: Mar 18									
Drawn by: TJN					Checked by: CD					Status: PLANNING ISSUE									
CORPORATE ARCHITECTURE LIMITED CHARTERED ARCHITECTS																			
Venoir House, 1 Trimmbush Way, Market Harborough, Leicester, LE16 7XY Tel: 01858 467476																			
Email : office@corporatearchitecture.co.uk Website: www.corporatearchitecture.co.uk																			