
Contractor to check all Dimensions on site prior to ordering materials / commencing work.Do Not Scale from this Drawing - If in doubt then please ask



PROPOSED FRONT ELEVATION
Scale 1:100




PROPOSED SIDE ELEVATION
Scale 1:100

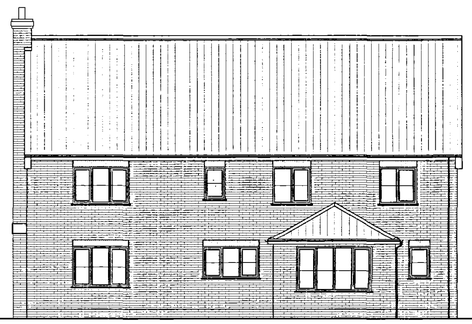


PROPOSED REAR ELEVATION
Scale 1:100




PROPOSED SIDE ELEVATION
Scale 1:100

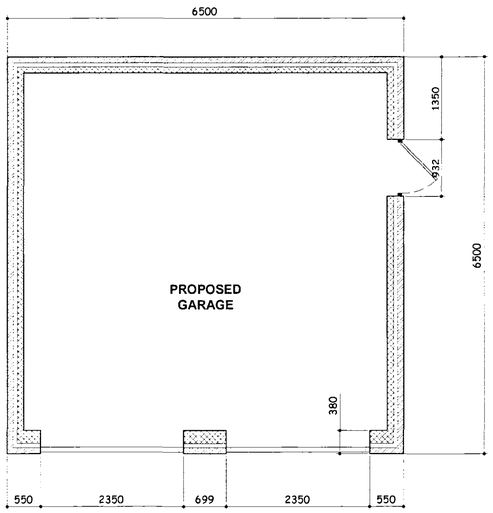


PROPOSED GARAGE PLAN
SCALE 1:50

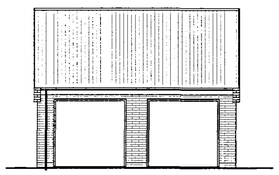


PROPOSED GARAGE FRONT ELEVATION
Scale 1:100

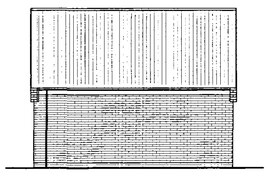


PROPOSED GARAGE REAR ELEVATION
Scale 1:100

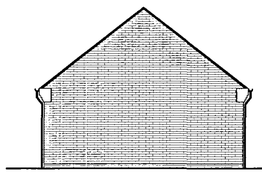


PROPOSED GARAGE SIDE ELEVATION
Scale 1:100

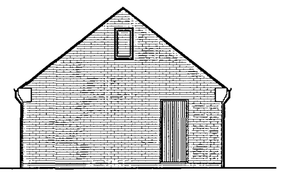

PROPOSED GARAGE SIDE ELEVATION
Scale 1:100

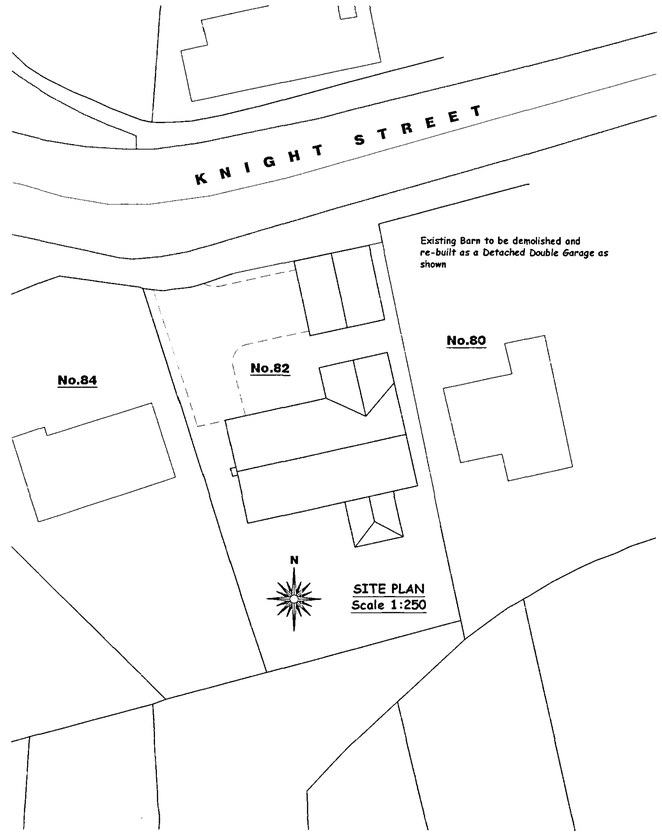

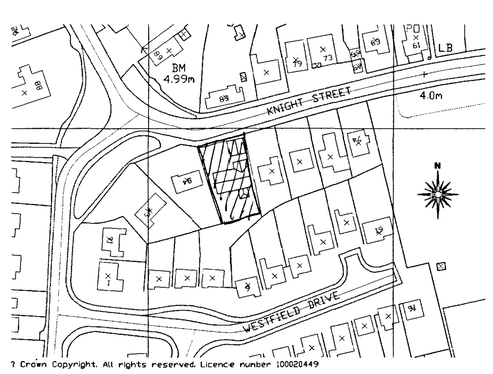

LOCATION PLAN
Scale 1:1250

GENERAL CONDITIONS
Contractors are resonsible for checking all dimens ons on site when work commences and before ordering any materials.Any discrepancies should be brought to the attention of the Client for remedial action before commencing further.

All details shown are based on typical site conditions for that area, any abnormal conditions should be brought to the attention of the Client and Local Authority.

The notes shown are mainly to cover the requirements of Building Regulations and should not be treated as full specification.

No allowance has been made for any Structural Calculations,a "SAP" calculation, Soil Investigation or Flood Risk Assessment.If deemed necessary then these will be a chargeable extra.All steel beam sizes shown on drawing are all subject to confirmation from Structural Engineer.

All materials not specified to be of a standard suitable for the work proposed and be fit for purpose.All work to be in accordance with good building practise and all necessary BS coces for Workmanship on Building Sites.

Client :
JP Builders
183 Woolram Wygate
Spalding
Lincs
PE11 3PA

Site :
Residential Development
82, Knight Street
Pinchbeck
Nr Spalding
PE11 3RH

SUPERSEDED

SHDC
Planning & Development
28 JAN 2005
Ref: 116/05

"A" - 24.01.05 - Amended to suit the Planning Department

renway design Ltd
3, Rembrandt Way
Spalding
Lincs
PE11 3HX
Tel: 07815 112 058
Fax: 01775 768 921
e-mail: jason@renwaydesign.co.uk

Date : nov04 | Scale : As Noted

Drawing No:
rem 972 - 02 "A"

DRAWINGS ISSUED FOR PLANNING PERMISSION ONLY - NOT TO BE USED FOR CONSTRUCTION

PROPOSED ELEVATIONS