
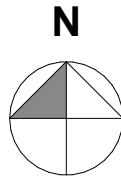


Existing Site Layout

Scale: 1:500

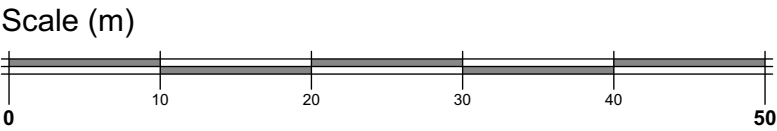

Disclaimer: This document and its design content is copyright protected ©. It shall be read in conjunction with all other associated project information including models, specifications, schedules and related consultants documents. Do not scale from documents. All scales noted correct at original paper size. All dimensions to be checked on site. Immediately report any discrepancies, errors or omissions on this document to the originator. If in doubt ask.

Source File:
20050 Model.pln

Rev	Date	Drawn	Note
P02	25/01/2022	JKG	Drawing status updated to 'Planning'.



Client:
Minster Property Group Ltd.

Project Title:
Proposed Residential Development at
Land off Surfleet Road,
Pinchbeck

Drawing Title:
Existing Site Layout

Drawing Status:
Planning

Scale(s): 1:500	Original Paper Size: A1
Drawn: JKG	Date: 24.01.22
Project Number: 20050	Revision: P 02
Drawing Number: 0101	