
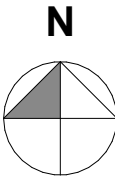


Existing Site Layout

Scale: 1:500

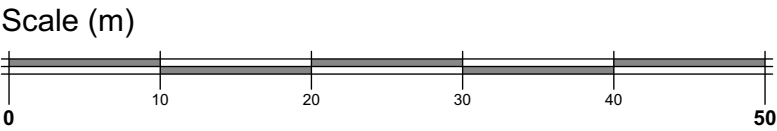

**Disclaimer:** This document and its design content is copyright protected ©. It shall be read in conjunction with all other associated project information including models, specifications, schedules and related consultants documents. Do not scale from documents. All scales noted correct at original paper size. All dimensions to be checked on site. Immediately report any discrepancies, errors or omissions on this document to the originator. If in doubt ask.

**Source File:**  
20050 Model.pln

| Rev | Date       | Drawn | Note                                  |
|-----|------------|-------|---------------------------------------|
| P02 | 25/01/2022 | JKG   | Drawing status updated to 'Planning'. |
| P03 | 01/03/2022 | JKG   | Red line amended.                     |
| P04 | 04/03/2022 | JKG   | Layout updated.                       |



Client  
Minster Property Group Ltd.

Project Title  
Proposed Residential Development at  
Land off Surfleet Road,  
Pinchbeck

Drawing Title  
Existing Site Layout

Drawing Status  
Planning

|                          |                            |
|--------------------------|----------------------------|
| Scale(s):<br>1:500       | Original Paper Size:<br>A1 |
| Drawn:<br>JKG            | Date:<br>24.01.22          |
| Project Number:<br>20050 | Revision:<br>P04           |
| Drawing Number:<br>0101  |                            |