

Indicative Street Elevations

Scale: 1:200




01 Elevation A



02 Elevation B



03 Elevation C

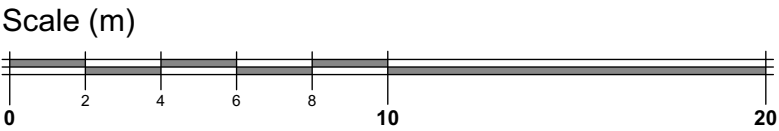

Disclaimer: This document and its design content is copyright protected ©. It shall be read in conjunction with all other associated project information including models, specifications, schedules and related consultants documents. Do not scale from documents. All scales noted correct at original paper size. All dimensions to be checked on site. Immediately report any discrepancies, errors or omissions on this document to the originator. If in doubt ask.

Source File:
20050 Model.pln

Rev	Date	Drawn	Note
P02	18/05/2022	JKG	Updated following changes to Site Layout.

MINSTER
PROPERTY GROUP

JGA
ARCHITECTURE & PLANNING
e: hello@jg-a.co.uk t: 07429 162 747

Client
Minster Property Group Ltd.

Project Title
Proposed Residential Development at Land off Surfleet Road, Pinchbeck

Drawing Title
Indicative Street Elevations

Drawing Status
Planning

Scale(s):
1:200

Date:
25.01.22

Drawn:
JKG

Project Number:
20050

Original Paper Size:
A2

Revision:
P02

Drawing Number:
0400