


Read in conjunction with manufactures details & specifications

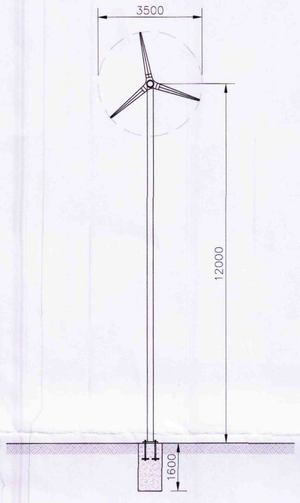

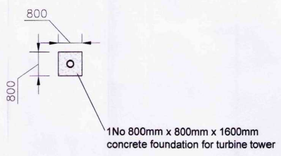

1No 800mm x 800mm x 1600mm concrete foundation for turbine tower

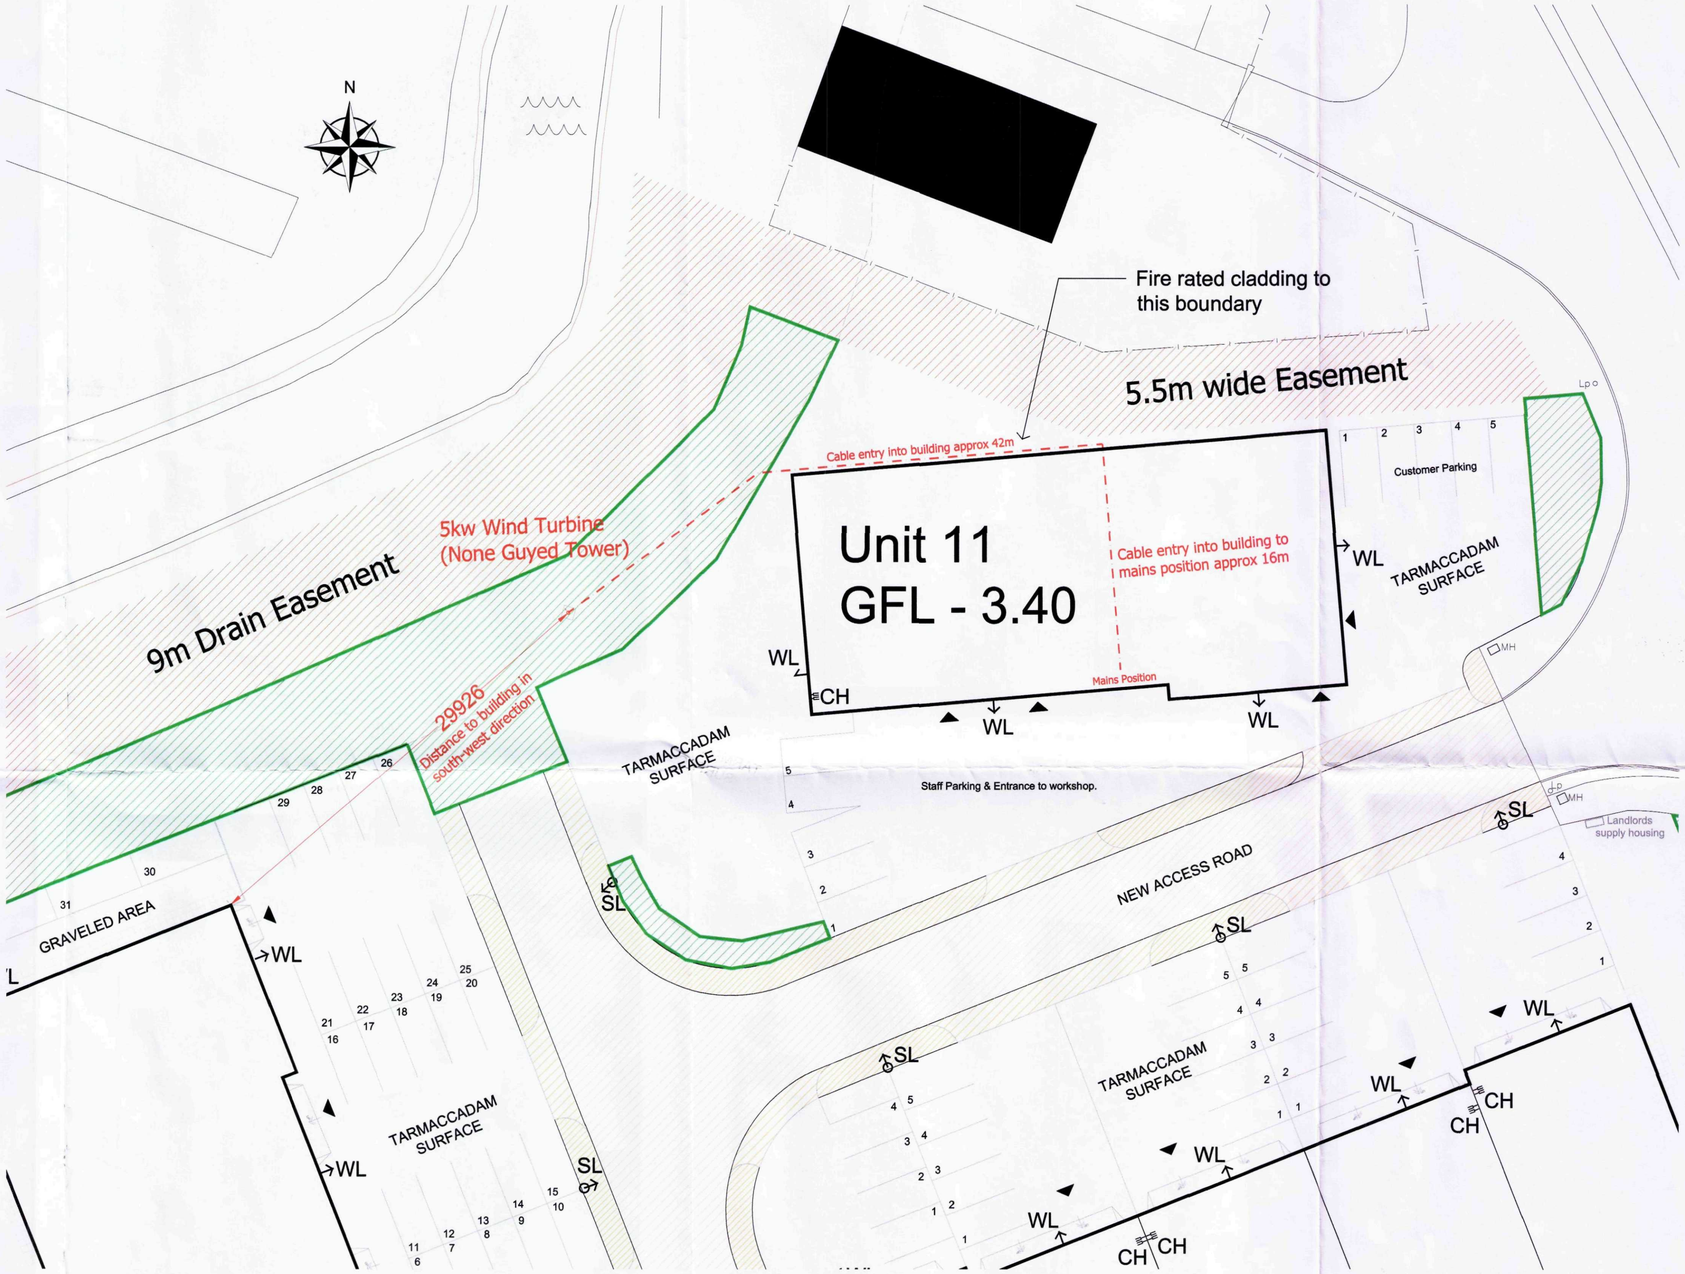

Copyright KMB Ltd.
Do Not Scale This Drawing

Rev.	Date	Description	Drawn	Check'd
Amendments				

Drawing Status

- [ ] Tender
- [x] Approval
- [ ] Preliminary
- [ ] Planning Drawing
- [ ] Building Regulations
- [ ] Construction

SHDC
Planning & Development
18 FEB 2009
Ref: 0119/09

DETERMINED PLAN

■ Quantity Surveying ■ Architecture
■ Project Management ■ Planning Supervision

PROJECT TITLE
Proposed Industrial Estate
Plot 4, The Business Park
Warden Tree Lane
Pinchbeck

CLIENT
DBM PROPERTIES LTD

DRAWING TITLE
Proposed Wind Turbine Details

SCALE	DATE	
1:100/200 @ A1	JAN 2009	
DRAWN BY	CHECKED BY	DRAWING No.	REV
LPC	SC	300/1443- 145	-

The Old Bake House, Kirton, Lincolnshire, PE20 1EH
t: 01205 724016 f: 01205 723631 e: kmb@kmb-ltd.co.uk