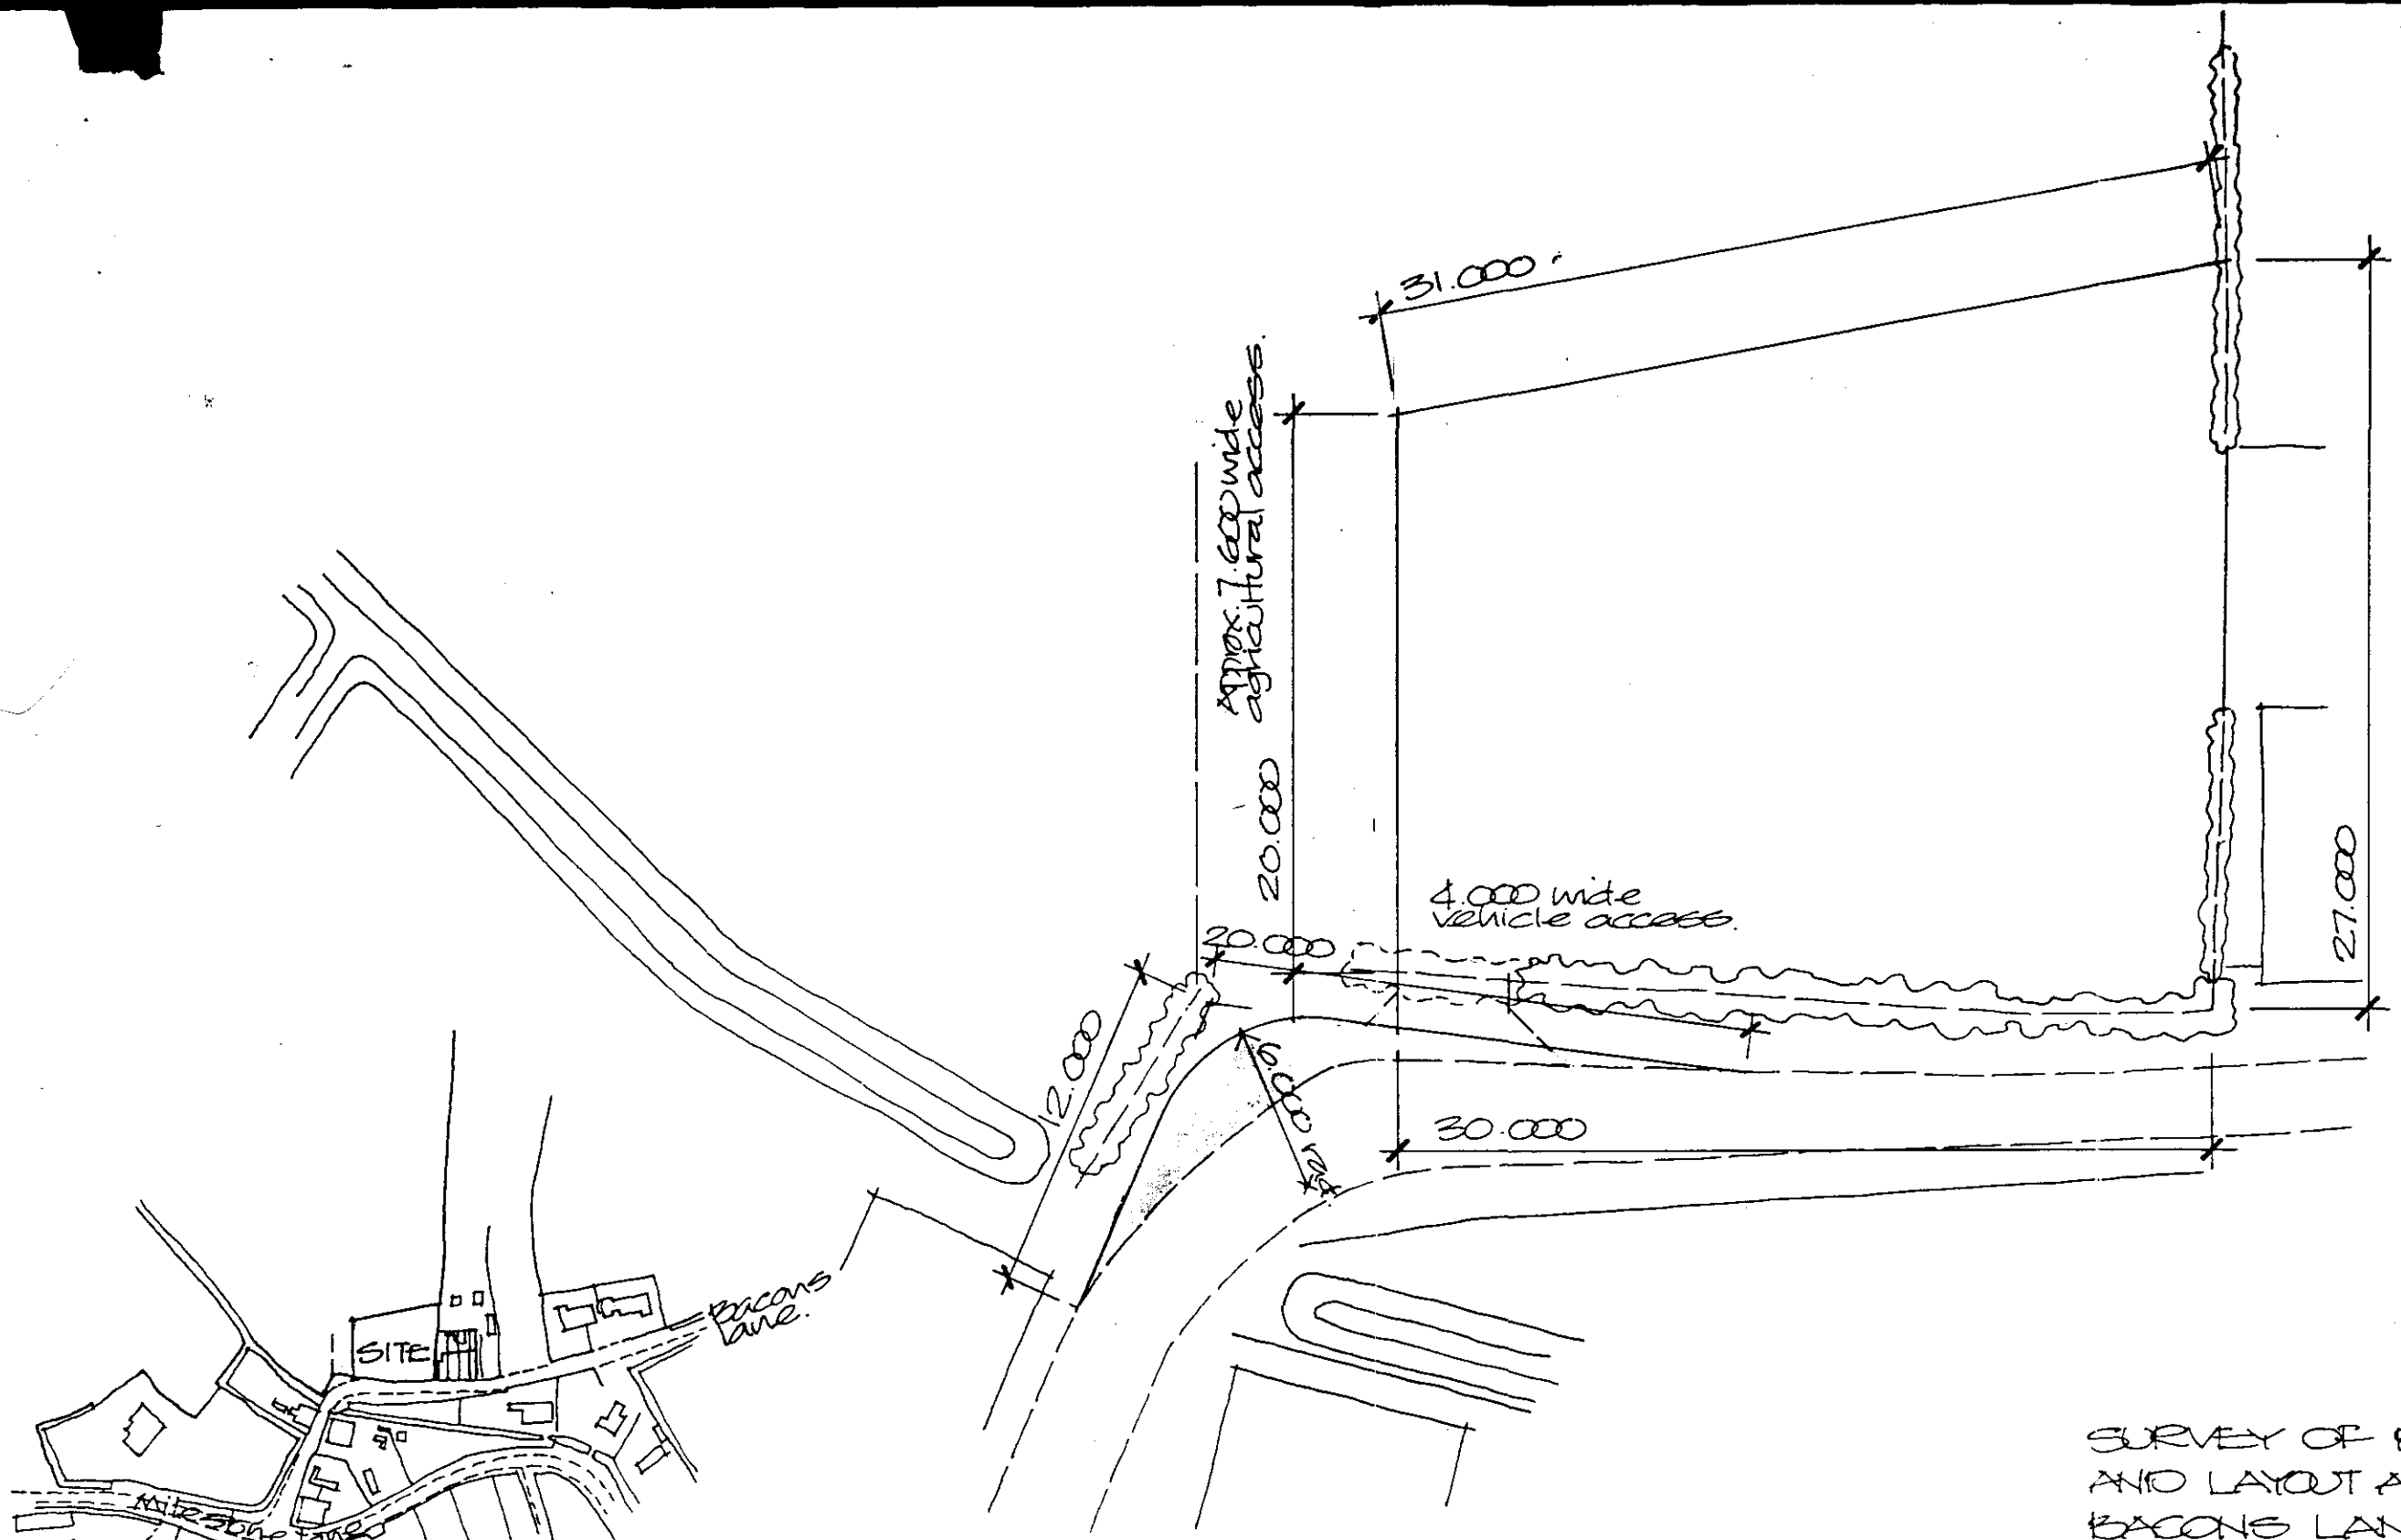


LAYOUT PLAN
Scale 1:250

LOCATION PLAN
Scale 1:2500

H141012o101

SURVEY OF PROPERTY AND LAYOUT AS PROPOSED BACONS LANE, PINCHBECK, SPALDING.

PLAN

LONGSTAFF

CHARTERED SURVEYORS
AUCTIONEERS, VALUERS & ESTATE AGENTS

Nov. 2000