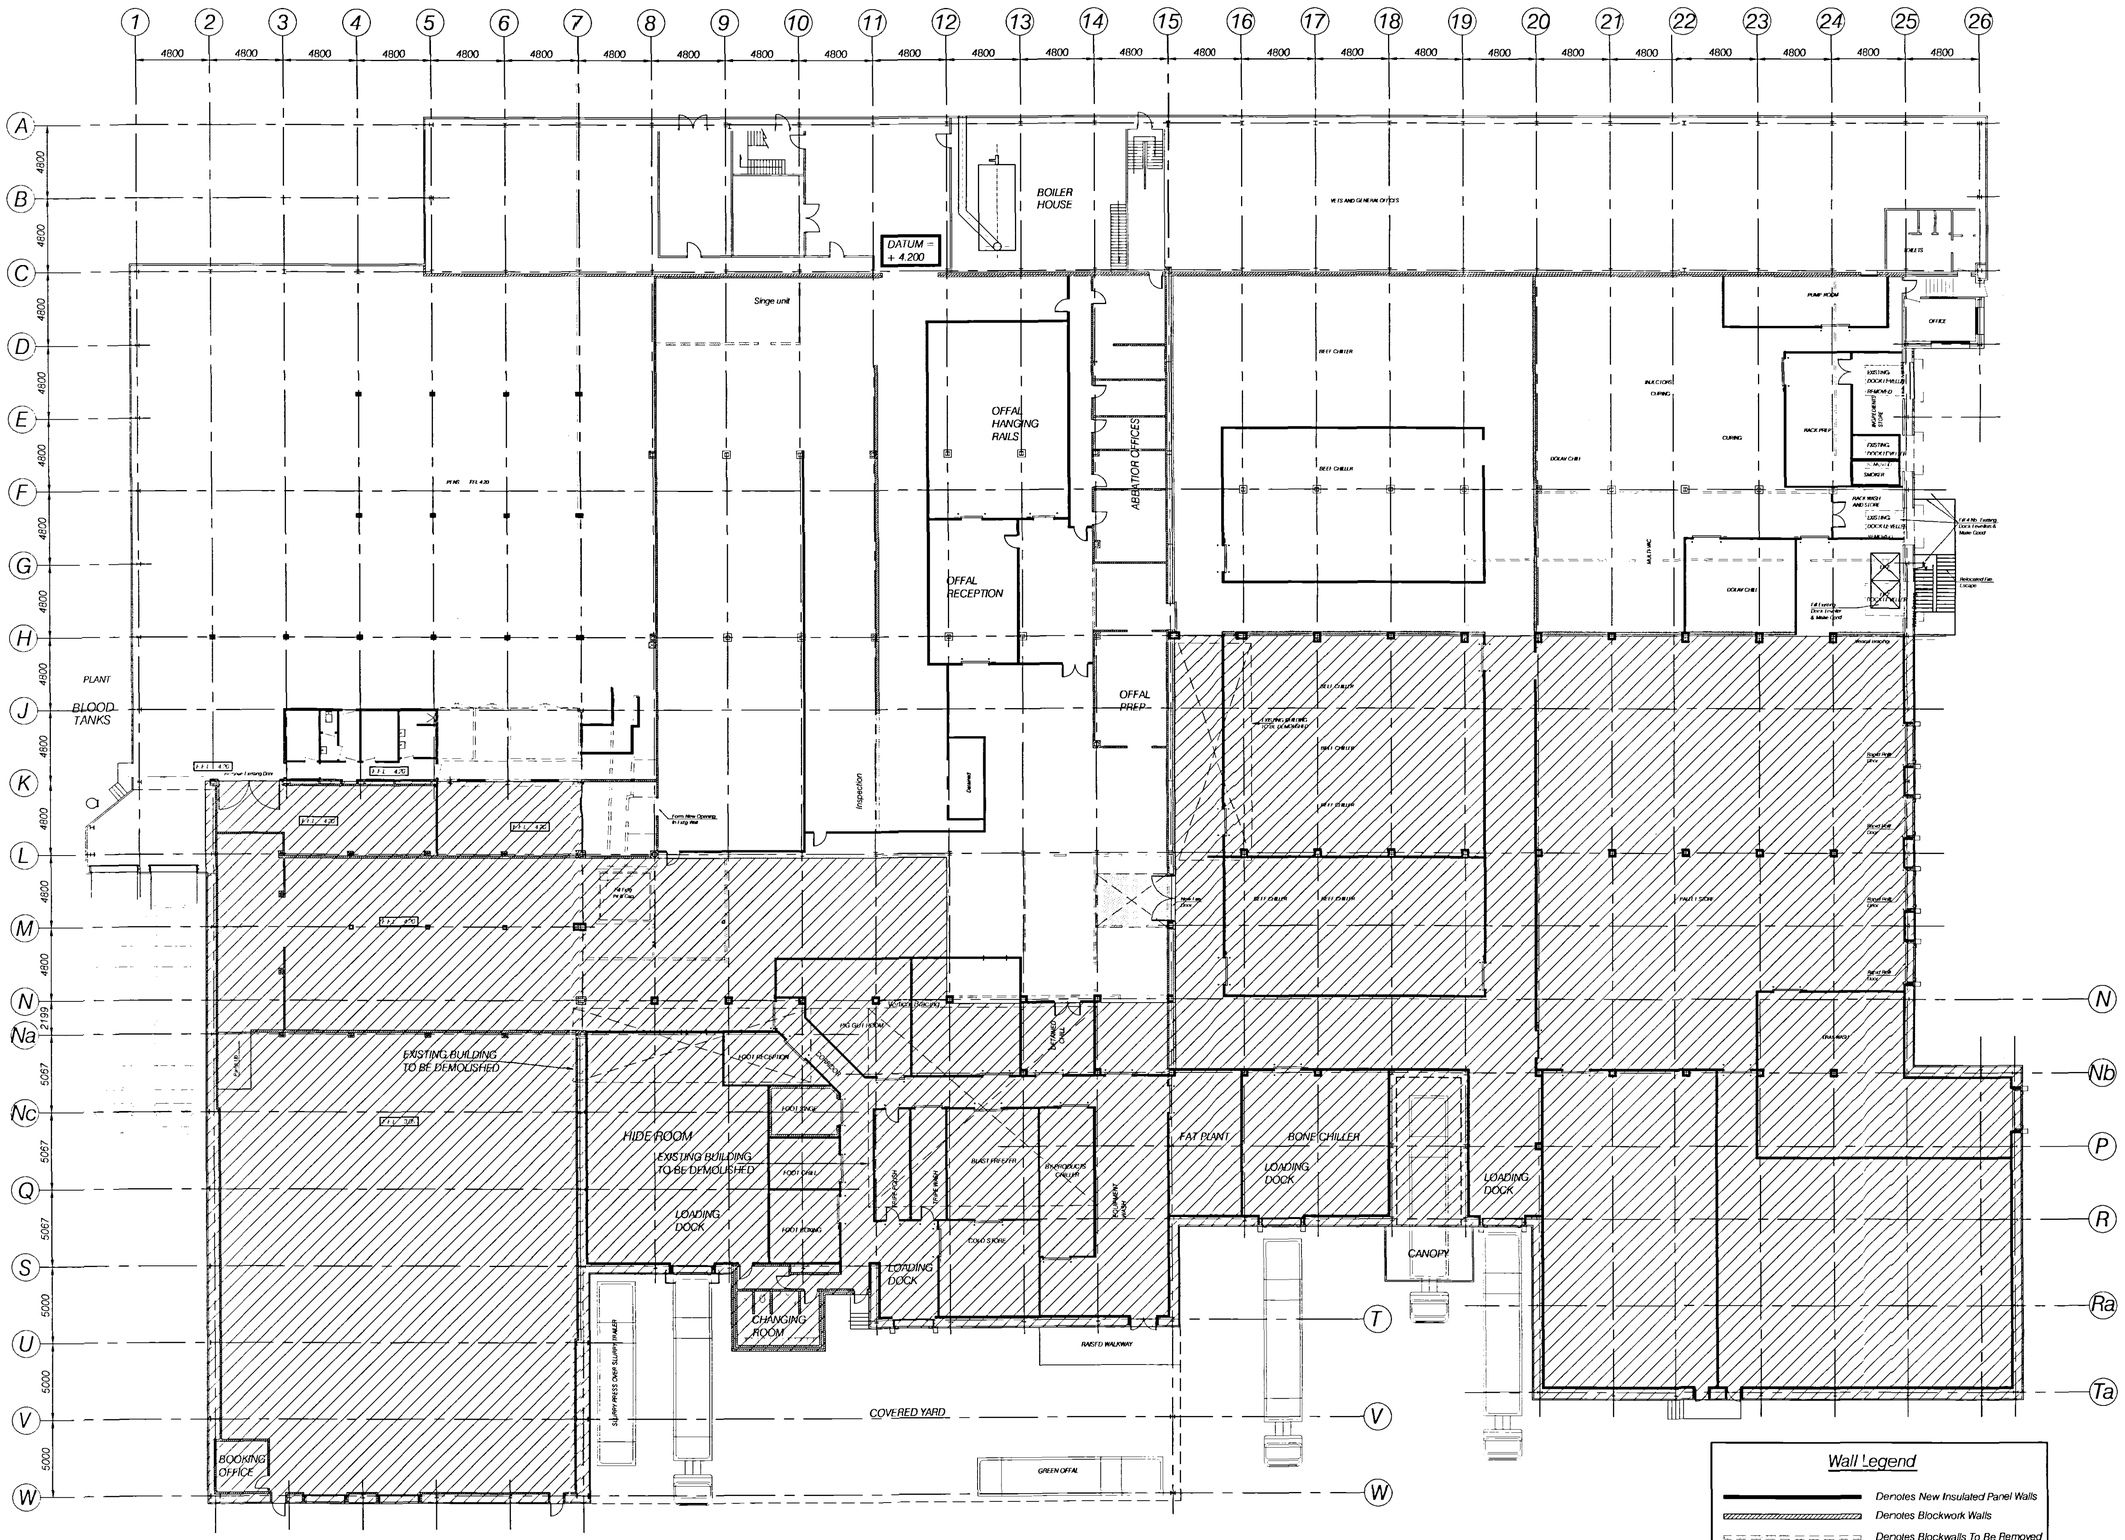


SHDC Planning & Development
29 JAN 2008
Ref: 0120/08

DETERMINED PLAN

REV	DATE	REMARKS

STATUS PLANNING

SIDEBOTTOM RICHARDSON CHENG LTD
15 HIGH STREET, SPALDING, LINCS. PE11 1TW
TEL: (01775) 712660 FAX: (01775) 712635
CONSULTING STRUCTURAL AND CIVIL ENGINEERS

PROJECT
Proposed Application Relating To Meat Processing Plant Spalding, Lincolnshire for Woodhead Brothers

TITLE
Proposed General Arrangement

DATE	01/08	SCALE	1:200
DRAWN		CHECKED	
DESIGN		FILENAME	

DRG No.37506/410 REV

DETAILS ON THIS DRAWING ARE COPYRIGHT OF SIDEBOTTOM RICHARDSON CHENG LIMITED.THIS IS A CONFIDENTIAL DOCUMENT AND MUST NOT BE COPIED, USED OR DIVULGED IN ANY WAY WITHOUT PRIOR WRITTEN CONSENT