




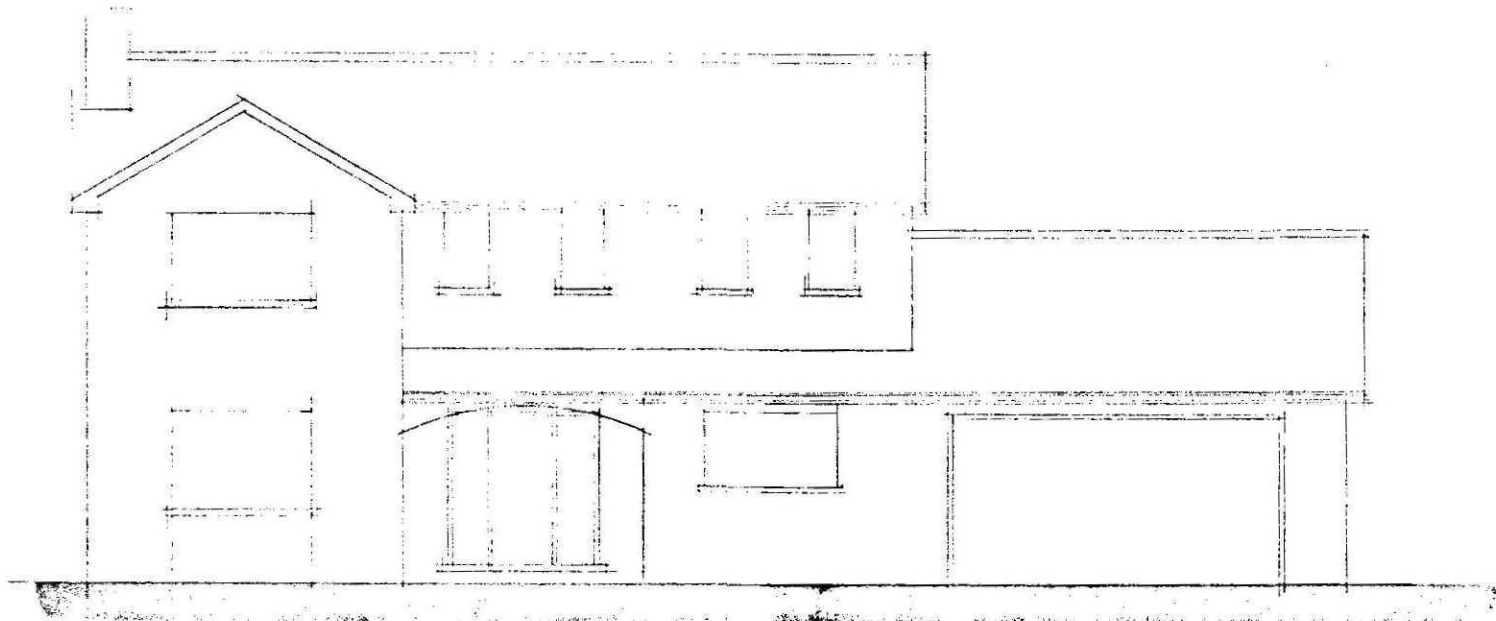


east

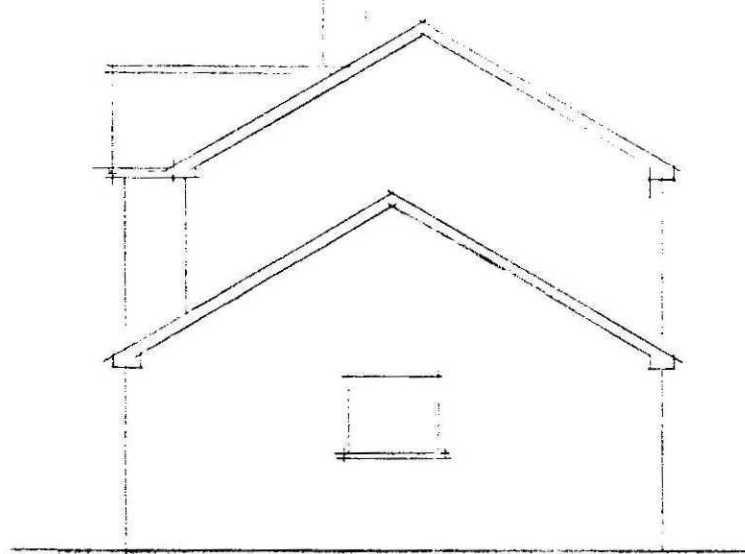


north

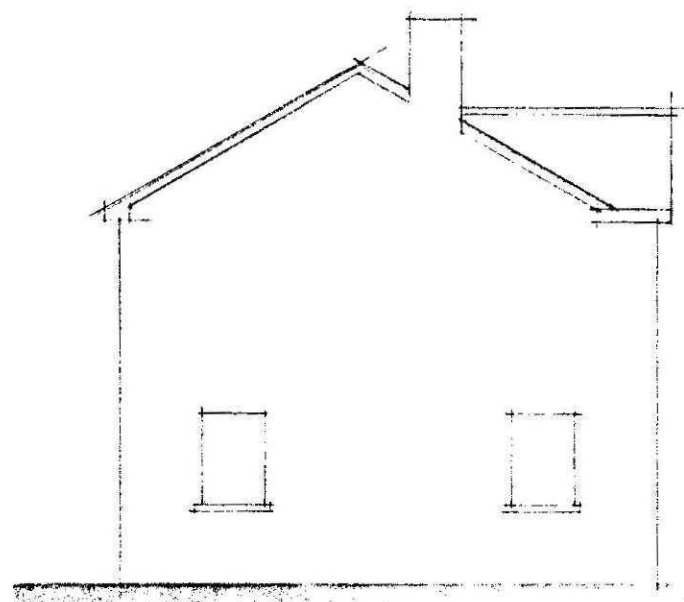


south

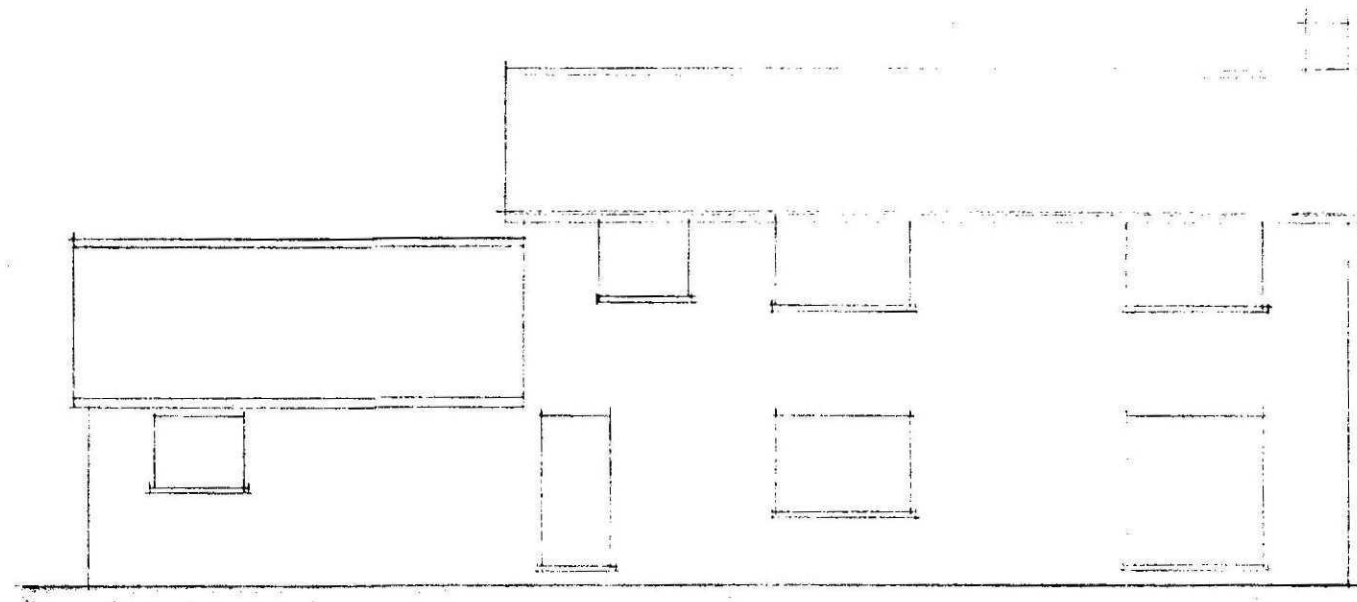

west

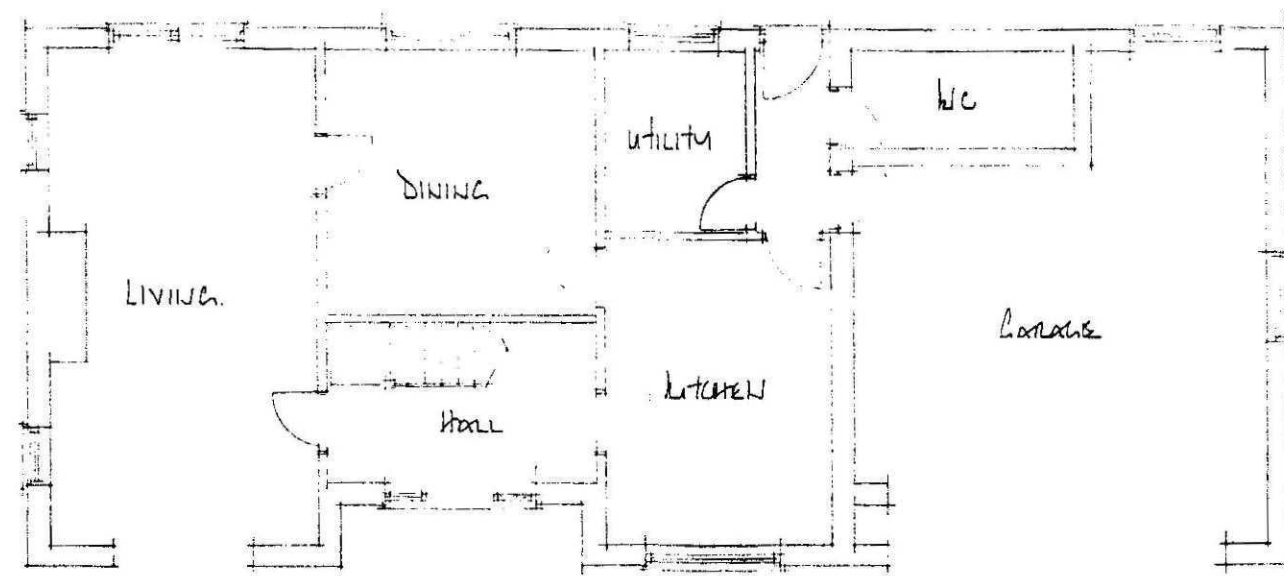

ground floor

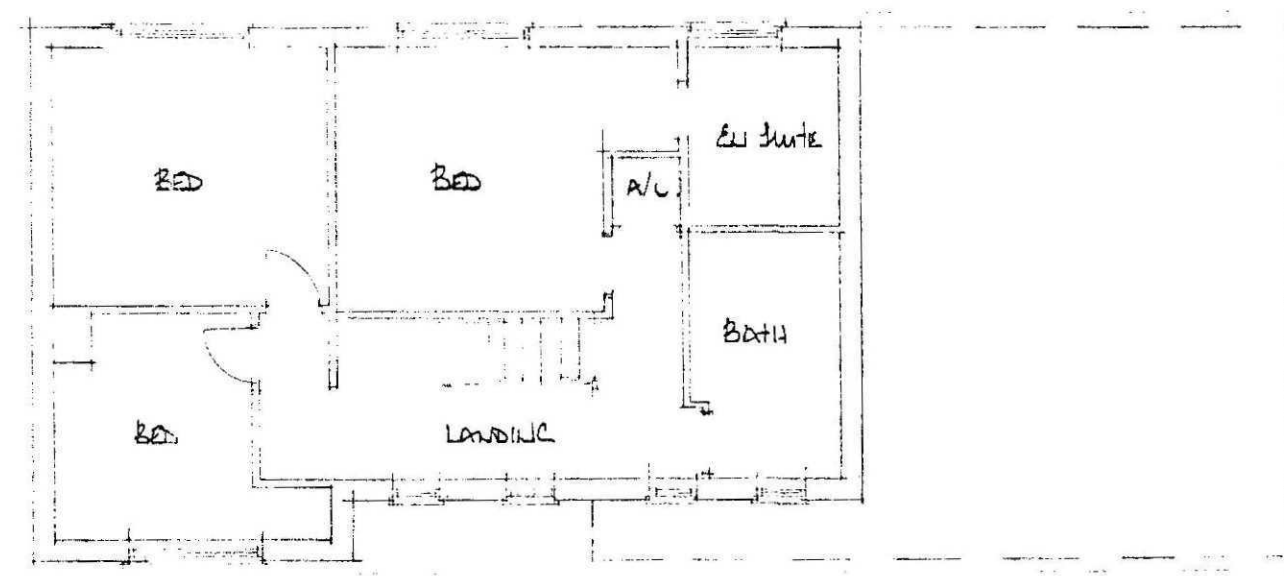

first floor

# EAST MIDLANDS DESIGN

Architectural Consultants

Willow Lodge  
Horseshoe Road  
Spalding  
Lincs  
PE11 3JA

Tel/fax :- 01775 767968  
E-mail :- willowlodge@zoom.co.uk  
Mobile phone :- 07710 815044

Client

Mr N & Mrs T P

Project

EXTENSIONS & ALTERATIONS  
LOCATE GRANGE  
LOCATE  
FLEET  
PE12 8LW

Drawing

Plans & Elevations  
As Existing

Scale 1:100

Date


Nov 08

Drawn

KL

Dwg. No.

07/04/11

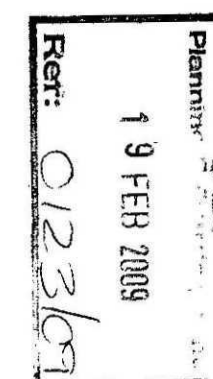

07/04/11