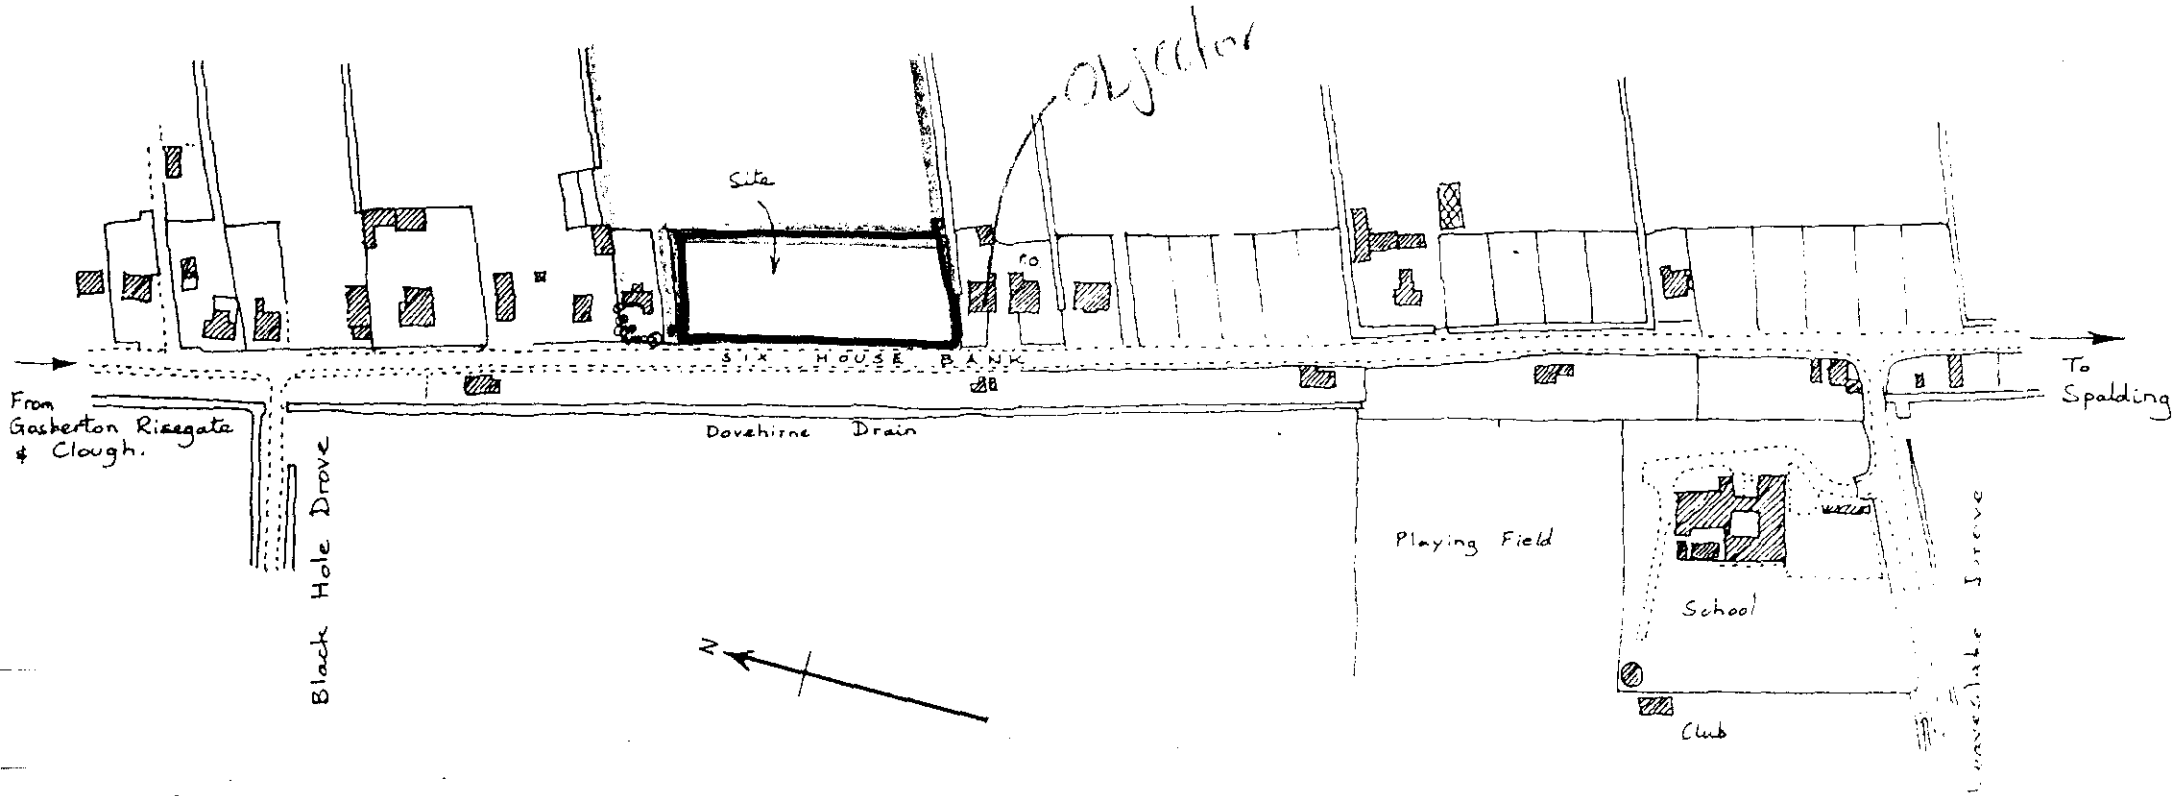


Scale 1:2500

O.S. Map ref. TF 1925

Crown Copyright Reserved.

30 DEC 1992
1315/92

Development

Six House Bank, WEST PINCHBECK

A. ROFFE
Building Design and Plans
1 Green Lane
SPALDING, Lincs. PE11 2YB
Tel: (0775) 723680