
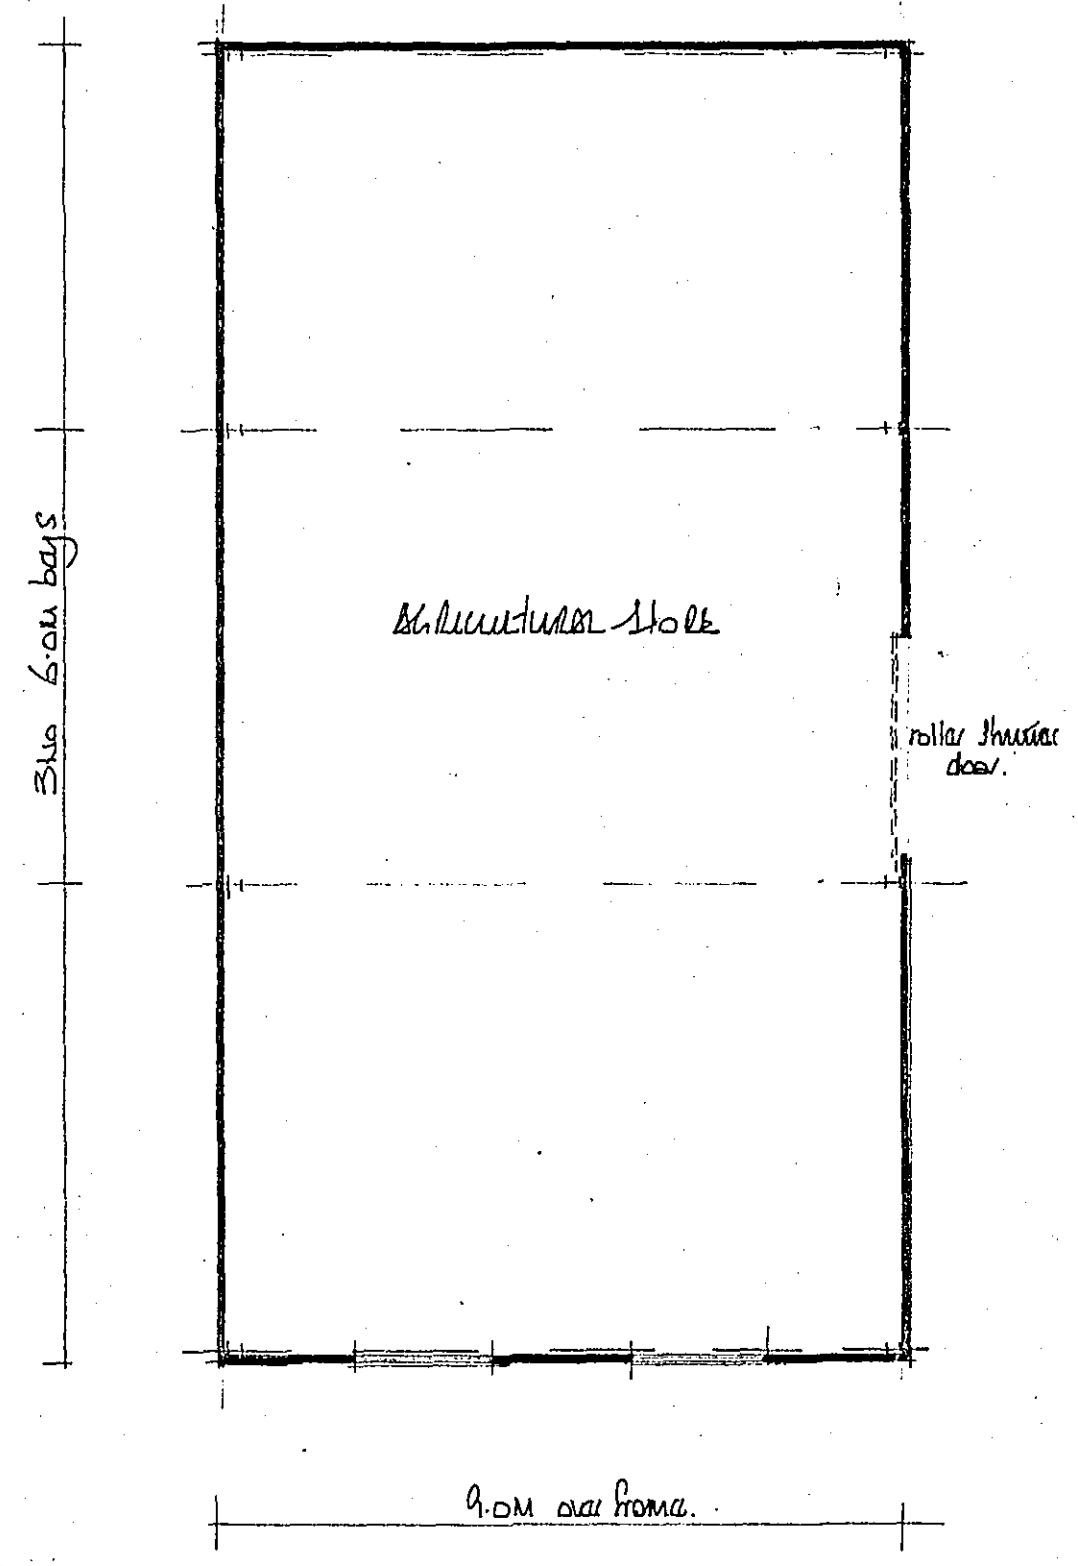
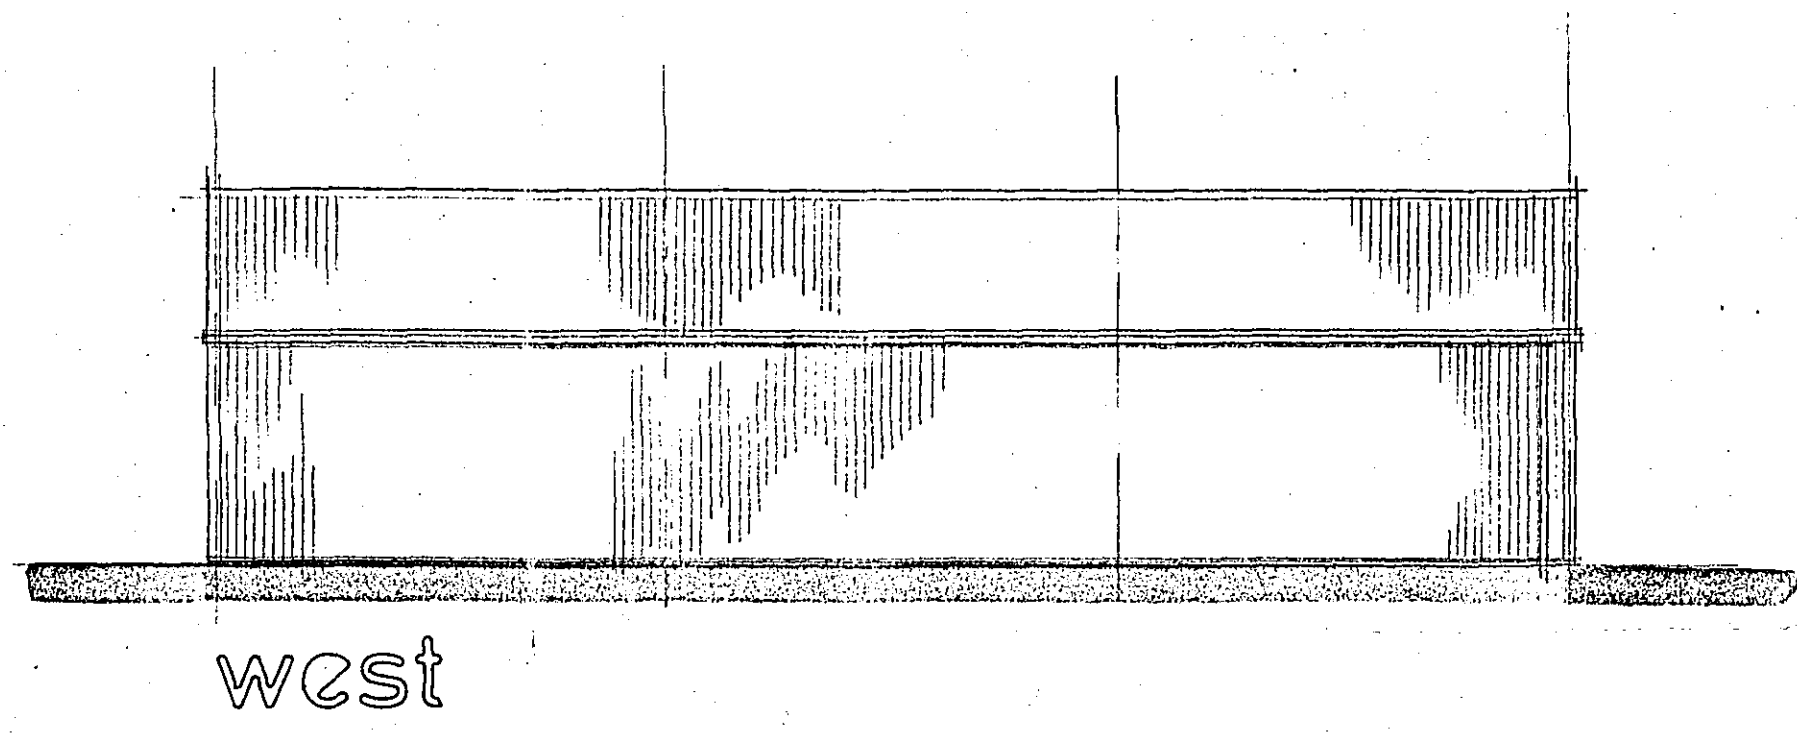


plastic coated profile
shading - olive green

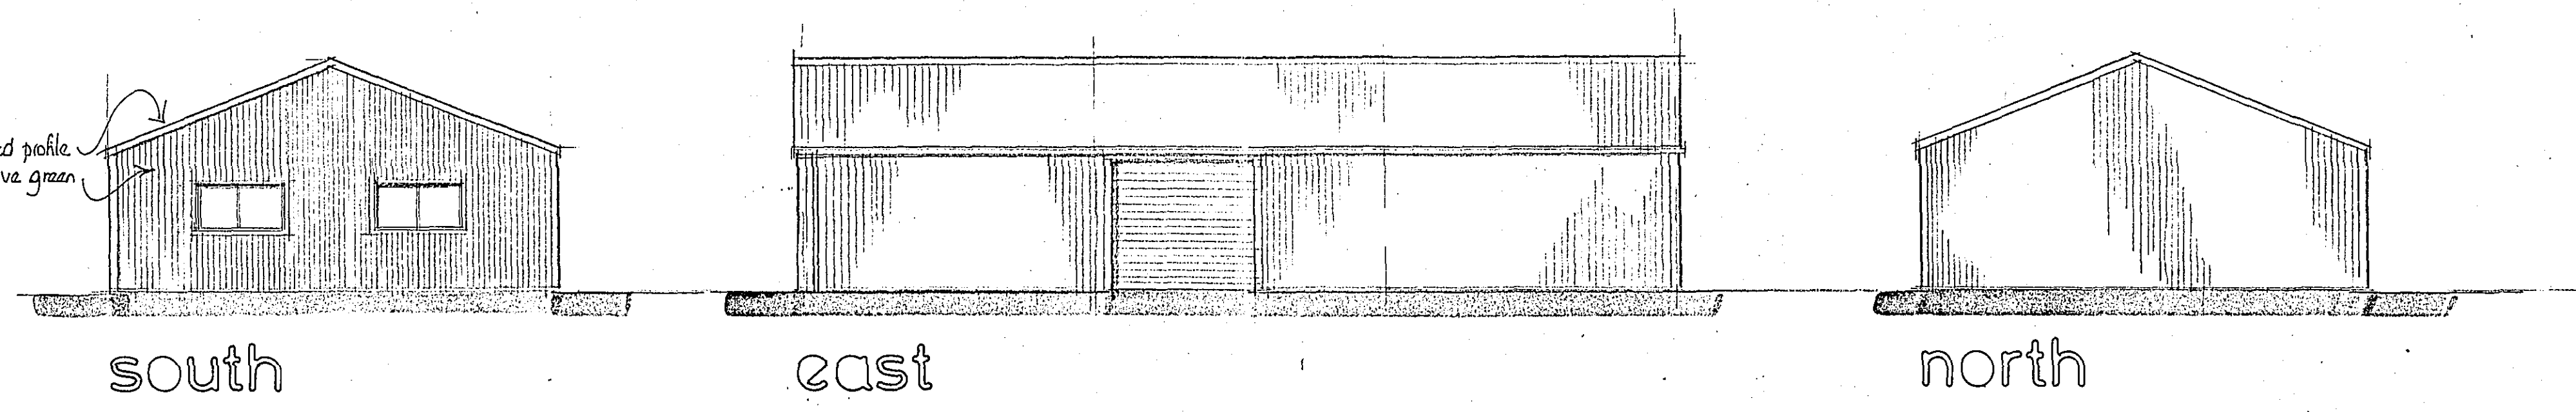

EAST MIDLANDS DESIGN ASSOC.

Architectural Consultants

Willow Lodge
Horseshoe Road
Spalding
Lincs
PE11 3JA

Tel/fax :- 01775 767968
E-mail :- willowlodge@zoom.co.uk
Mobile phone :- 07710 815044

Client:

LAUREN FLOWERS

Project:

RELOCATION OF AGRICULTURAL
MACHINERY STORE AT
HEADGATE LAKE
PILCHBEZIL

Drawing:

Plan & Elevations

DETERMINED
PLAN

SHDC
Planning & Development
30 JAN 2008
Ref: 0127108

Scale 1:100

Date Jan 08

Drawn AL

Dwg No:

Rev.

07/16/02