




S O U T H

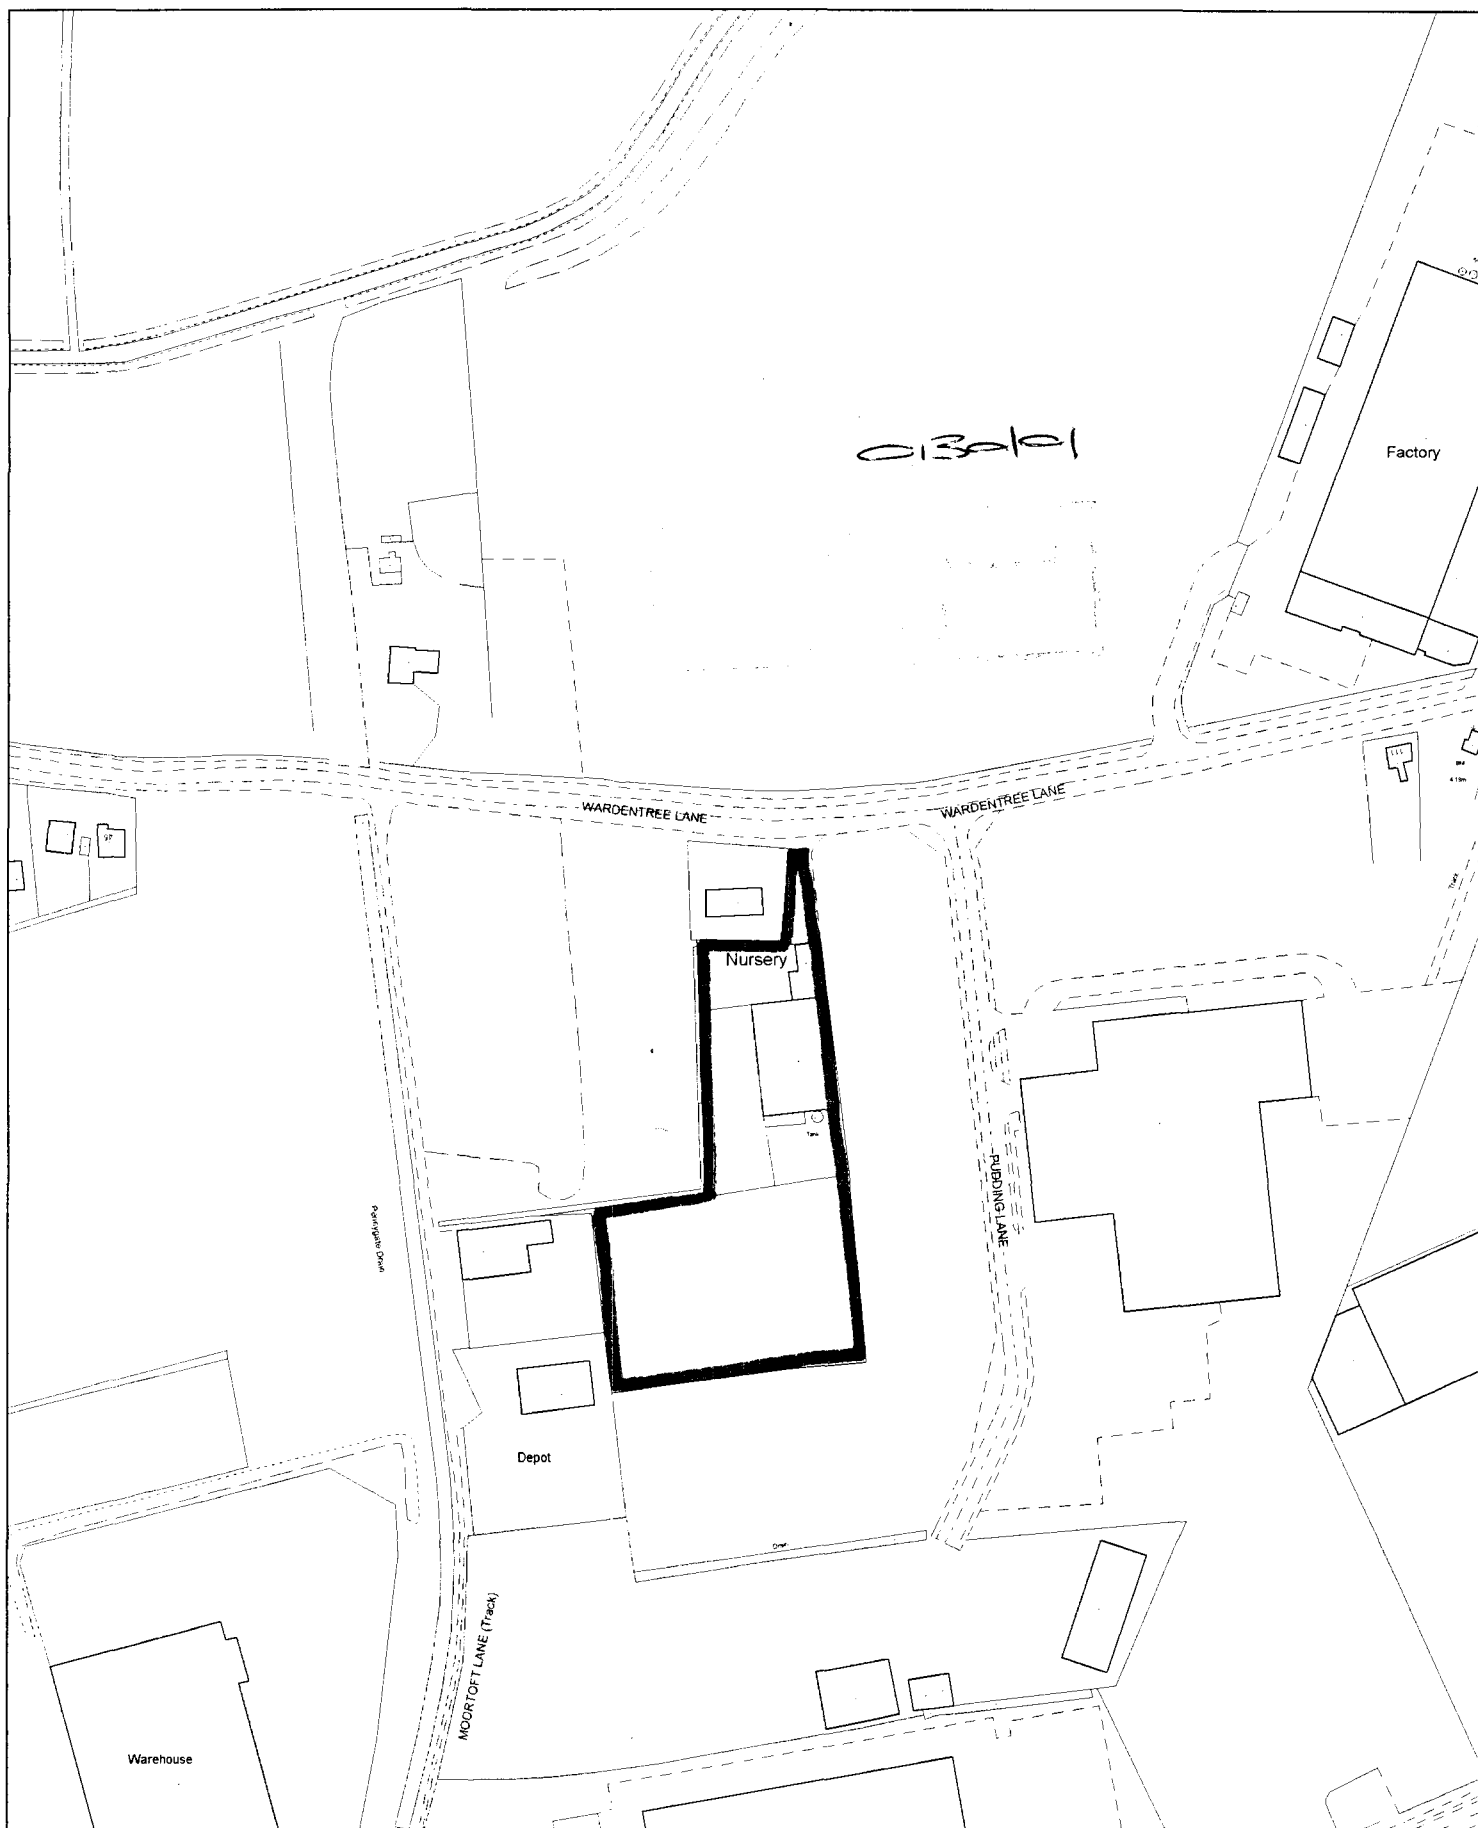


H O L L A N D
DISTRICT COUNCIL




Council Offices, Priory Road, Spalding,
Lincolnshire PE11 2XE

This copy has been produced specifically for the map return scheme purposes only. No further copies may be made.

Scale:
1:2500


This map is reproduced from Ordnance Survey material with permission of Ordnance Survey on behalf of Her Majesty's Stationery Office (c) Crown copyright. Unauthorised reproduction infringes Crown copyright and may lead to prosecution or civil proceedings. South Holland District Council LA079413 2001

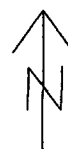

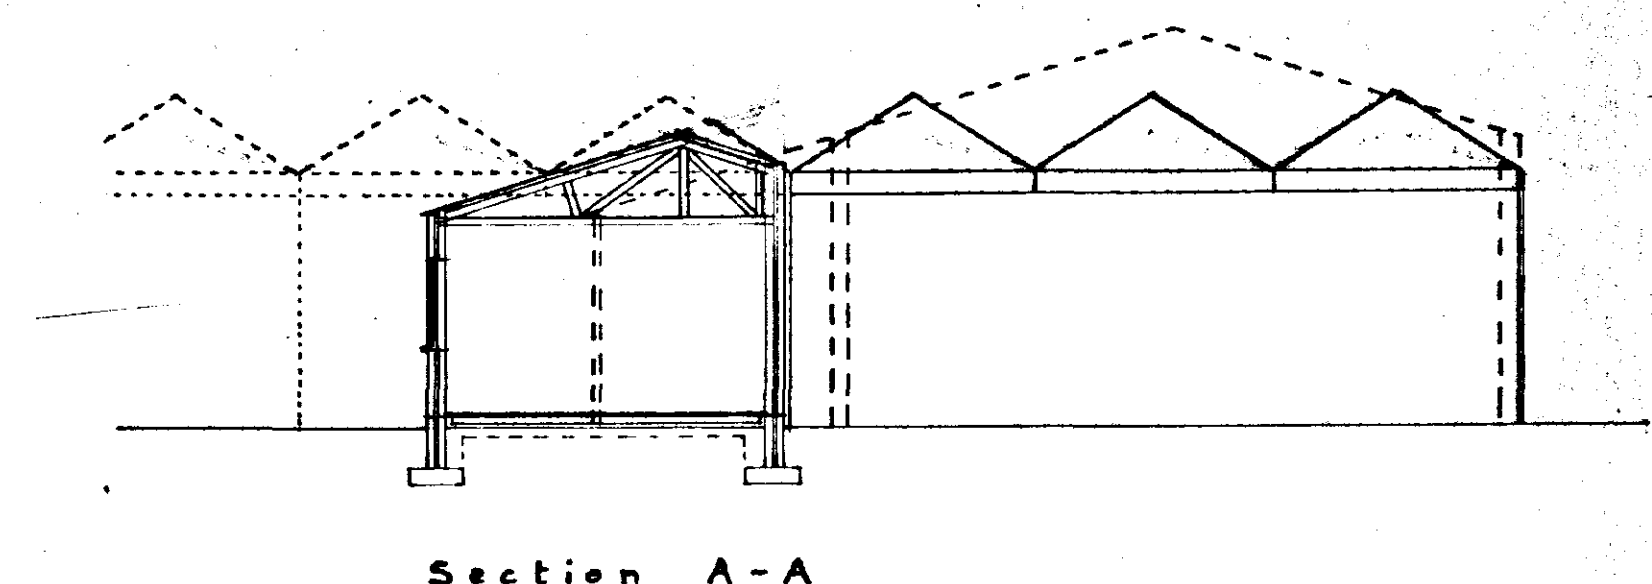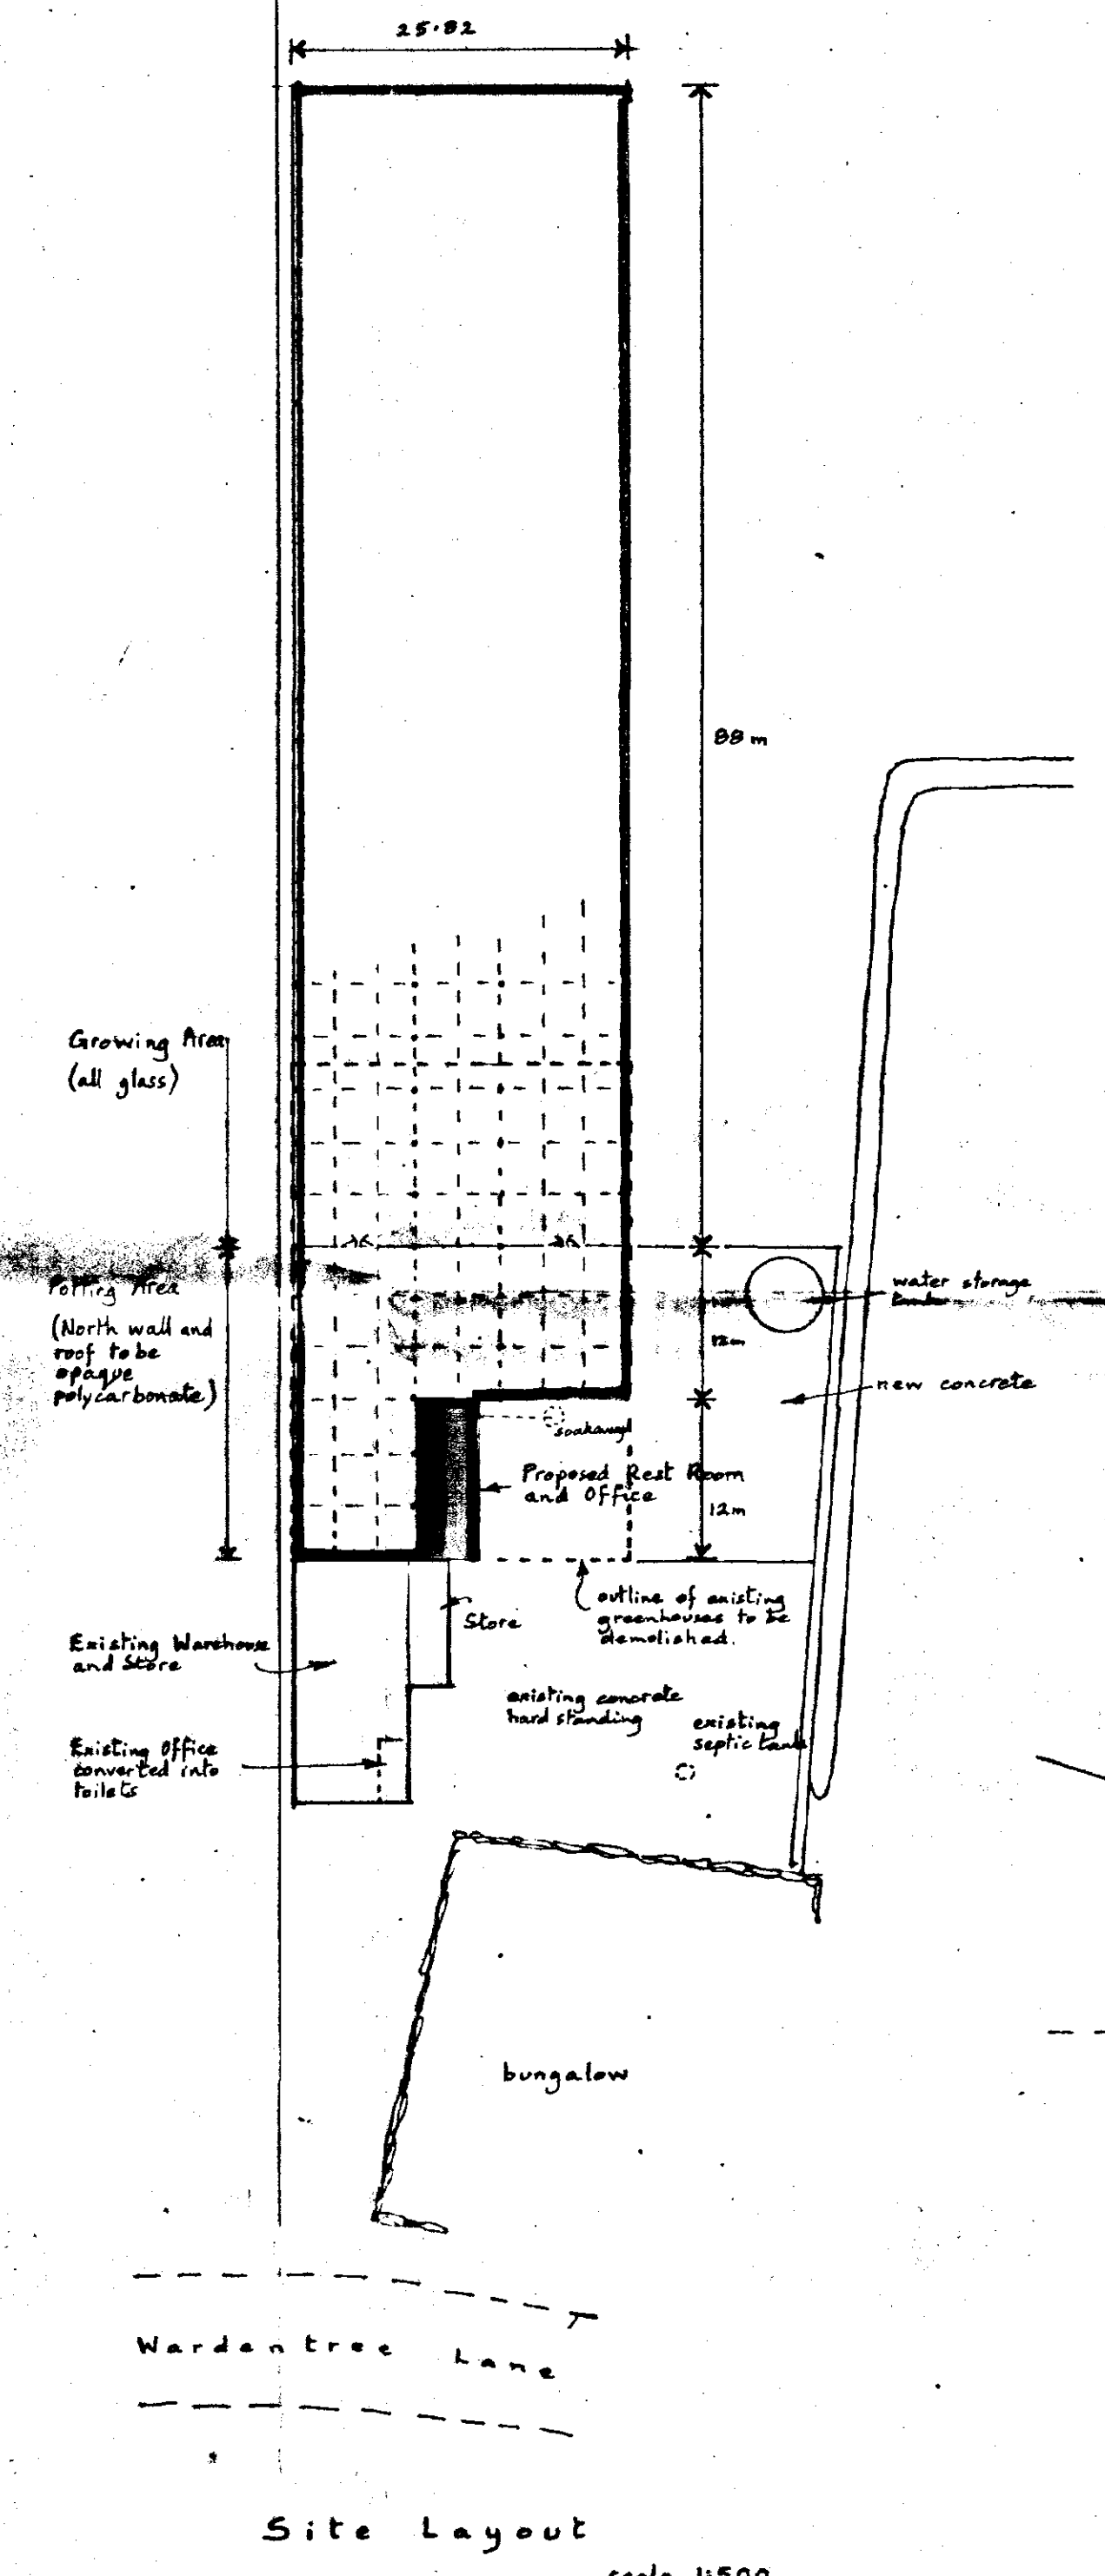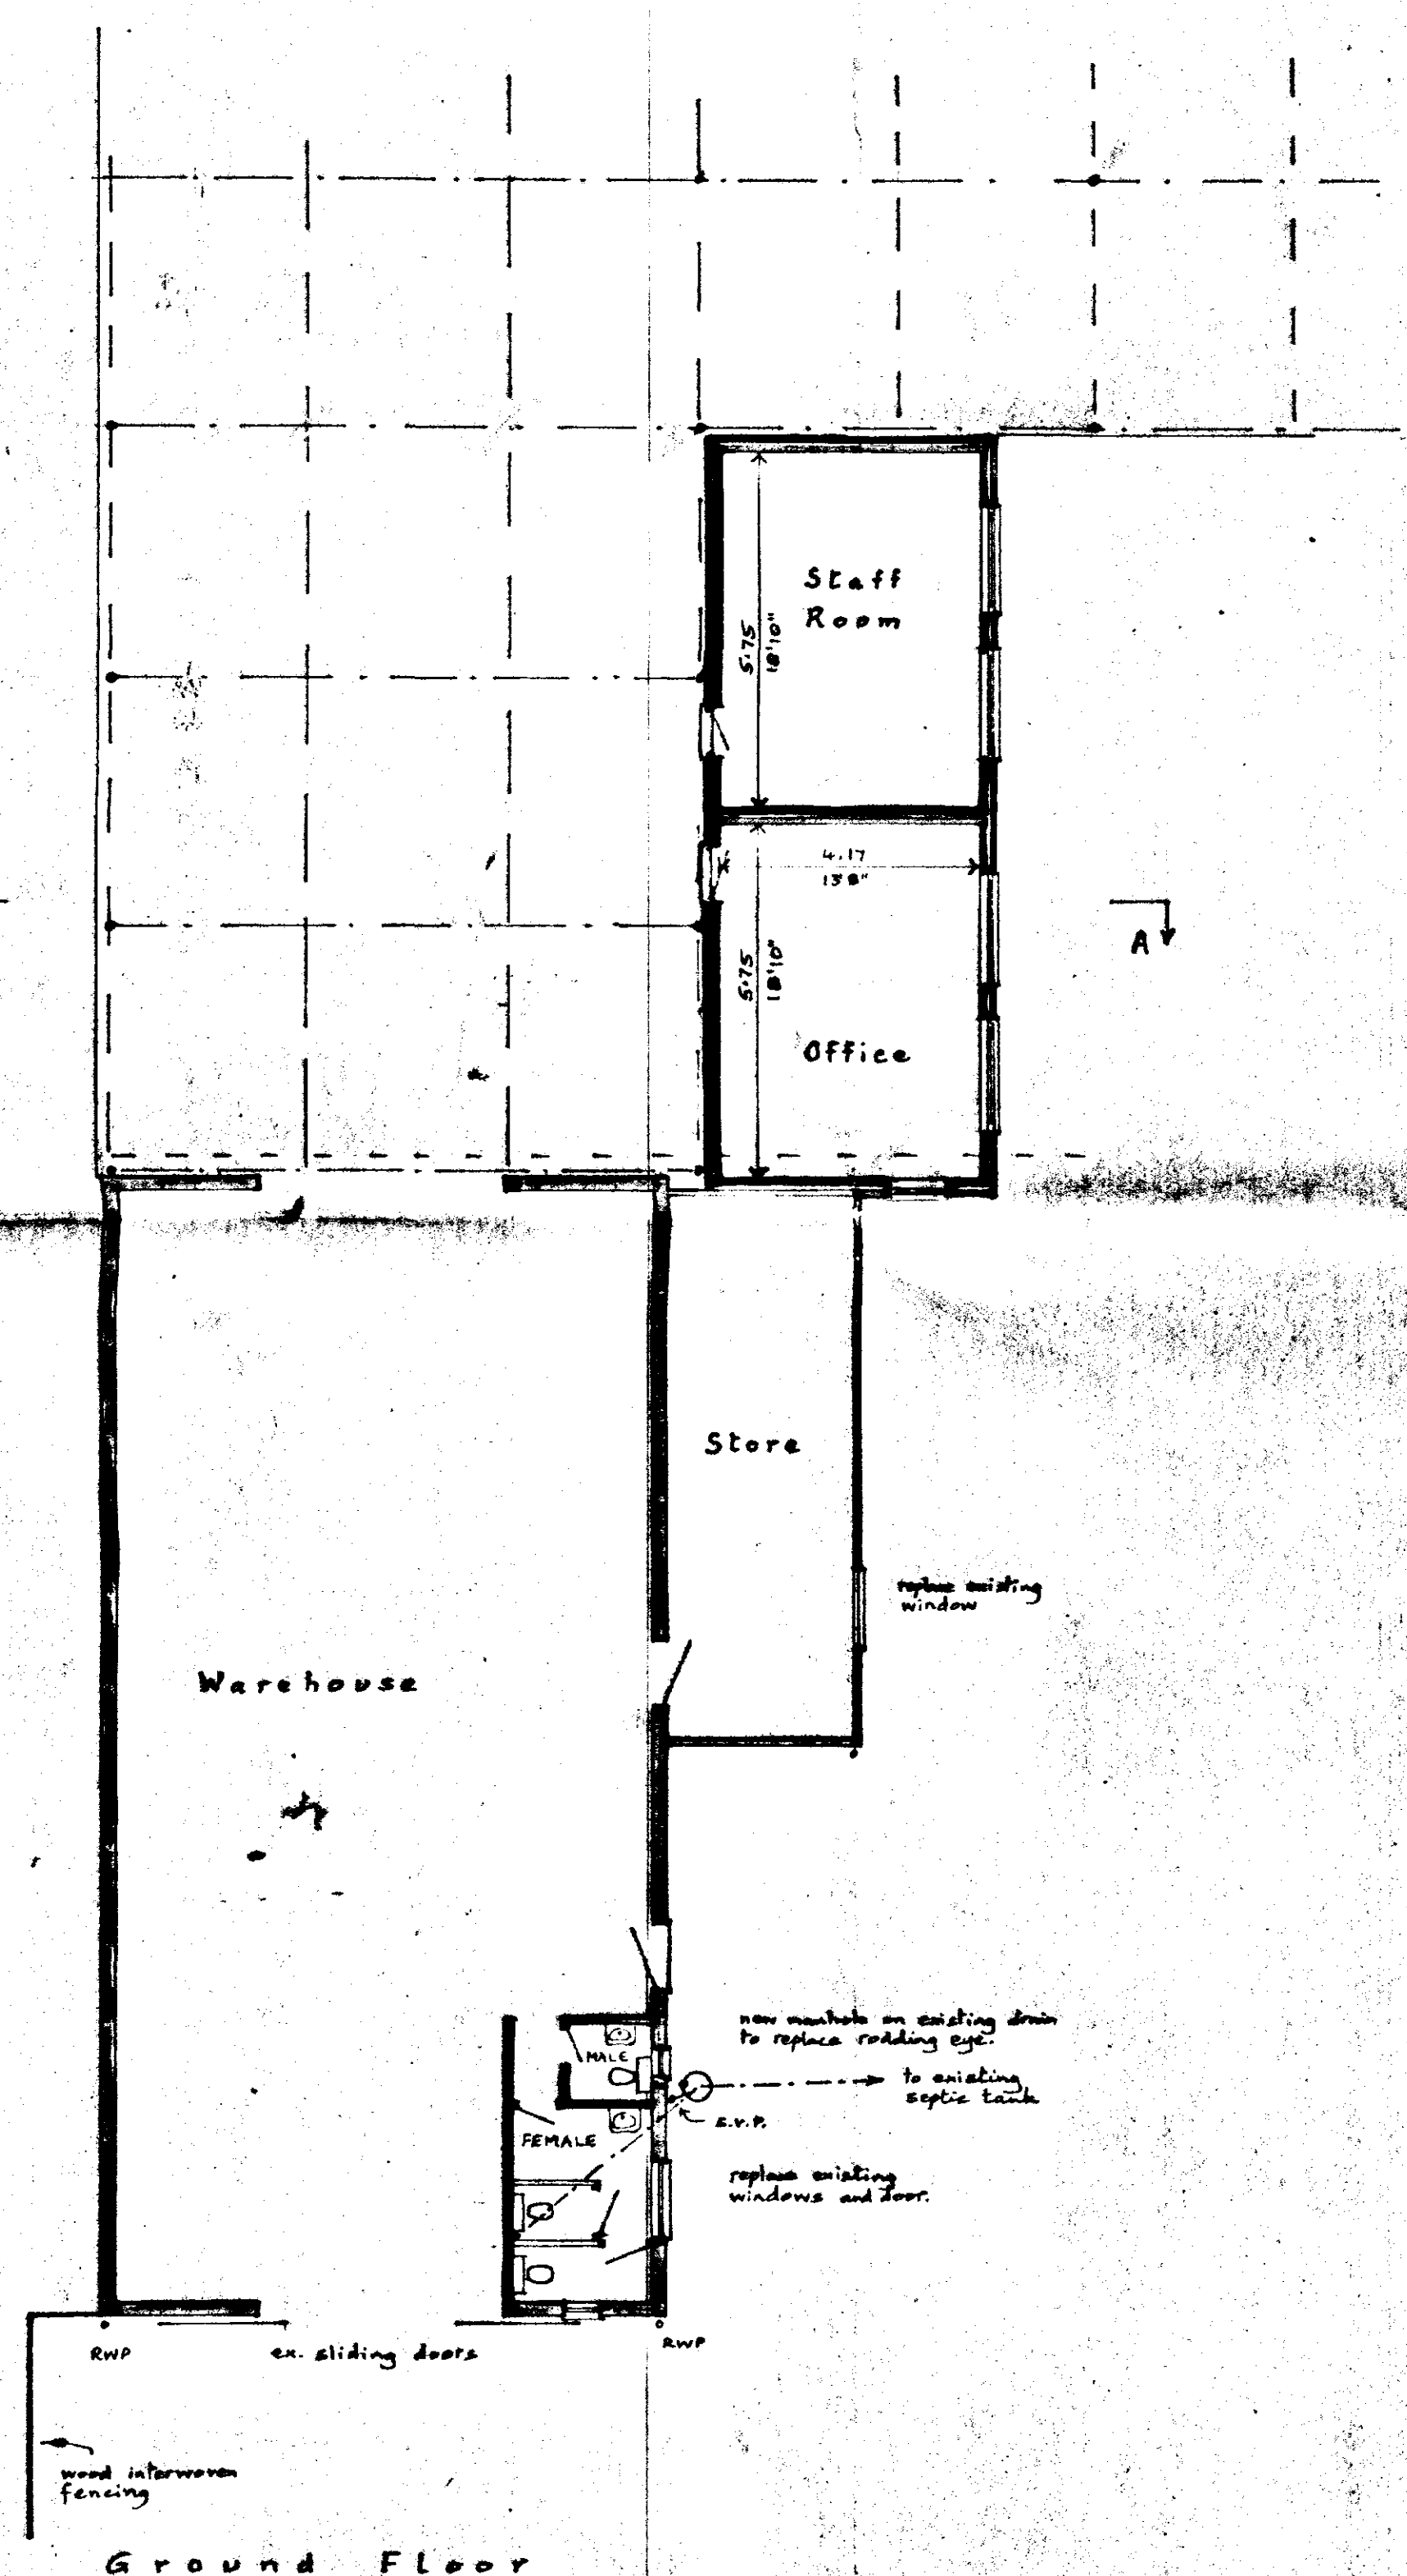

DETERMINED PLAN

SOUTH HOLLAND DC
HOUSING & PLANNING
- 5 FEB 2001
Ref: 0130101

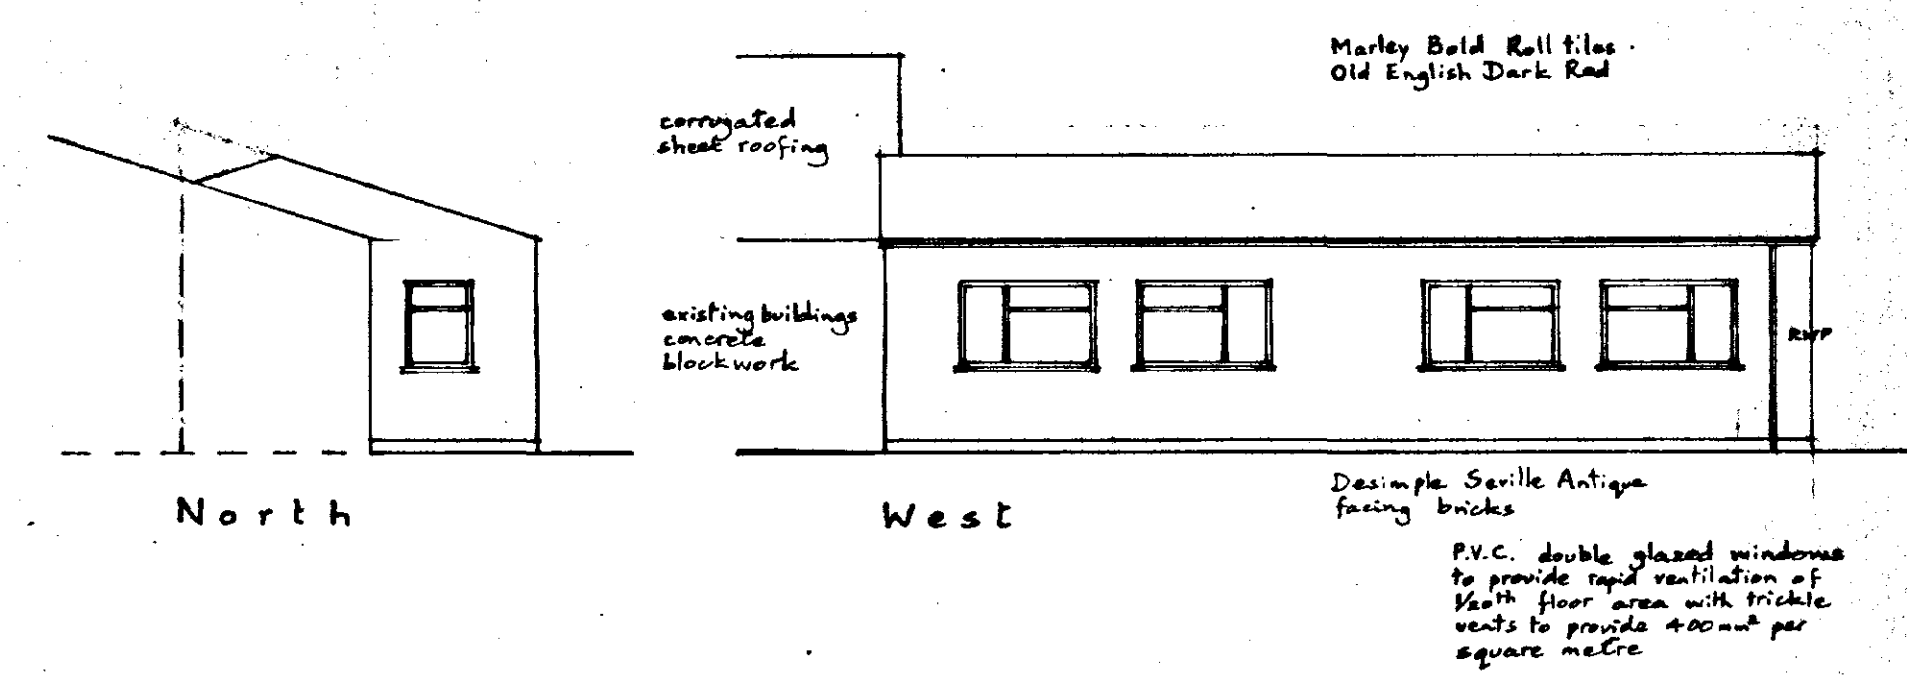

Fine Horticultural Products
67 Wardentree Lane,
PINCHBECK, Spalding.
Replacement Greenhouses, Office and Staff Room.

Written dimensions to be used in preference to scaled, and all measurements to be verified by checking on site.	Scale 1:100 & 1:500
Local Authority Ref. Planning	Drawing No. 21 01 26
Building Regulations	Date January 2001

A. ROFFE
BUILDING DESIGN & PLANS
1, Green Lane,
SPALDING, Lincs. PE11 2YB
Tel: 01775-723 680 ©