




Elevations

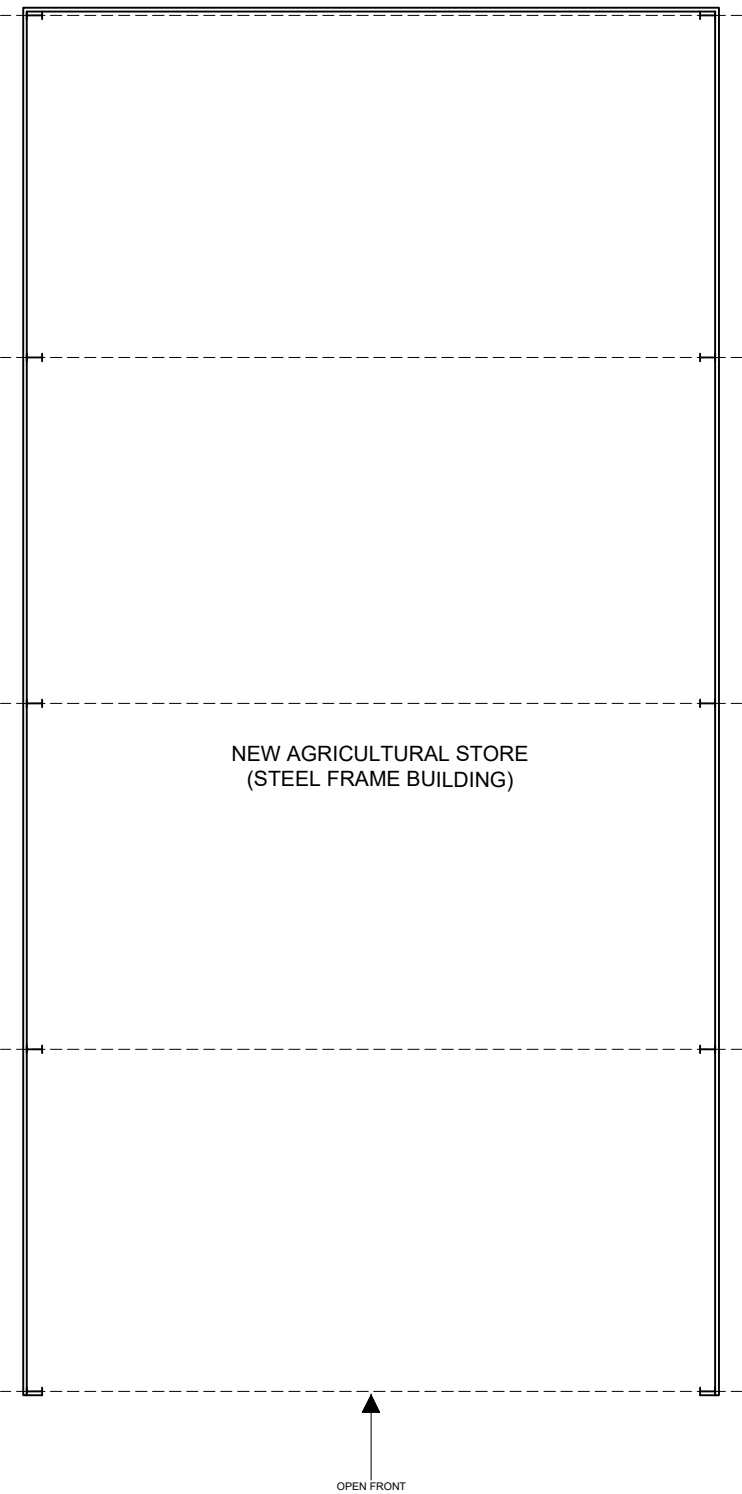

Plan

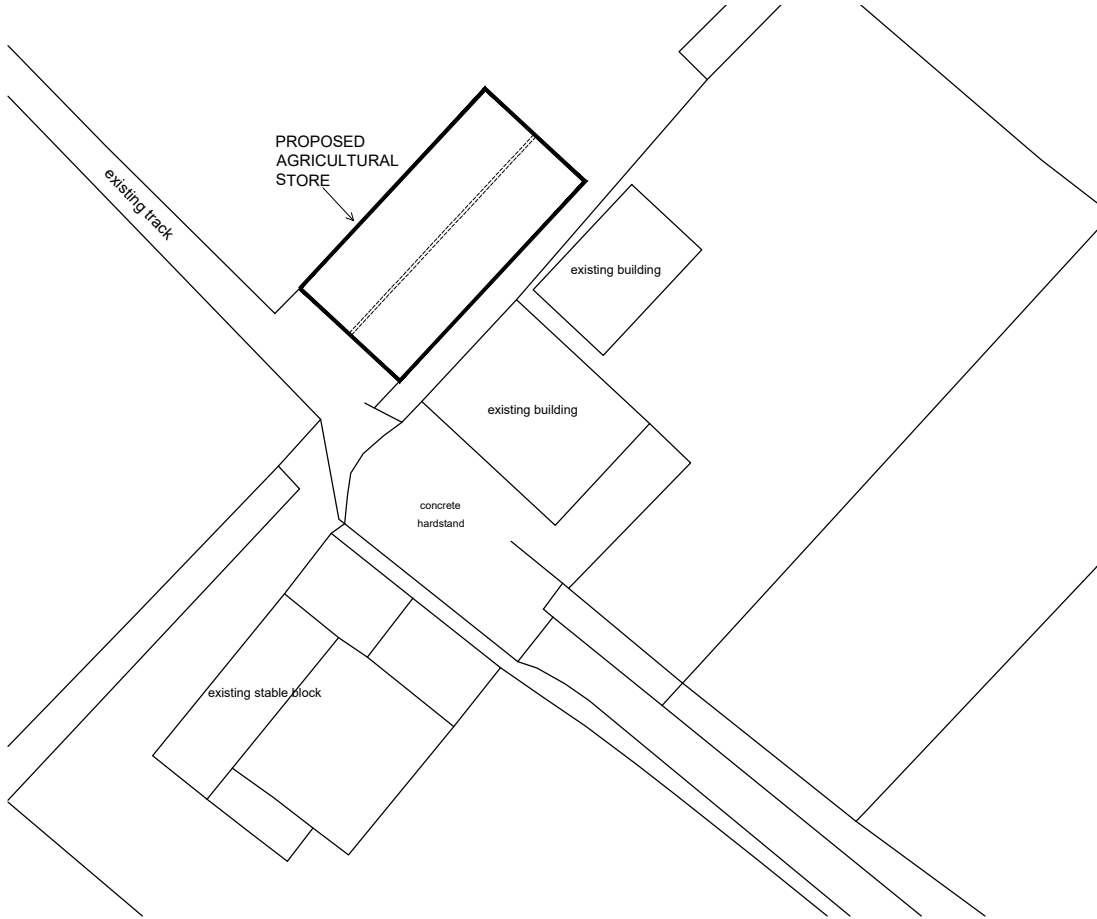

Block Plan

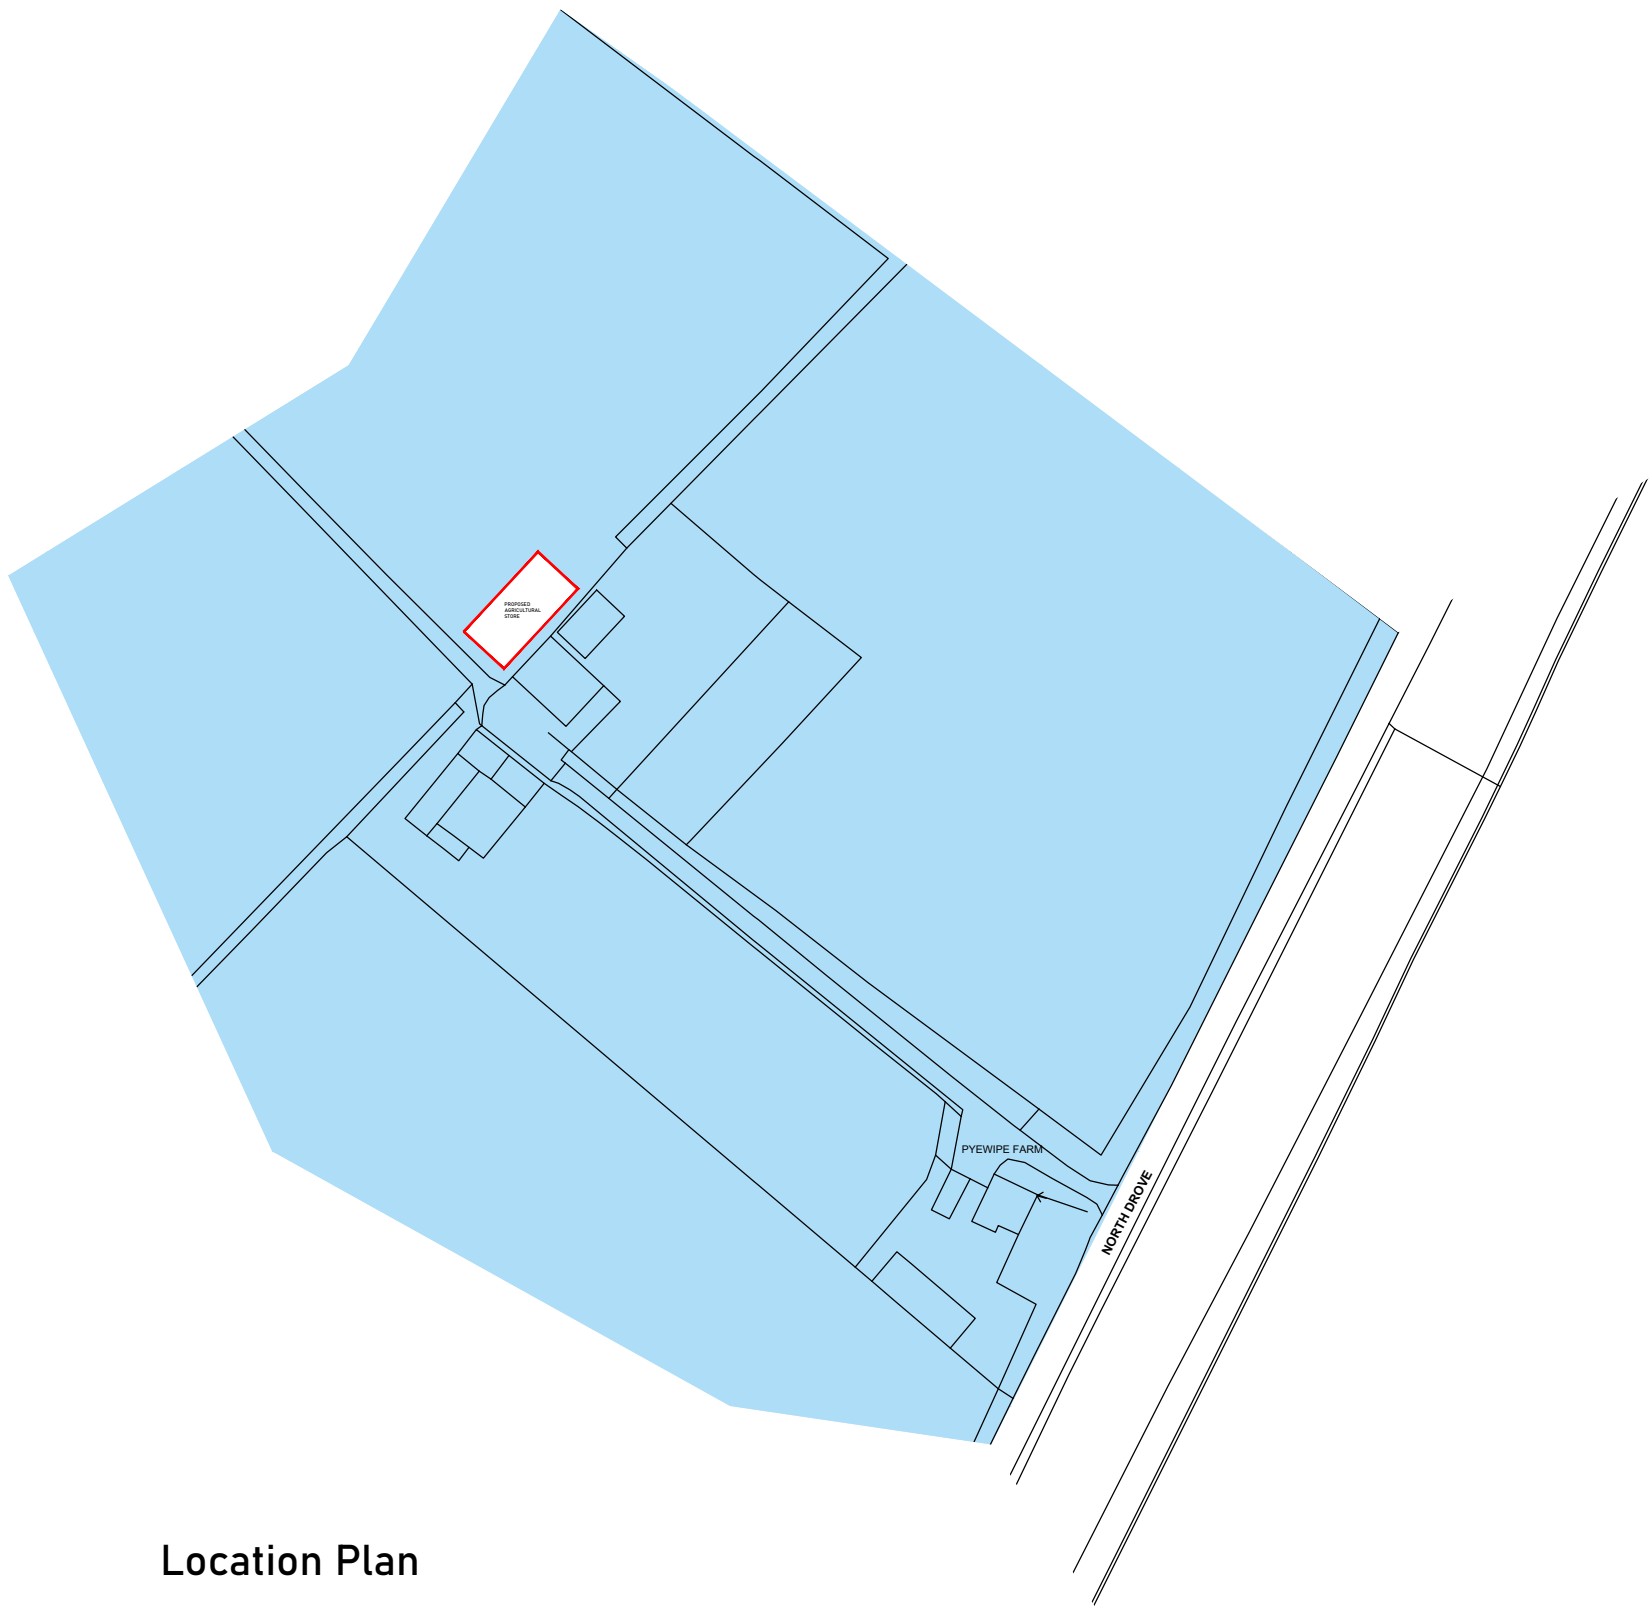

Location Plan

PLANNING DRAWING ONLY

Rev A - Blue Area indicated on plan		7.11.24
Proposed Agricultural Store at Pyewipe Farm, North Drove, Pode Hole, Lincs. PE11 3JF.		
For: Mr P Brighton		
Planning Drawing	Nov 2024	
1:100, 1:500, 1:1250 @A3	PB/PD/2024/01 A	