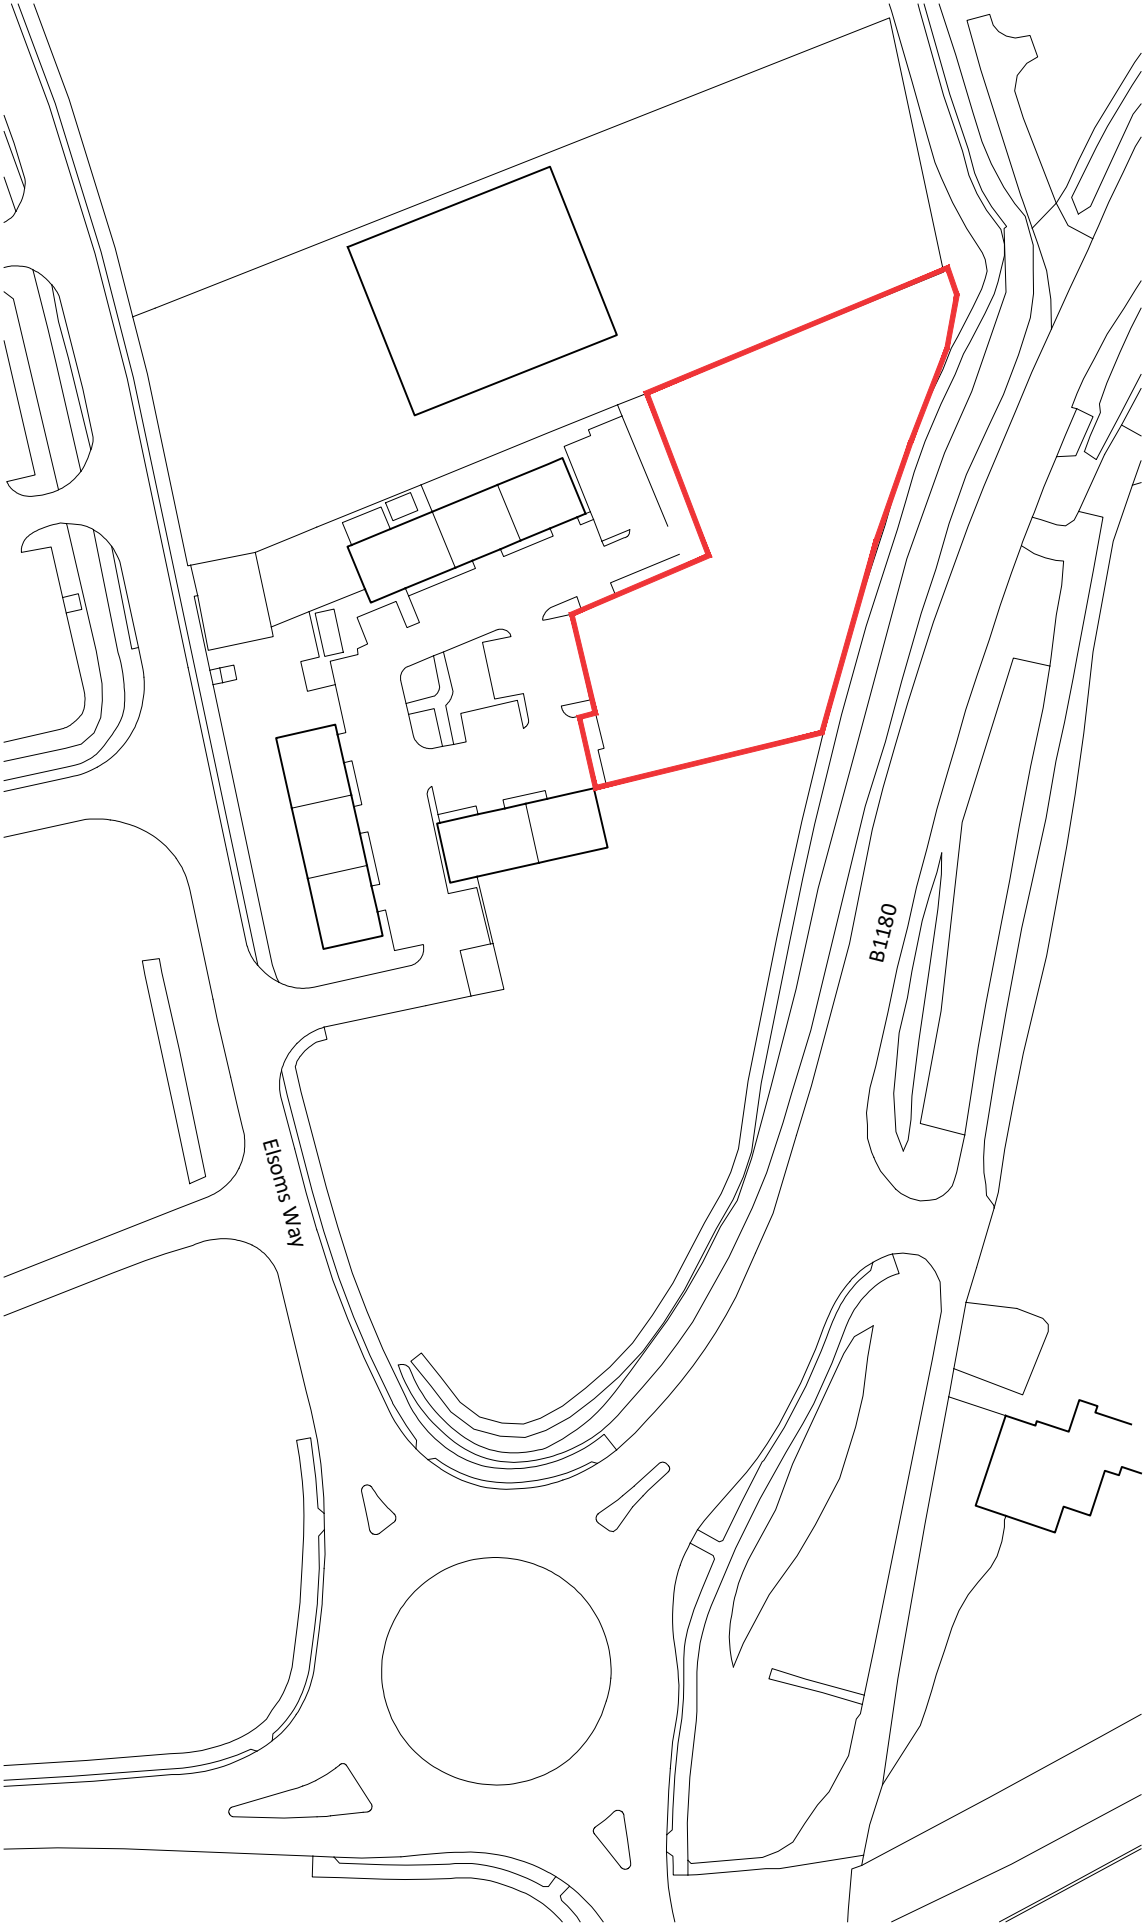


Site Area 0.286ha

Rev	By	Notes	Date
rdc Robert Doughty Consultancy 32 High Street, Helpringham Sleaford, Lincolnshire NG34 0RA Tel: 01529 421646 Fax: 01529 421358 Email: admin@rdc-landplan.co.uk Web: www.rdc-landplan.co.uk			
Client Mr Tony Stanberry			
Project Meeting Hall & Function Centre, Elsoms Way, Spalding			
Drawing title Location Plan			
Drawing No 1267-1_PL_LP01		Rev	Drawn WW
Scale 1:1250 @ A3		Date 29.01.18	Checked LMS