

DO NOT SCALE THIS DRAWING. THE CONTRACTOR IS DEEMED TO HAVE CHECKED ALL DIMENSIONS ON SITE AND REPORT ANY DISCREPANCIES TO OGLESBY & LIMB LTD.
THE CONTENTS OF THIS DRAWING ARE COVERED BY COPYRIGHT AND REMAIN THE PROPERTY OF OGLESBY & LIMB LTD. WRITTEN APPROVAL MUST BE OBTAINED FROM OGLESBY & LIMB LTD PRIOR TO DUPLICATION OR REPRODUCTION OF THIS DRAWING OR ITS CONTENTS.
ANY DIMENSIONS NOT SHOWN ARE TO BE CHECKED AND AGREED WITH OGLESSY & LIMB LTD.

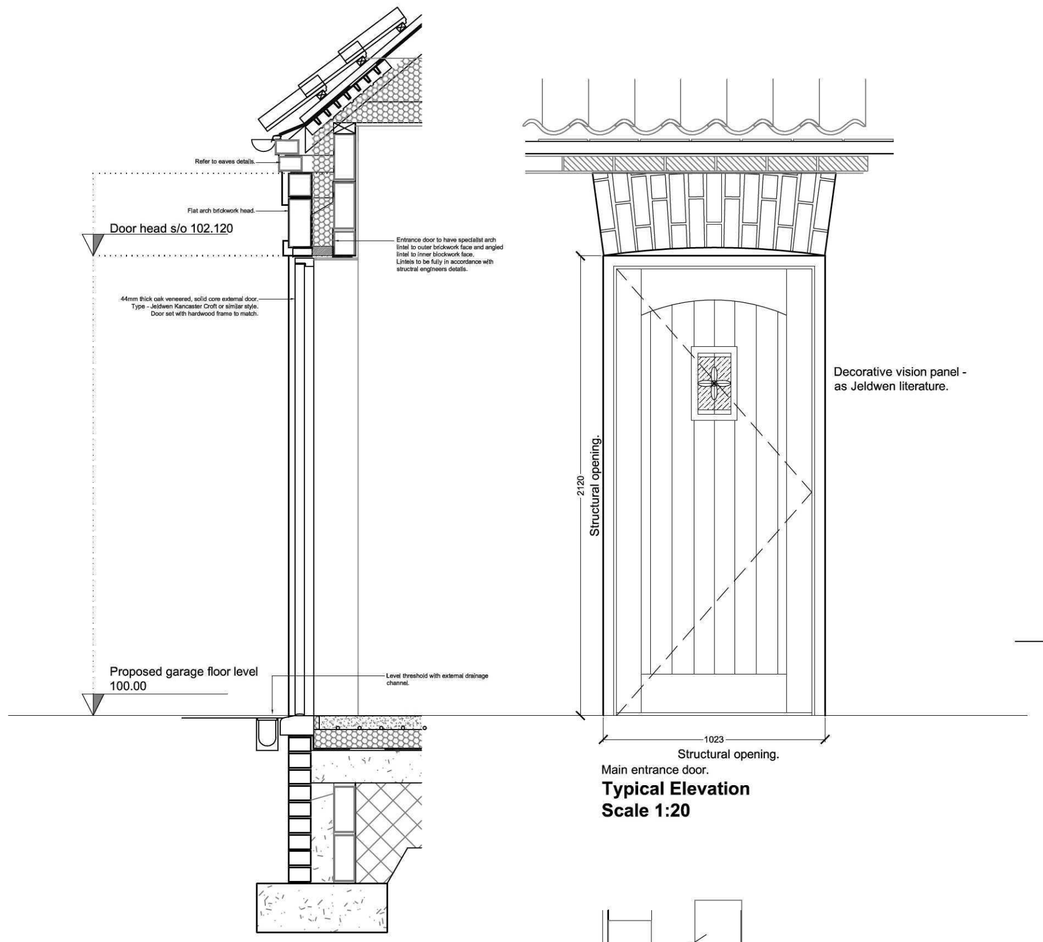

Main entrance door.


Typical Elevation
Scale 1:20

Entrance Door Detail - Section
Scale 1:20

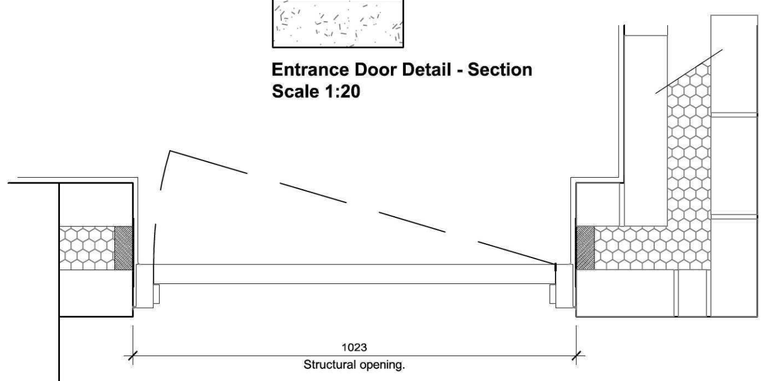


44mm thick oak veneered, solid core external door.
Type - Jeldwen Kancaster Croft or similar style.
Door set with hardwood frame to match.
Inward opening. Gold effect level handles.
Main entrance door.

Typical Plan Section
Scale 1:10

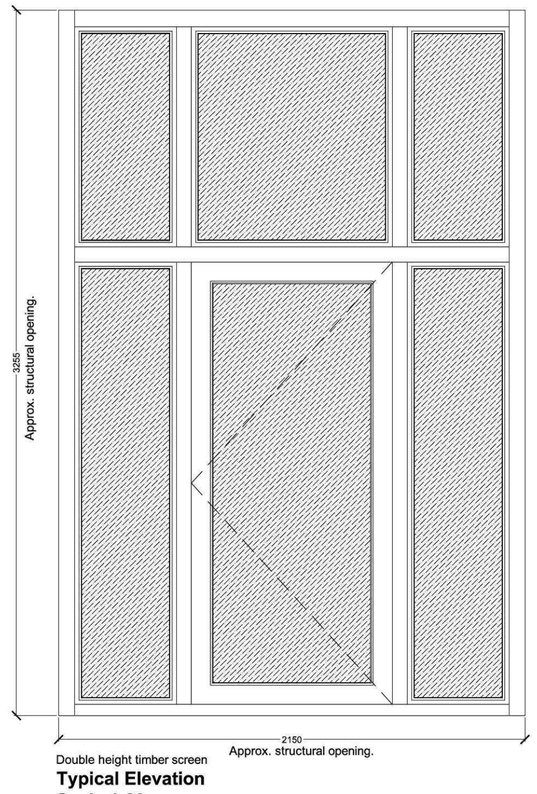


Double height timber screen


Typical Elevation
Scale 1:20

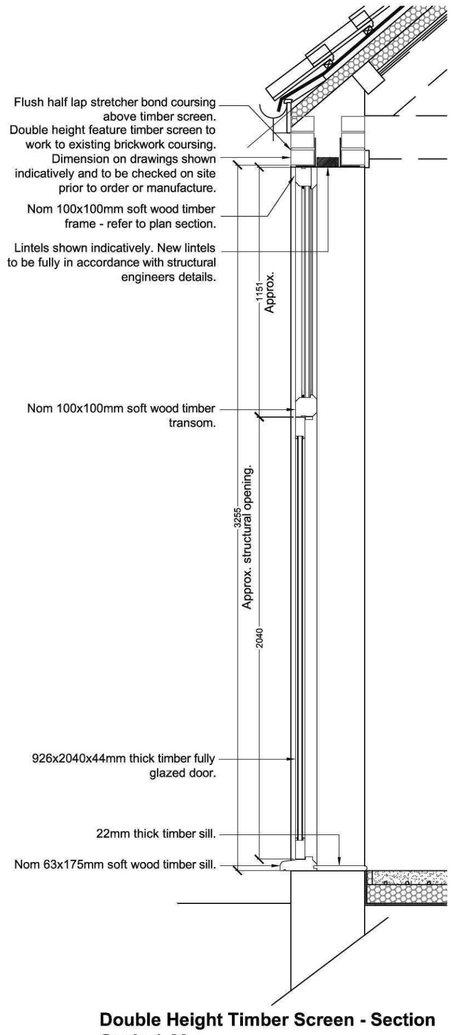


Double Height Timber Screen - Section
Scale 1:20

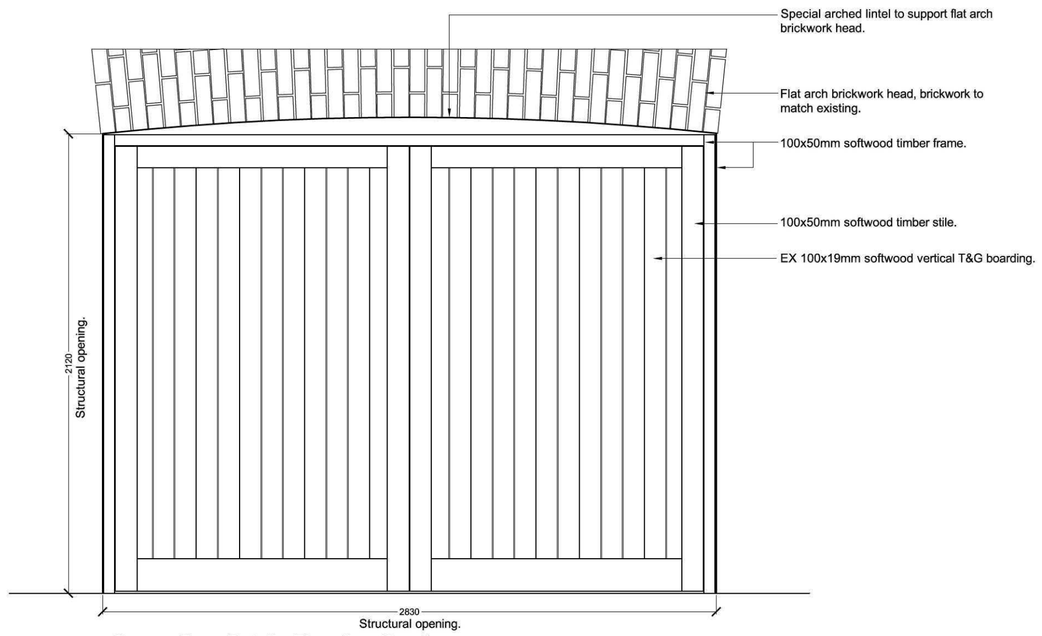

Garage Door Detail - Elevation (front)
Scale 1:20

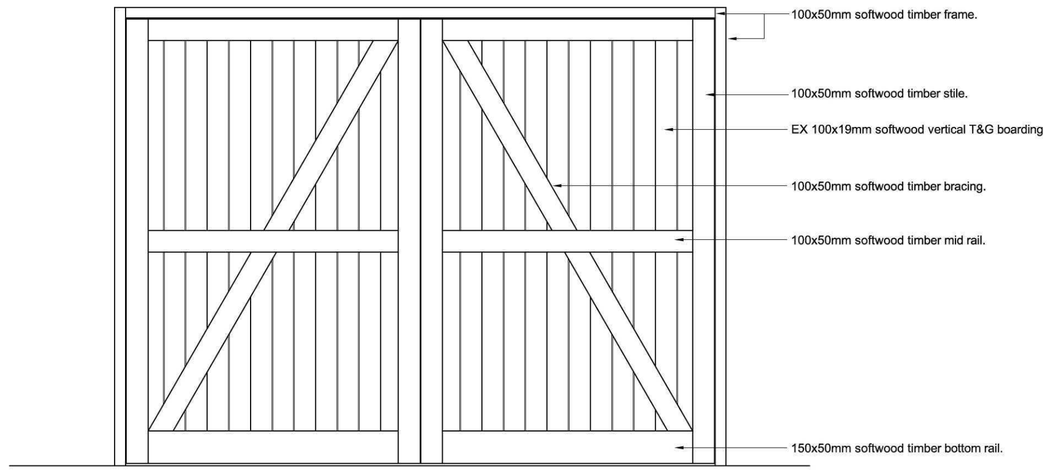


Garage Door Detail - Elevation (rear)
Scale 1:20

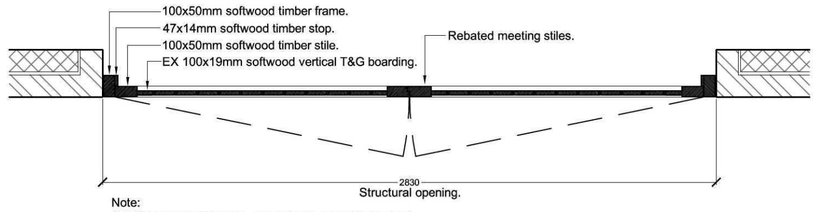


Note:
*All timber to be stained - colour to be agreed with client.
*Garage ironmongery to be:
2 pairs of tee hinges, 1 no. drop bolt, 1 no. monkey tail bolt, 1 no. 5 lever mortice deadlock and rebate set, 2 pairs of handles. All ironmongery to be black.
Type to agreed with client.

Garage Door Detail - Plan
Scale 1:20

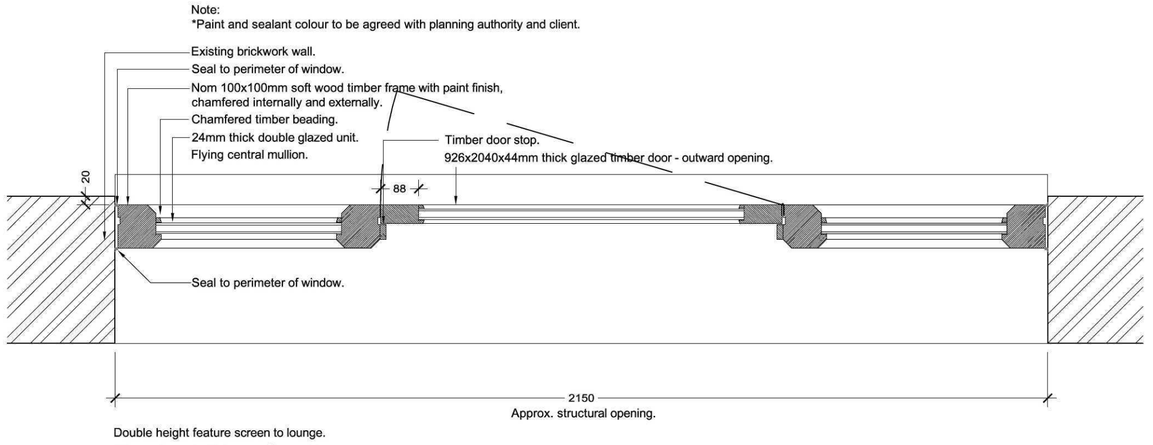


Double height feature screen to lounge.

Typical Plan Section
Scale 1:10

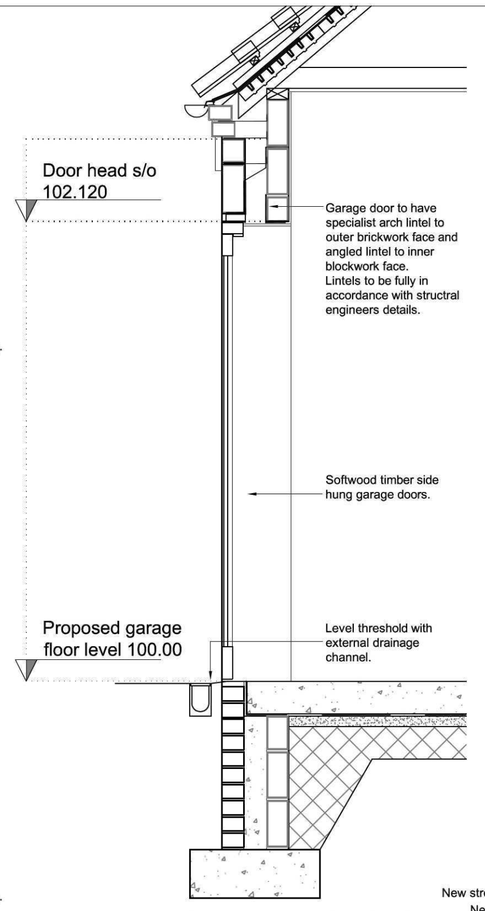


Garage Door Detail - Section
Scale 1:20

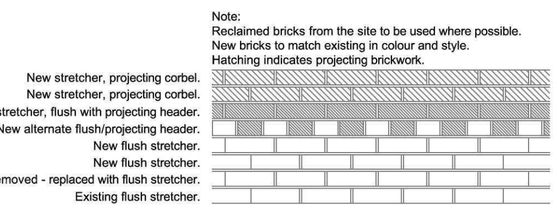


Note:
Reclaimed bricks from the site to be used where possible.
New bricks to match existing in colour and style.
Hatching indicates projecting brickwork.

Eaves Detail - Elevation
Scale 1:20

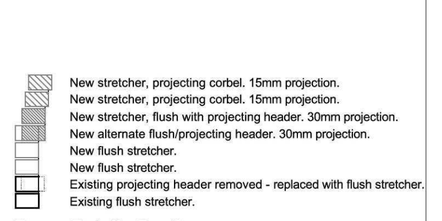


Eaves Detail - Section
Scale 1:20

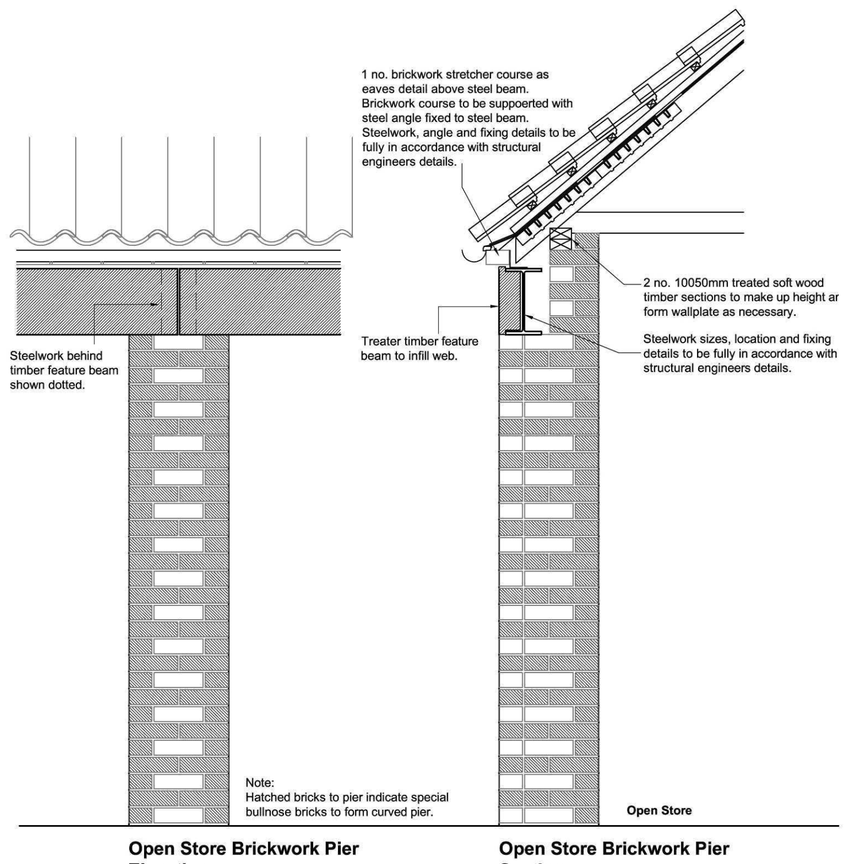

Open Store Brickwork Pier Elevation
Scale 1:20

Open Store Brickwork Pier Section
Scale 1:20

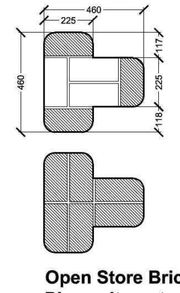

Open Store Brickwork Pier Plan - alternate courses
Scale 1:20

Ref.	Date	Description	Initial

Oglesby & Limb Ltd
Chartered Architect
Suites 4 & 5 Market Chambers
12 Market Place, Spalding, Lincolnshire
PE11 1SL
Tel: 01775 761196
e-mail: design@o-l-ltd.co.uk

Client:
Mr James Matthews

Project:
Proposed Converstion Of Existing Barn To Form A Residential Dwelling

Leaves Lake Drove, West Pinchbeck

Drawing Title:
Window/door/eaves/garage details Sheet 2

DISCHARGE OF PLANNING CONDITIONS

Date:	Scale:
Jan 2012	1:10 1:20
Drawn by: RCW	Checked by: AJO

Drawing Number:	Rev:
A0962 - 115	-