



Ordnance Survey (c) Crown Copyright 2026. All rights reserved. Licence number 100022432


Site Location Plan
Scale 1:1250

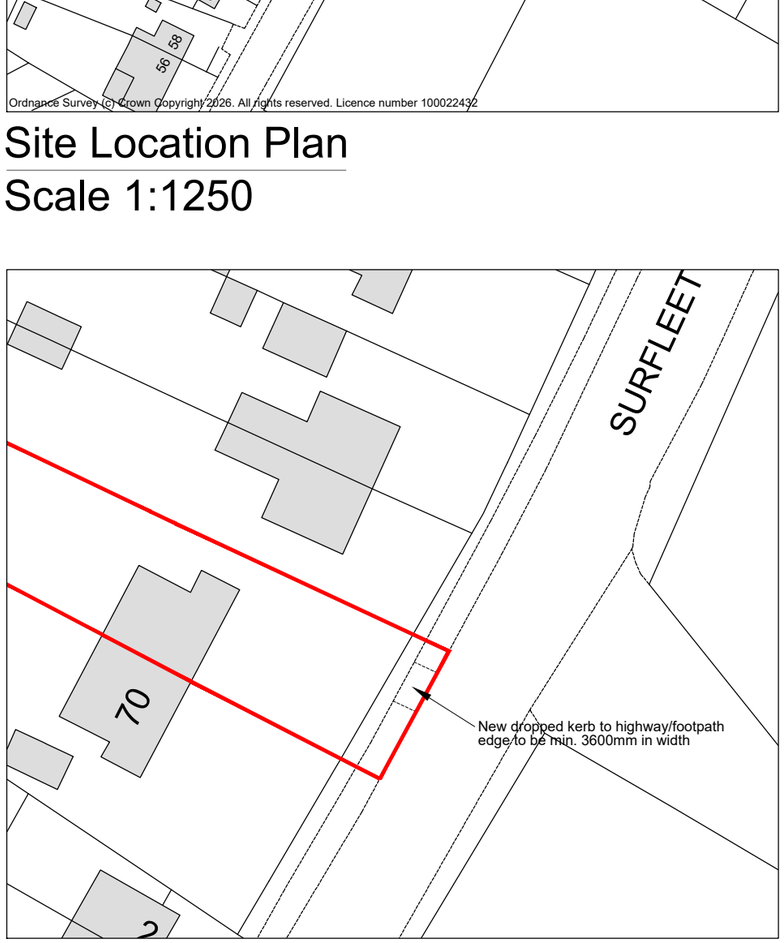


Proposed Block Plan
Scale 1:500

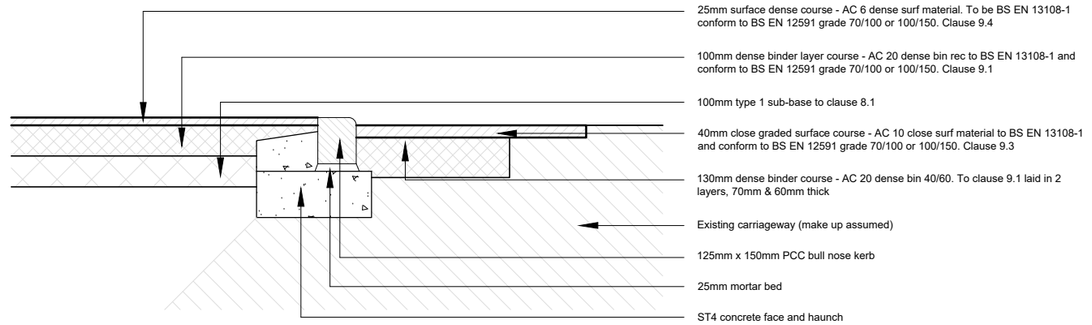


Dropped Kerb Detail
Scale 1:20

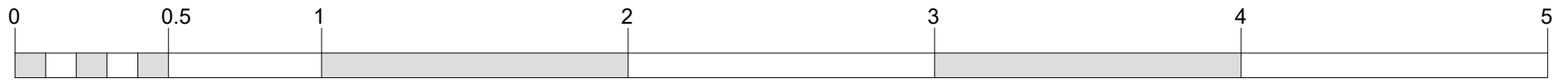

SCALE BAR (m) 1:20

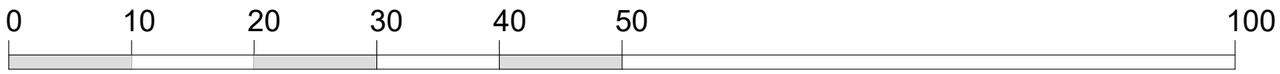

SCALE BAR (m) 1:500

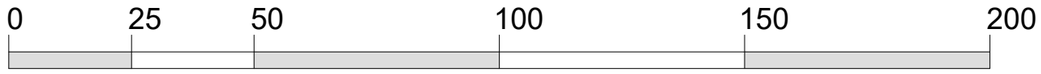

SCALE BAR (m) 1:1250

REV:	DESCRIPTION:	DATE:

Architectural Consultant

PROJECT: DROPPED KERB

DRAWING: SITE LOCATION PLAN, PROPOSED BLOCK PLAN, DROPPED KERB DETAIL

DESCRIPTION: DROPPED KERB AT 72 SURFLEET ROAD, PINCHBECK, SPALDING, PE11 3XY

SIZE: A3 | CLIENT: Westone Housing

DATE: 30/01/2026 | APPROVED: CT | Do Not Scale From This Drawing | SCALE: as labelled | DRAWING BY: JC | SHEET: 0542/26/01

NOTES: THIS DRAWING/IMAGE INCLUDING ALL ITS CONTENT REMAINS THE PROPERTY OF JC ARCHITECTURAL CONSULTANT. NO UNAUTHORISED COPYING OR REPRODUCTION IN ANY PART IS PERMITTED WITHOUT OBTAINING PRIOR WRITTEN PERMISSION FROM JC ARCHITECTURAL CONSULTANT. JC ARCHITECTURAL CONSULTANT RESERVE THE RIGHT TO WITHDRAW THIS INFORMATION AT ANY TIME. ALL DIMENSIONS ARE TO BE CONFIRMED ON SITE BY CONTRACTOR, ANY DISCREPANCIES ARE TO BE REPORTED TO JC ARCHITECTURAL CONSULTANT IMMEDIATELY.

CDM: THE DESIGN HAS BEEN UNDERTAKEN AS FAR AS POSSIBLE TO AVOID RISKS TO HEALTH AND SAFETY OR TO REDUCE AND CONTROL THE EFFECTS OF ANY UNAVOIDABLE RISK.ANY RELEVANT INFORMATION REGARDING RISKS WHICH ARE NOT ABLE TO BE ELIMINATED WILL BE INCLUDED WITHIN THE PROJECT HEALTH AND SAFETY FILE.