

This drawing is copyright and may not be altered, traced, copied, photographed or used for any purpose other than that for which it is issued without consent of Broadgate Builders (Spalding) Ltd.

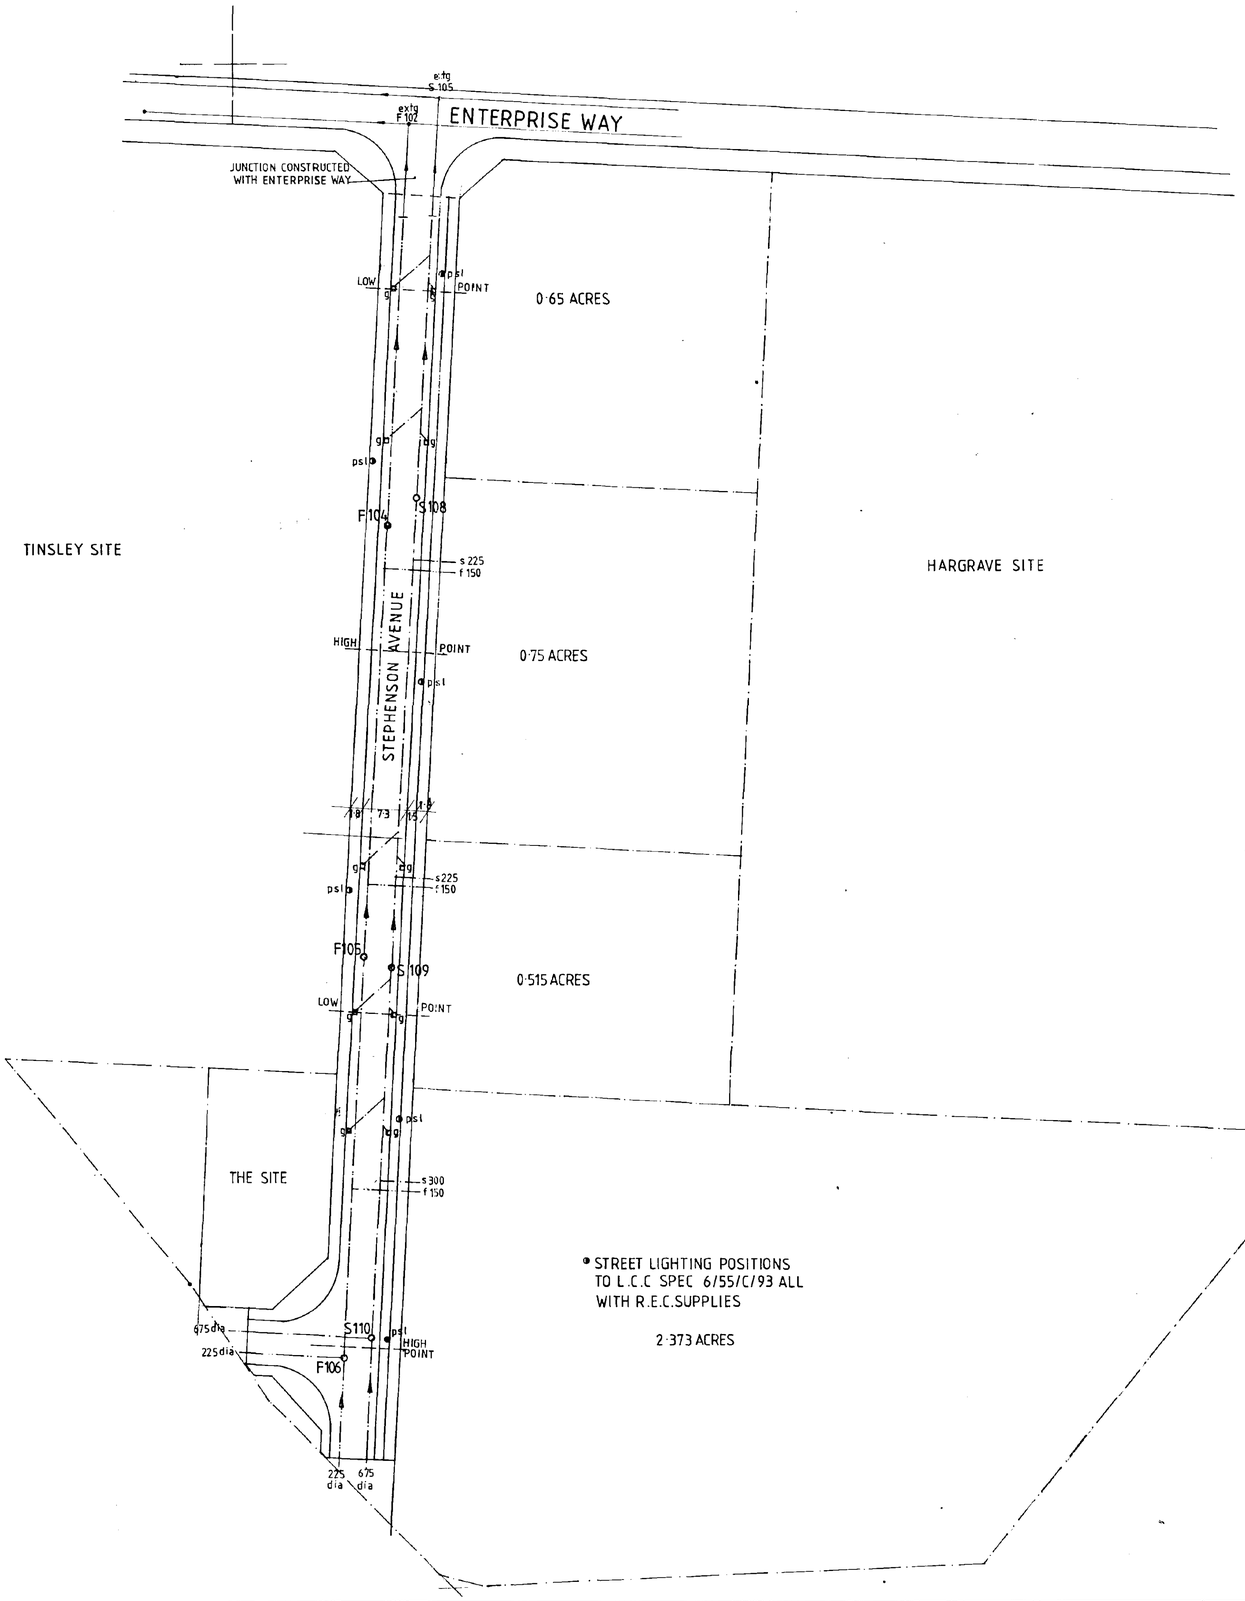

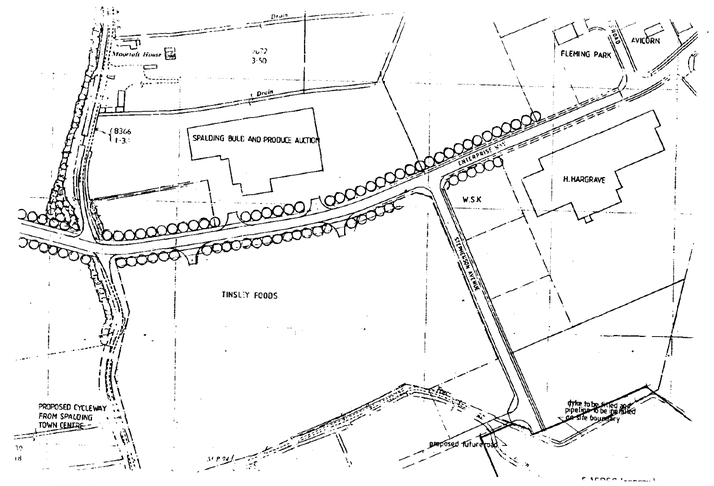

LOCATION PLAN 1:2500

SOUTH HOLLAND HOUSING
14 FEB 1996
P/0137/96

Broadgate Builders (Spalding) Limited
Broadgate House, Weston Hills,
Spalding, Lincolnshire PE12 6DB.
Telephone: (0406) 380532 Fax: (0406) 380014

PROJECT TITLE

SOUTH HOLLAND ENTERPRISE PARK

DRAWING

ROAD AND SEWER LAYOUT FOR STEPHENSON AVENUE

REV.	DESCRIPTION	DATE	BY
A	STREET LIGHTING AMENDED TO LCC REQUIRE.	14/2/95	H.R.P.

SCALE 1:500 DRAWN

DATE DEC 1994 DRAWING No. E22/23A