
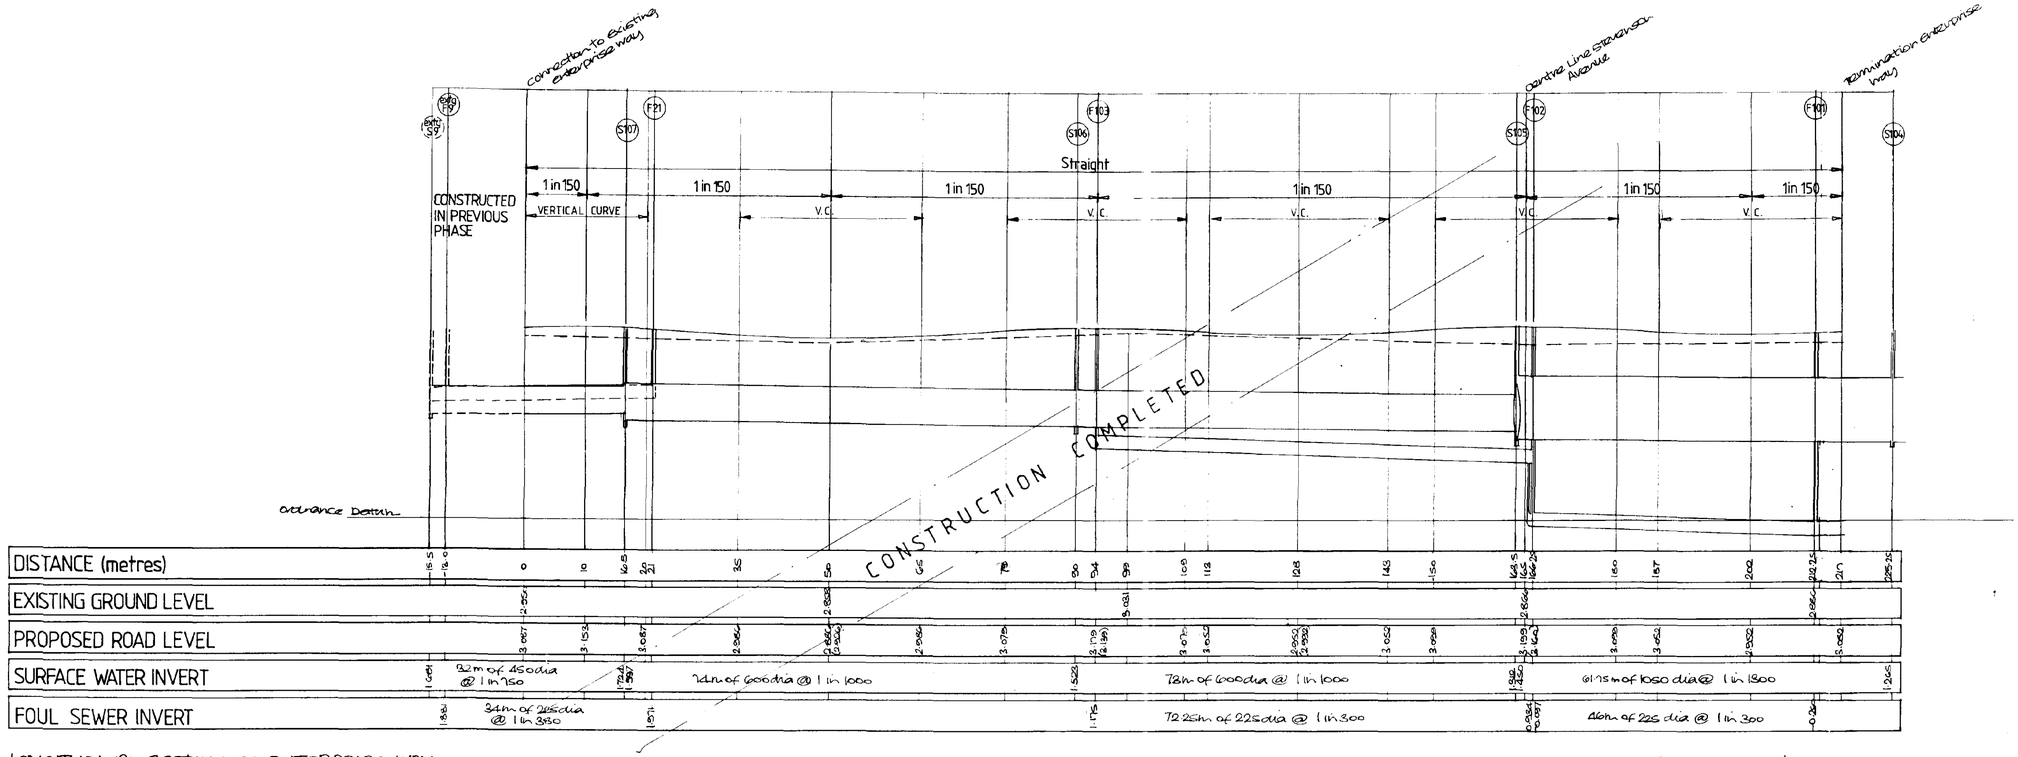


LONGITUDINAL SECTION ON ENTERPRISE WAY

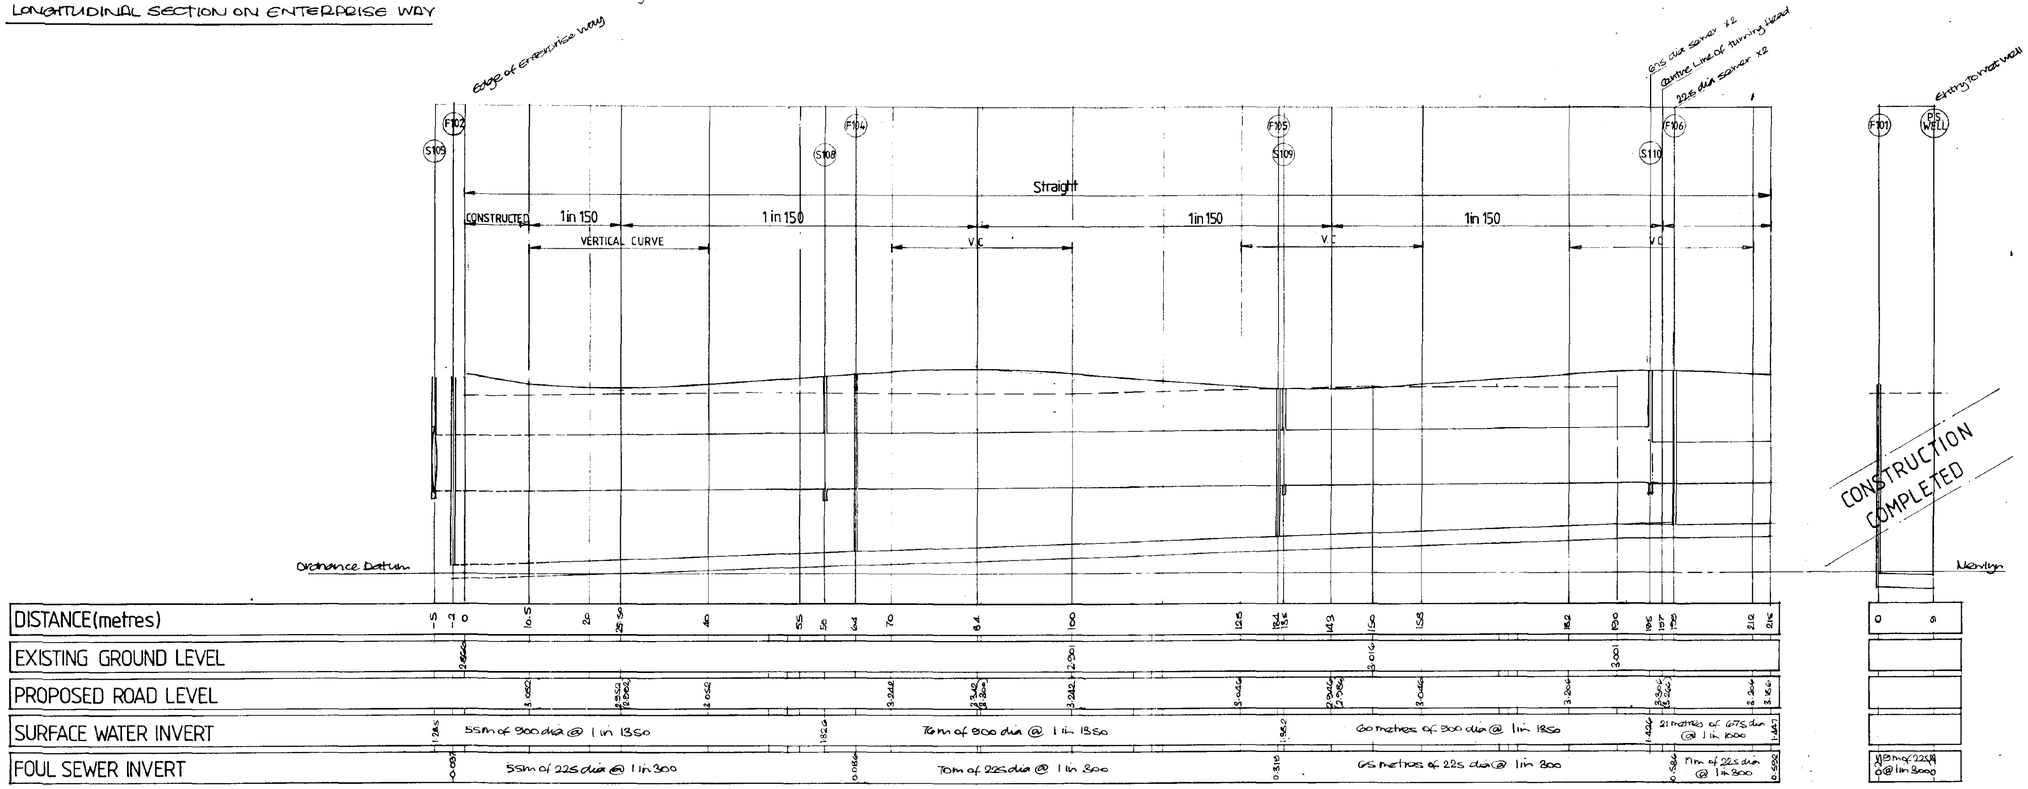

LONGITUDINAL SECTION ON STEPHENSON AVENUE

INLET SEWER TO P.S.

NOTES

SPECIFICATION

Highway Works

All Highway works and constructional details will be in accordance with THE DEVELOPMENT ROAD LAYOUT GUIDE AND SPECIFICATION As issued by the Director of Highways and Planning Lincolnshire county council in October 1990 or as amended or up-dated.

Sewers

All works connected with the construction of Foul and Surface water sewers will be in accordance with "SEWERS FOR ADOPTION — THIRD EDITION" as published by the Water Research Centre in 1988.

Foul sewers to be constructed in 225mm dia "Extra Strength" vitrified clay pipes with approved flexible joints. Bed and Surround To be 150mm pea gravel, except for where cover to pipe is less than 1.2m where 150mm of C.20 P. concrete bed and surround with 12mm flexell boarding at all joints will be provided.

Surface water sewers will be class 'H' concrete 300dia and above. Class B granular bedding (Fm) 1.9 with granular material to Comply with table 2 of W.D.C Note 4-08-01.

Construction of carriageway in accordance with L.C.C. Specification Chart 4 as shown on D.N. M150/6. 1.5m wide grass verge to be included as shown on D.N E22/23A

HOUSING
14 FEB 1996
Ref: 0137/96

Broadgate Builders

Broadgate Builders (Spalding) Limited

Broadgate House, Weston Hills, Spalding, Lincolnshire, PE12 6DB.

Telephone: Holbeach (0406) 380532.

TITLE

SOUTH HOLLAND ENTERPRISE PARK

LONGITUDINAL SECTION OF ROADS AND SEWERS — STEPHENSON AVENUE

DATE	JUNE 1991	DRAWN	
DRWG. No.	E22 / 158	SCALE	VERTICAL 1:50 HORIZONTAL 1:500

REVISIONS	DES	DATE	SIGN
A	Longitudinal Profile amended	9/10/91	H.D.P.
B	Stephenson Ave. extended and levels adjusted	28/11/95	H.D.P.

PLANNING	BUILDING REGS.
CHECK BY	

THIS DRAWING MUST NOT BE REPRODUCED WITHOUT PERMISSION FROM BROADGATE BUILDERS (SPALDING) LTD.