



EXISTING SITE SECTION A–A
scale 1:200

0 20m

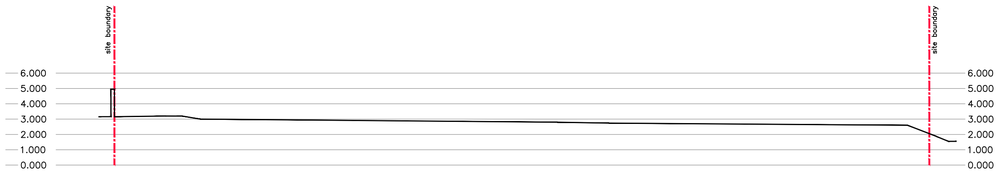


EXISTING SITE SECTION B–B

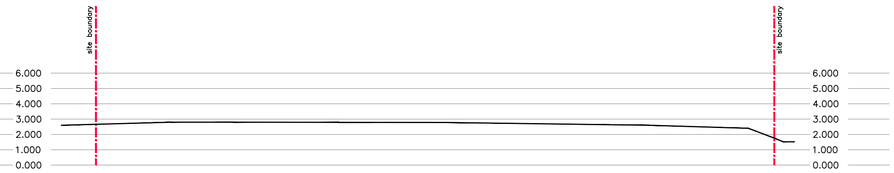

EXISTING SITE SECTION C–C

PROPOSED SITE SECTION A–A
scale 1:200


0 20m

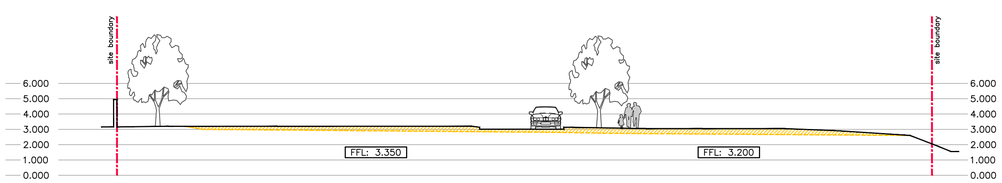

PROPOSED SITE SECTION B–B



PROPOSED SITE SECTION C–C

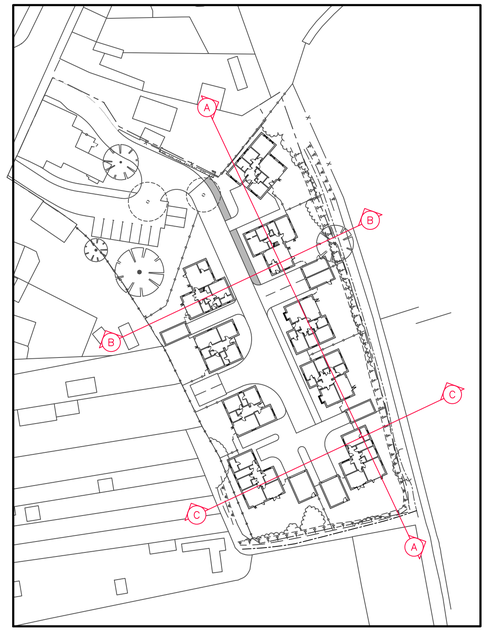

KEY PLAN

planning issue

Do not scale. All setting out dimensions to be site confirmed prior to works commencing and any discrepancies confirmed to architect. This drawing is to be read in conjunction with all other architectural and structural engineers drawings.

Dixon Dawson Chartered Architects
28 Kenwood Park Road
Nether Edge
Sheffield
S7 1NF

T 0114 2683888
E sheffield@dixondawson.co.uk

PROPOSED SITE DEVELOPMENT
33 CHURCH STREET, PINCHBECK, SPALDING, PE11 3UB
for VENTURE BUSINESS SPACE LIMITED

EXISTING SITE SECTIONS	1:200@A1
PROPOSED SITE SECTIONS	1:200@A1

Date:	Drawn:	Checked:	
10/02/26	GDD		**8738s/PA63**