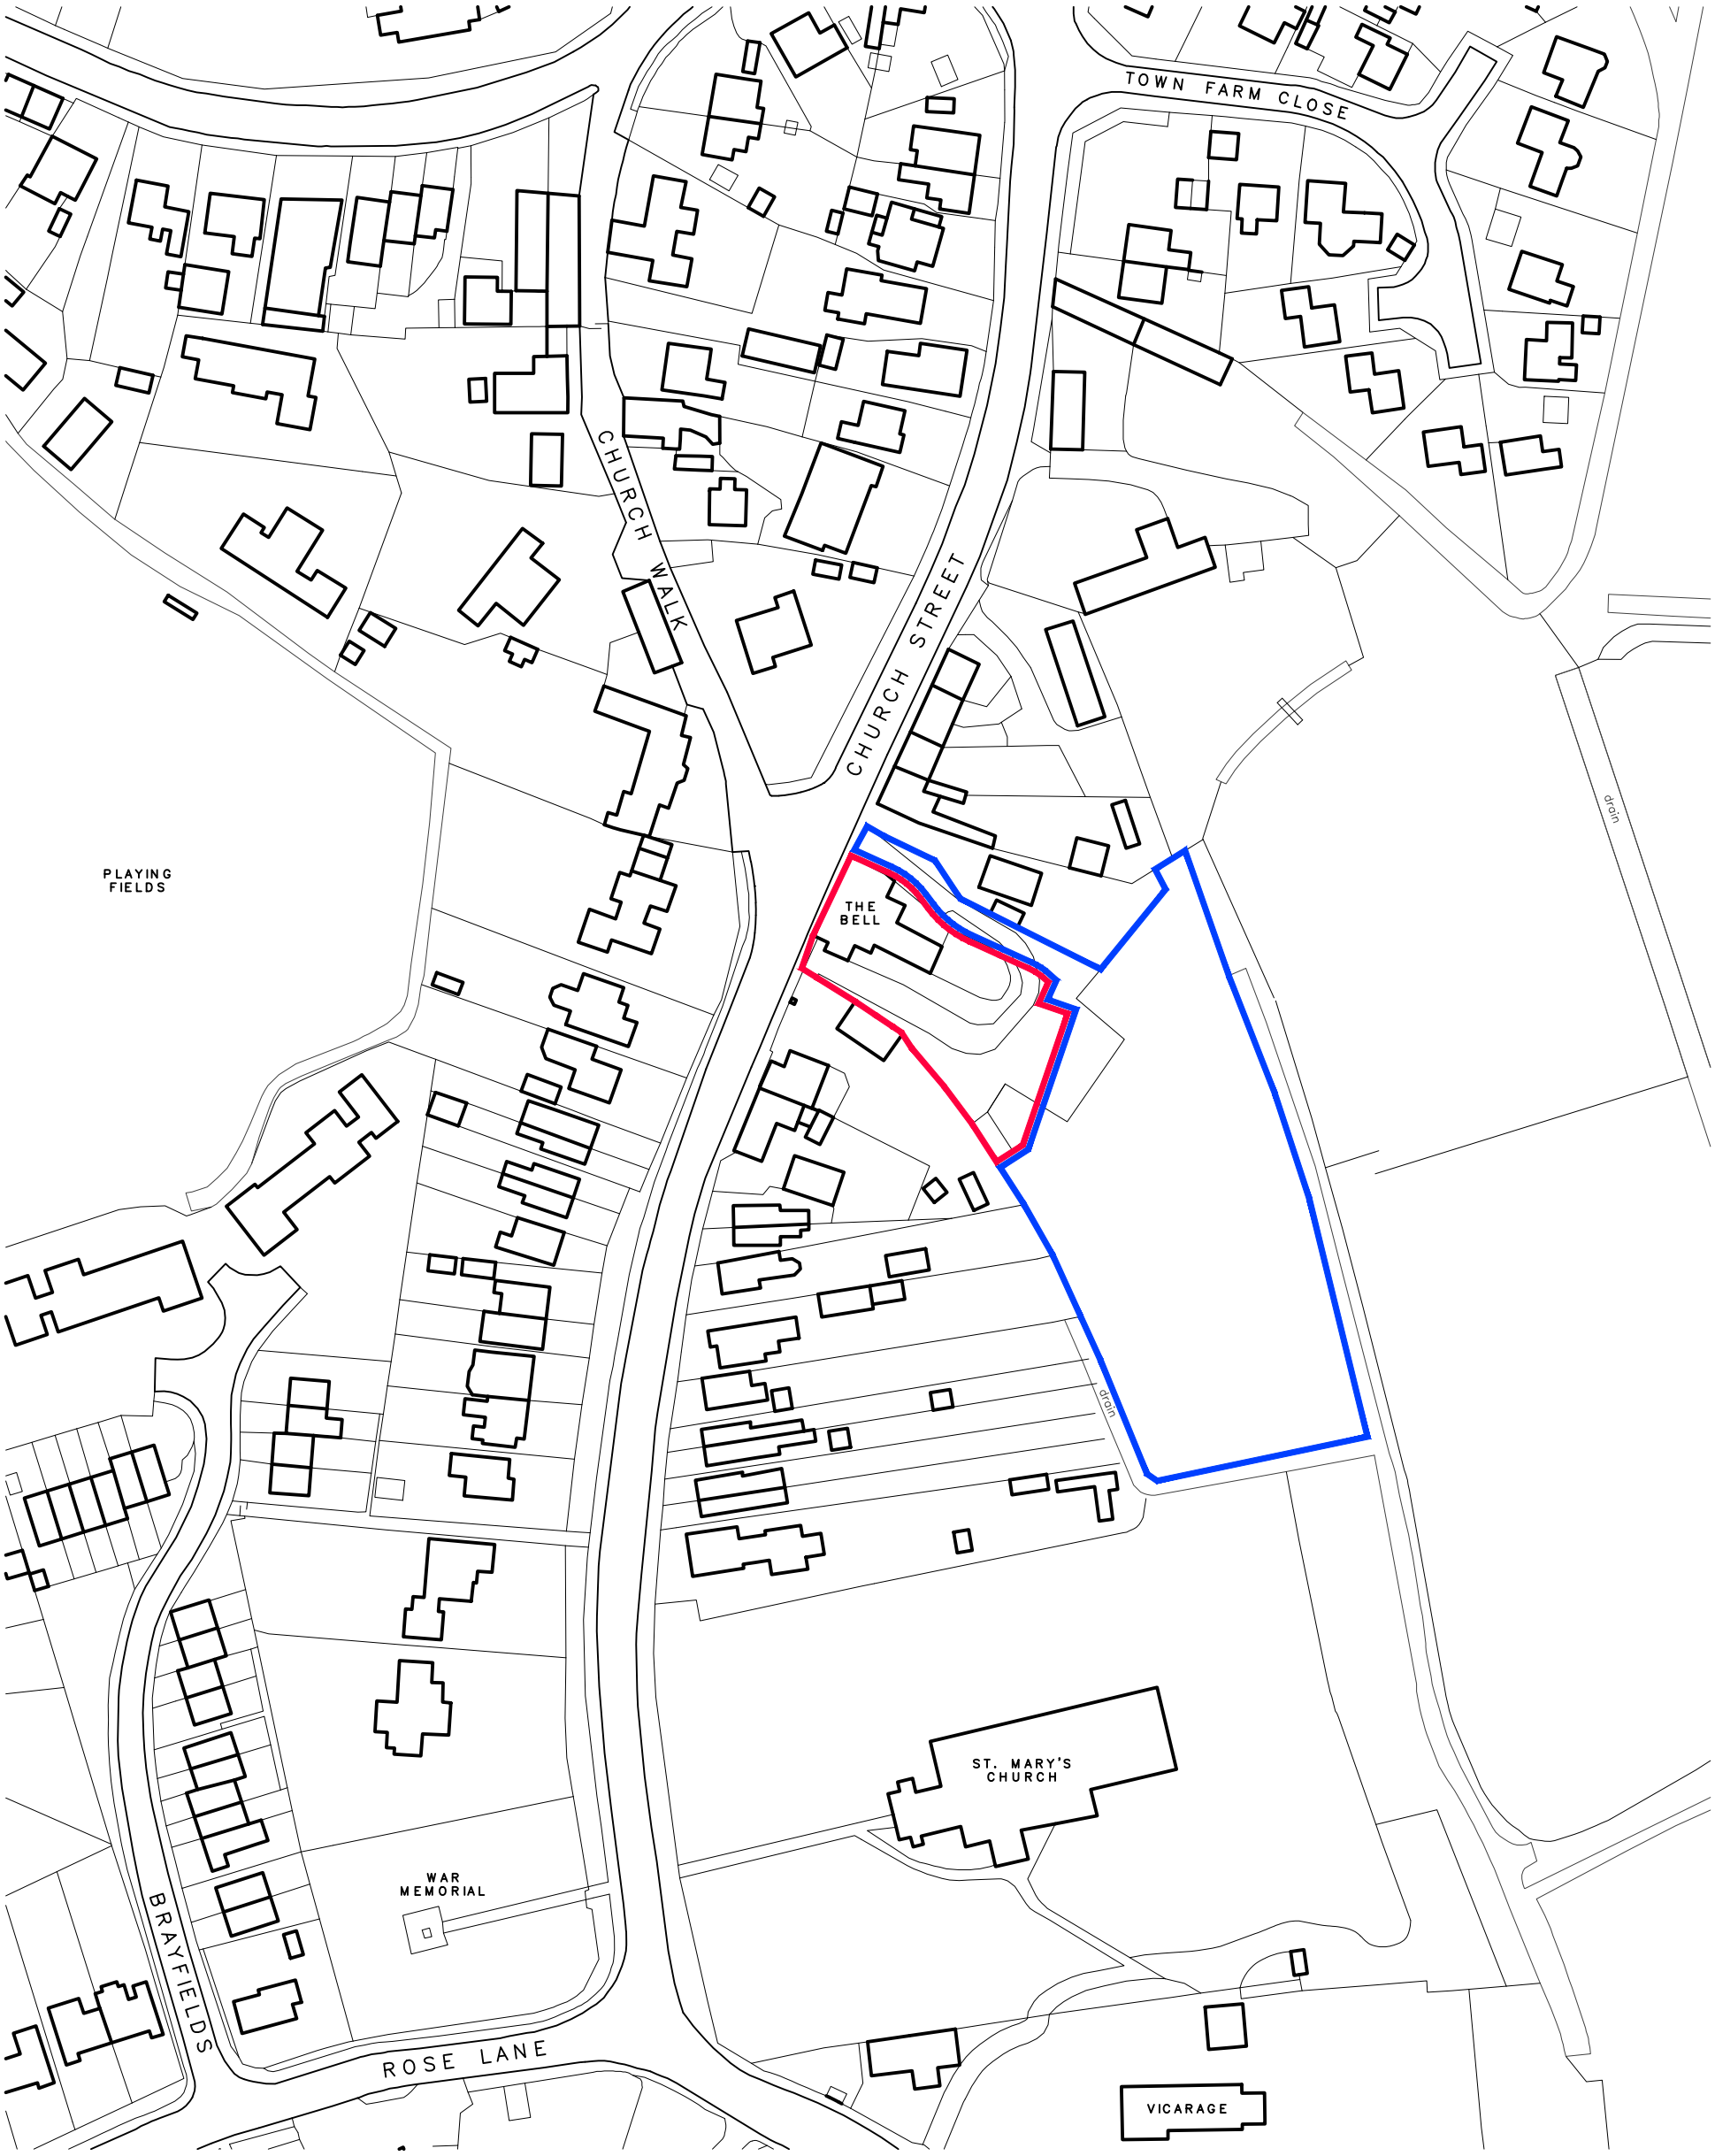


SITE LOCATION PLAN
scale 1:1250

0 100m

N

THIS DRAWING HAS BEEN PREPARED FROM REPRODUCED INFORMATION NO GUARANTEE OF ITS ACCURACY CAN BE GIVEN UNTIL SUCH TIME AS A FULL SITE SURVEY HAS BEEN UNDERTAKEN

©Crown Copyright and database rights 2019
OS Licence no. 100019980

Dixon Dawson Chartered Architects
28 Kenwood Park Road
Nether Edge
Sheffield
S7 1NF

T 0114 2683888
E sheffield@dixondawson.co.uk

preliminary issue

Do not scale. All setting out dimensions to be site confirmed prior to works commencing and any discrepancies confirmed to architect. This drawing is to be read in conjunction with all other architectural and structural engineers drawings.

PROPOSED SITE DEVELOPMENT
33 CHURCH STREET, PINCHBECK, SPALDING, PE11 3UB
for VENTURE BUSINESS SPACE LIMITED

SITE LOCATION PLAN 1:1250@A3

DRAFT 15/05/25

Date:	Drawn:	Checked:	
09/08/24	AW		**8738s/PA01**