

E L E V A T I O N S

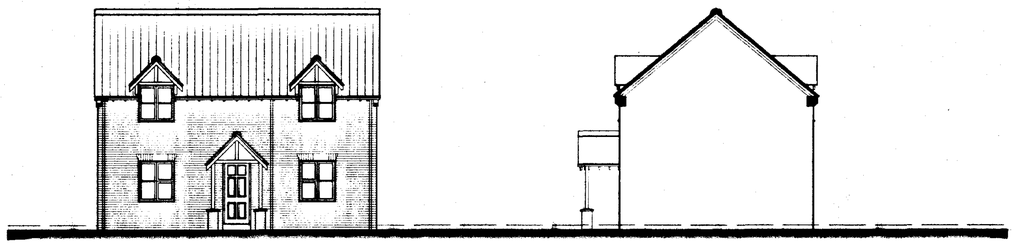


FRONT

SIDE

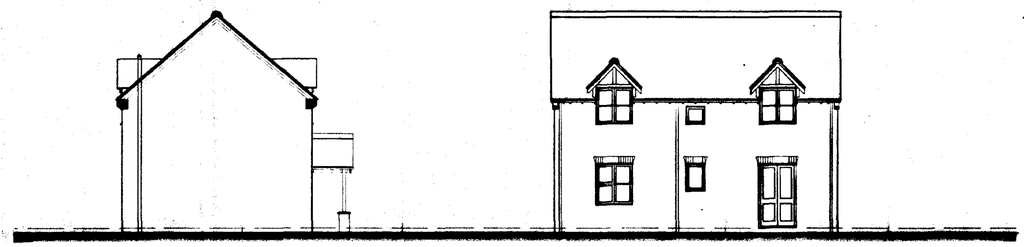


SIDE

BACK

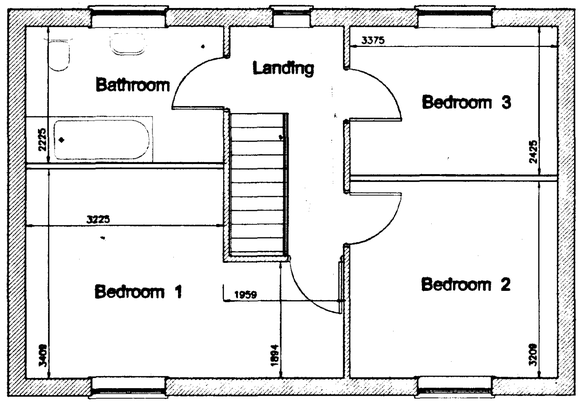


FIRST FLOOR PLAN

Scale 1:50

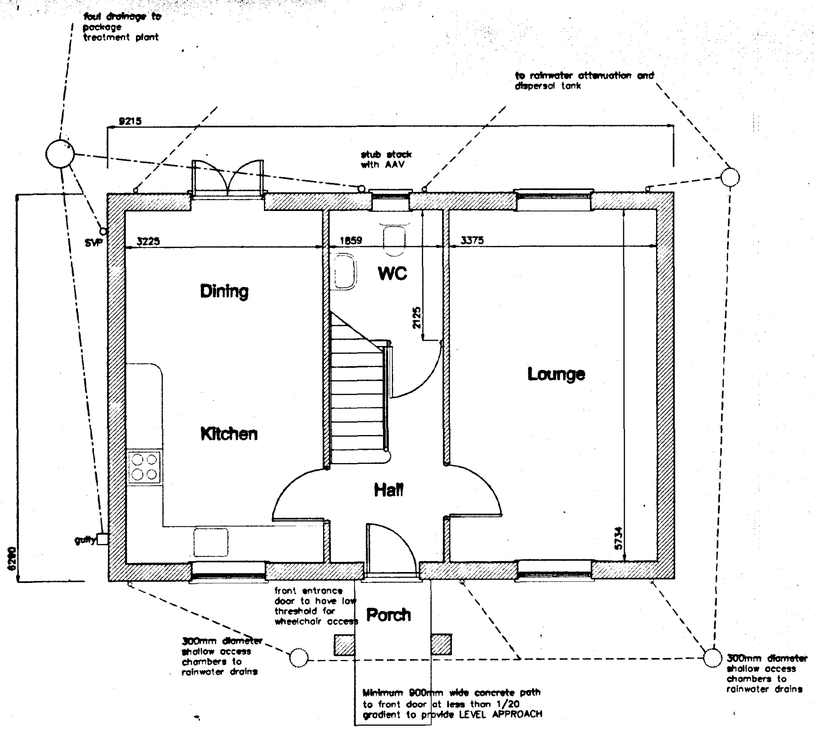

GROUND FLOOR PLAN

Scale 1:50

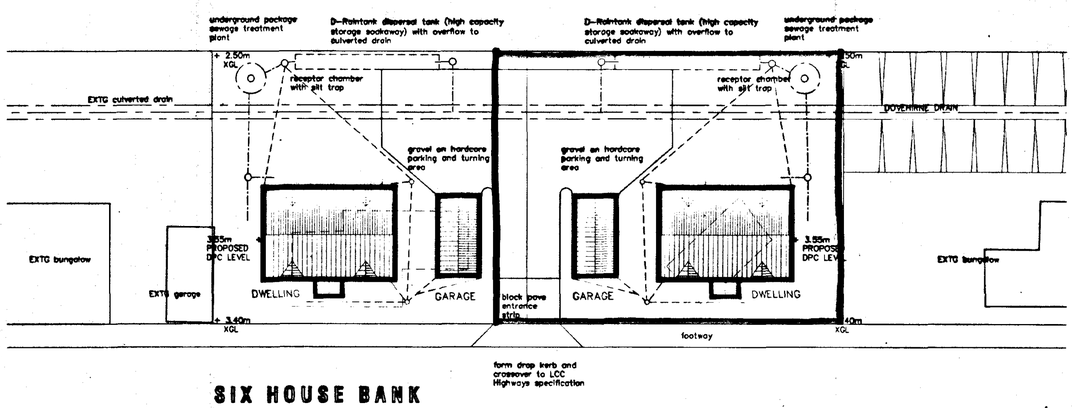

SIX HOUSE BANK


BLOCK PLAN

Scale 1:200

MATERIALS SPECIFICATION

WALLS
HOSKINS Brick
Maldon Antique

ROOF COVERING
SANDTOFT
Calderdale – Colour Dark Heather

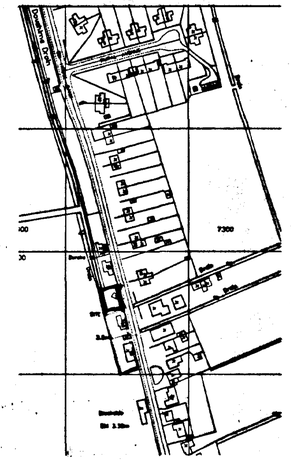

Reproduced from the Ordnance Survey 1:2500 scale map with the permission of the Controller of Her Majesty's Stationery Office Crown Copyright Reserved

SHDC
Planning & Development
08 FEB 2002
Ref 0140/02

L. A. Building Design
Architectural and Surveying Practice
55 Hannam Boulevard
Spalding
Lincolnshire PE11 1LB
Telephone/Fax Spalding (01775) 711437

Peter S Lithgow MCIOB MRIAT
Member of the Chartered Institute of Building and Member of the British Institute of Architectural Technologists

project
Proposed Dwelling on former Sales Forecourtat
32 Six House Bank
West Pinchbeck
Spalding
Lincolnshire

client
M J YOULD

drawing
General Arrangement
Floor Plan, Elevations
Block Plan and Site Plan

date	scale(s)
January 2002	1/50, 1/100,1/200 & 1/250
drawn by: Peter S Lithgow	checked
job no: 01/38	drawing no: 05