


SOUTH


EAST

NORTH


Glazing in door to be toughened glass to B.S. 6206

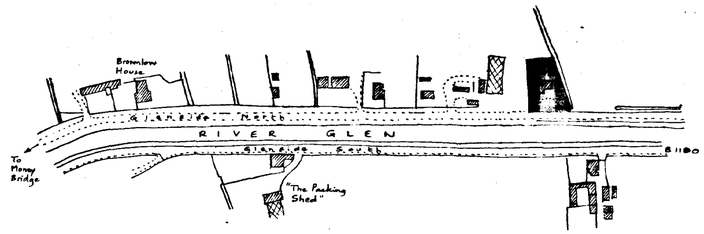


LOCATION - Scale 1:2500
O.S. Map ref. TF 2225

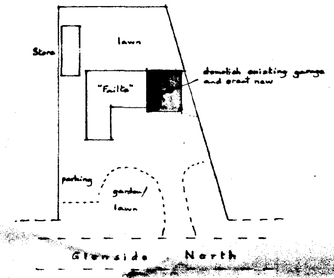

SITE LAYOUT

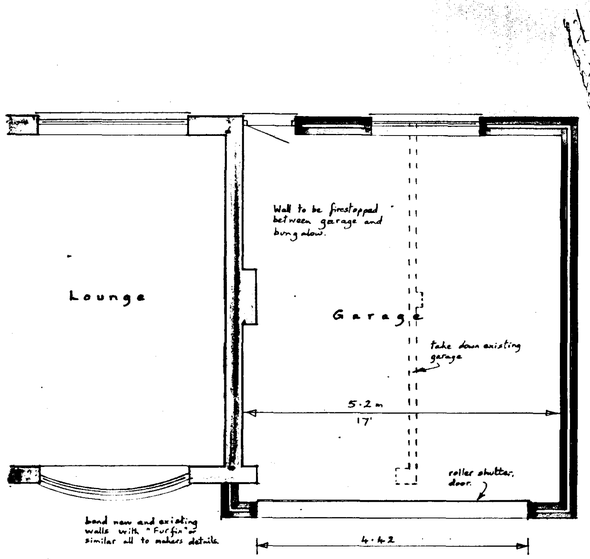

GROUND FLOOR

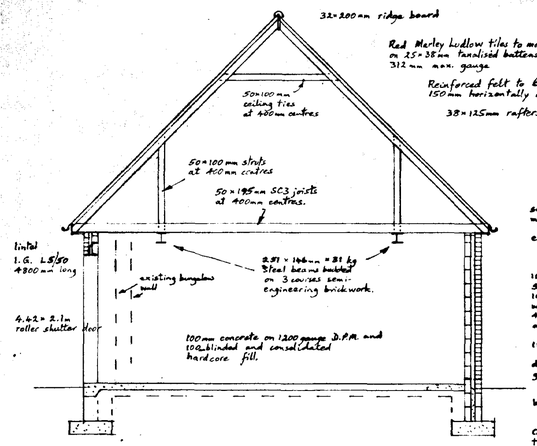

CROSS SECTION

DETERMINED PLAN

SHDC Planning & Development
11 FEB 2003
Ref 0140/03

Mr. and Mrs. G. Fyffe,
"Failte," Glenside North, PINCHBECK.
Extension to Garage with tiled roof.

Written dimensions to be used in preference to scaled, and all measurements to be verified by checking on site.	Scale 1:50
Local Authority Ref. Planning	Drawing No. 230121 A
Building Regulations	Date 3 Jan. 2003

A. ROFFE
BUILDING DESIGN & PLANS
1, Green Lane,
SPALDING, Lincs. PE11 2YB
Tel: 01775-723 680