Site at Six House Bank,
WEST PINCHBECK

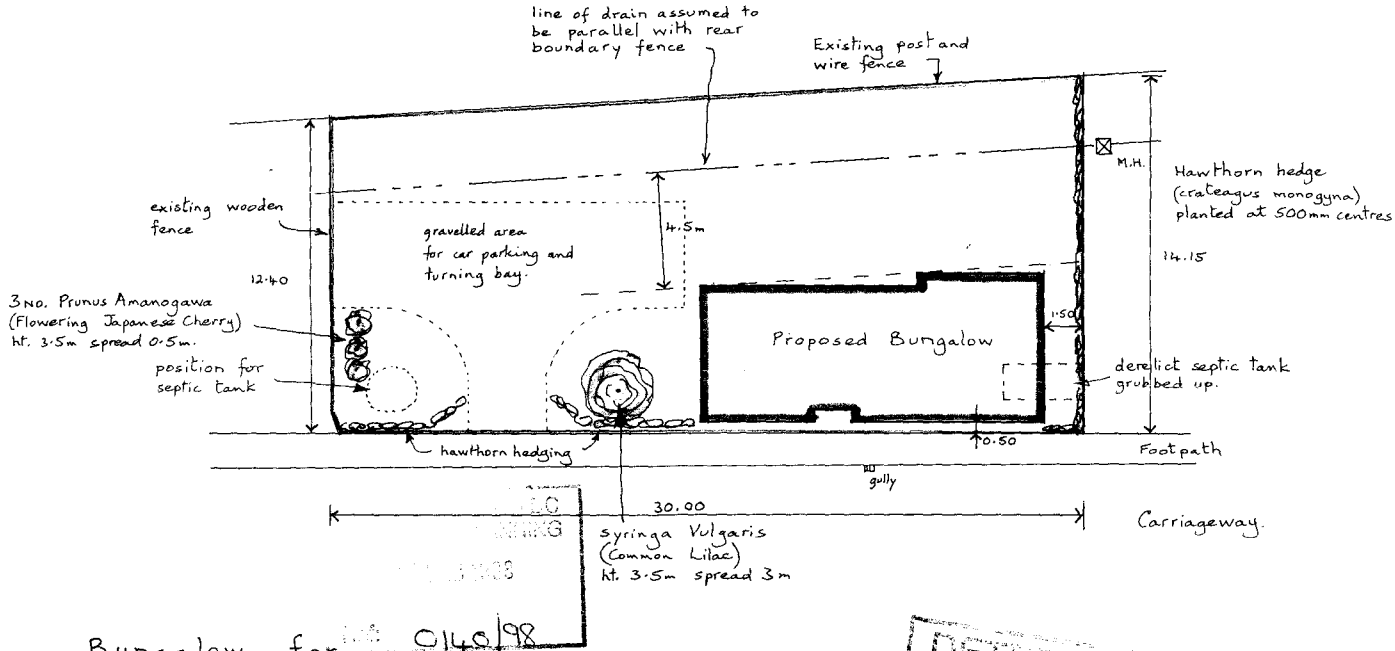

Bungalow for Mr. 0140/98
K. Chamberlain, Esq.

Site Layout

Scale 1:200

DETERMINED PLAN
drawing no. 980129

BUILDING DESIGN and PLANS
ALWYN ROFFE,
1, Green Lane,
SPALDING, Lincs. PE11 2YB
tel : 01775 - 723 680