


DRAWING "E"

ROOF ELEVATION

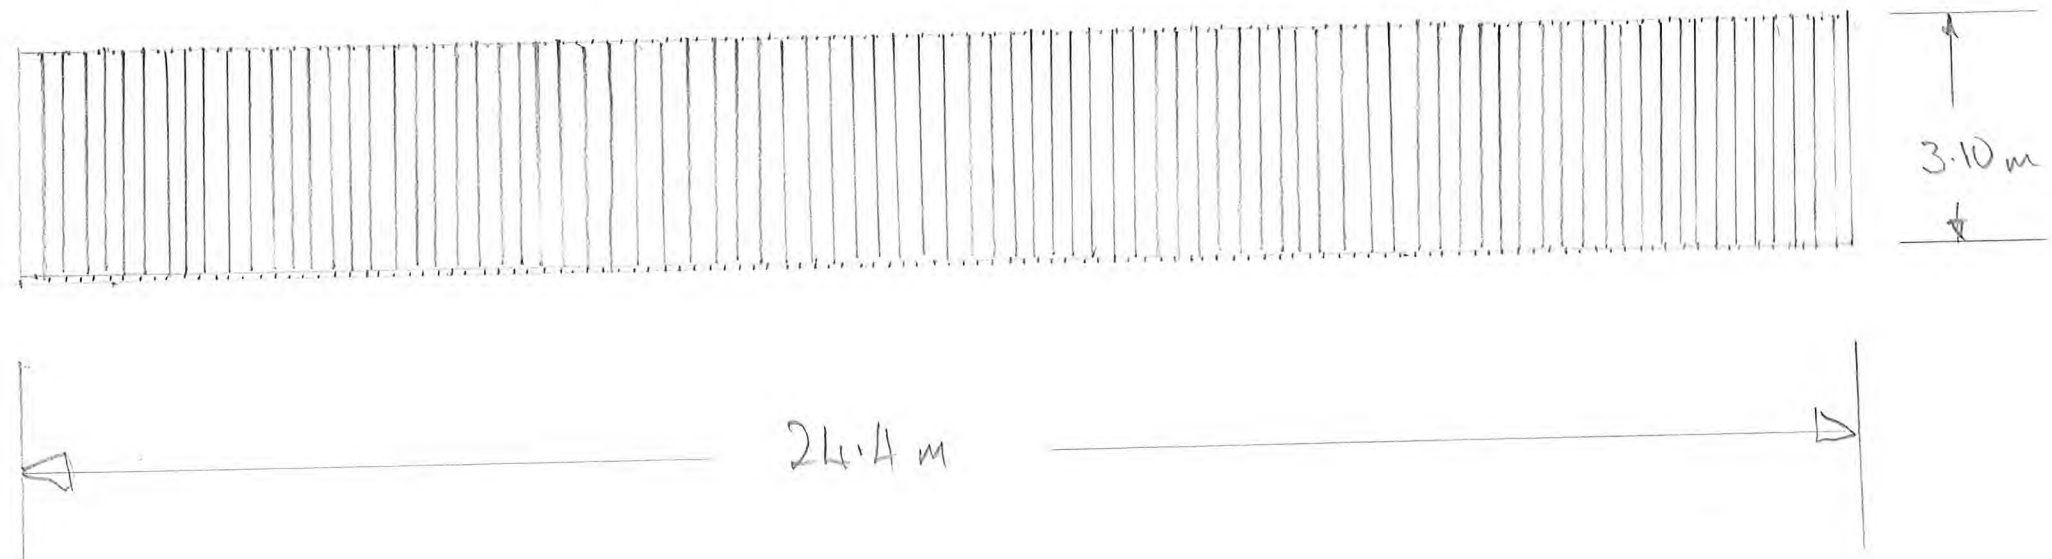

SCALE 1:100

PAPER SIZE A3