



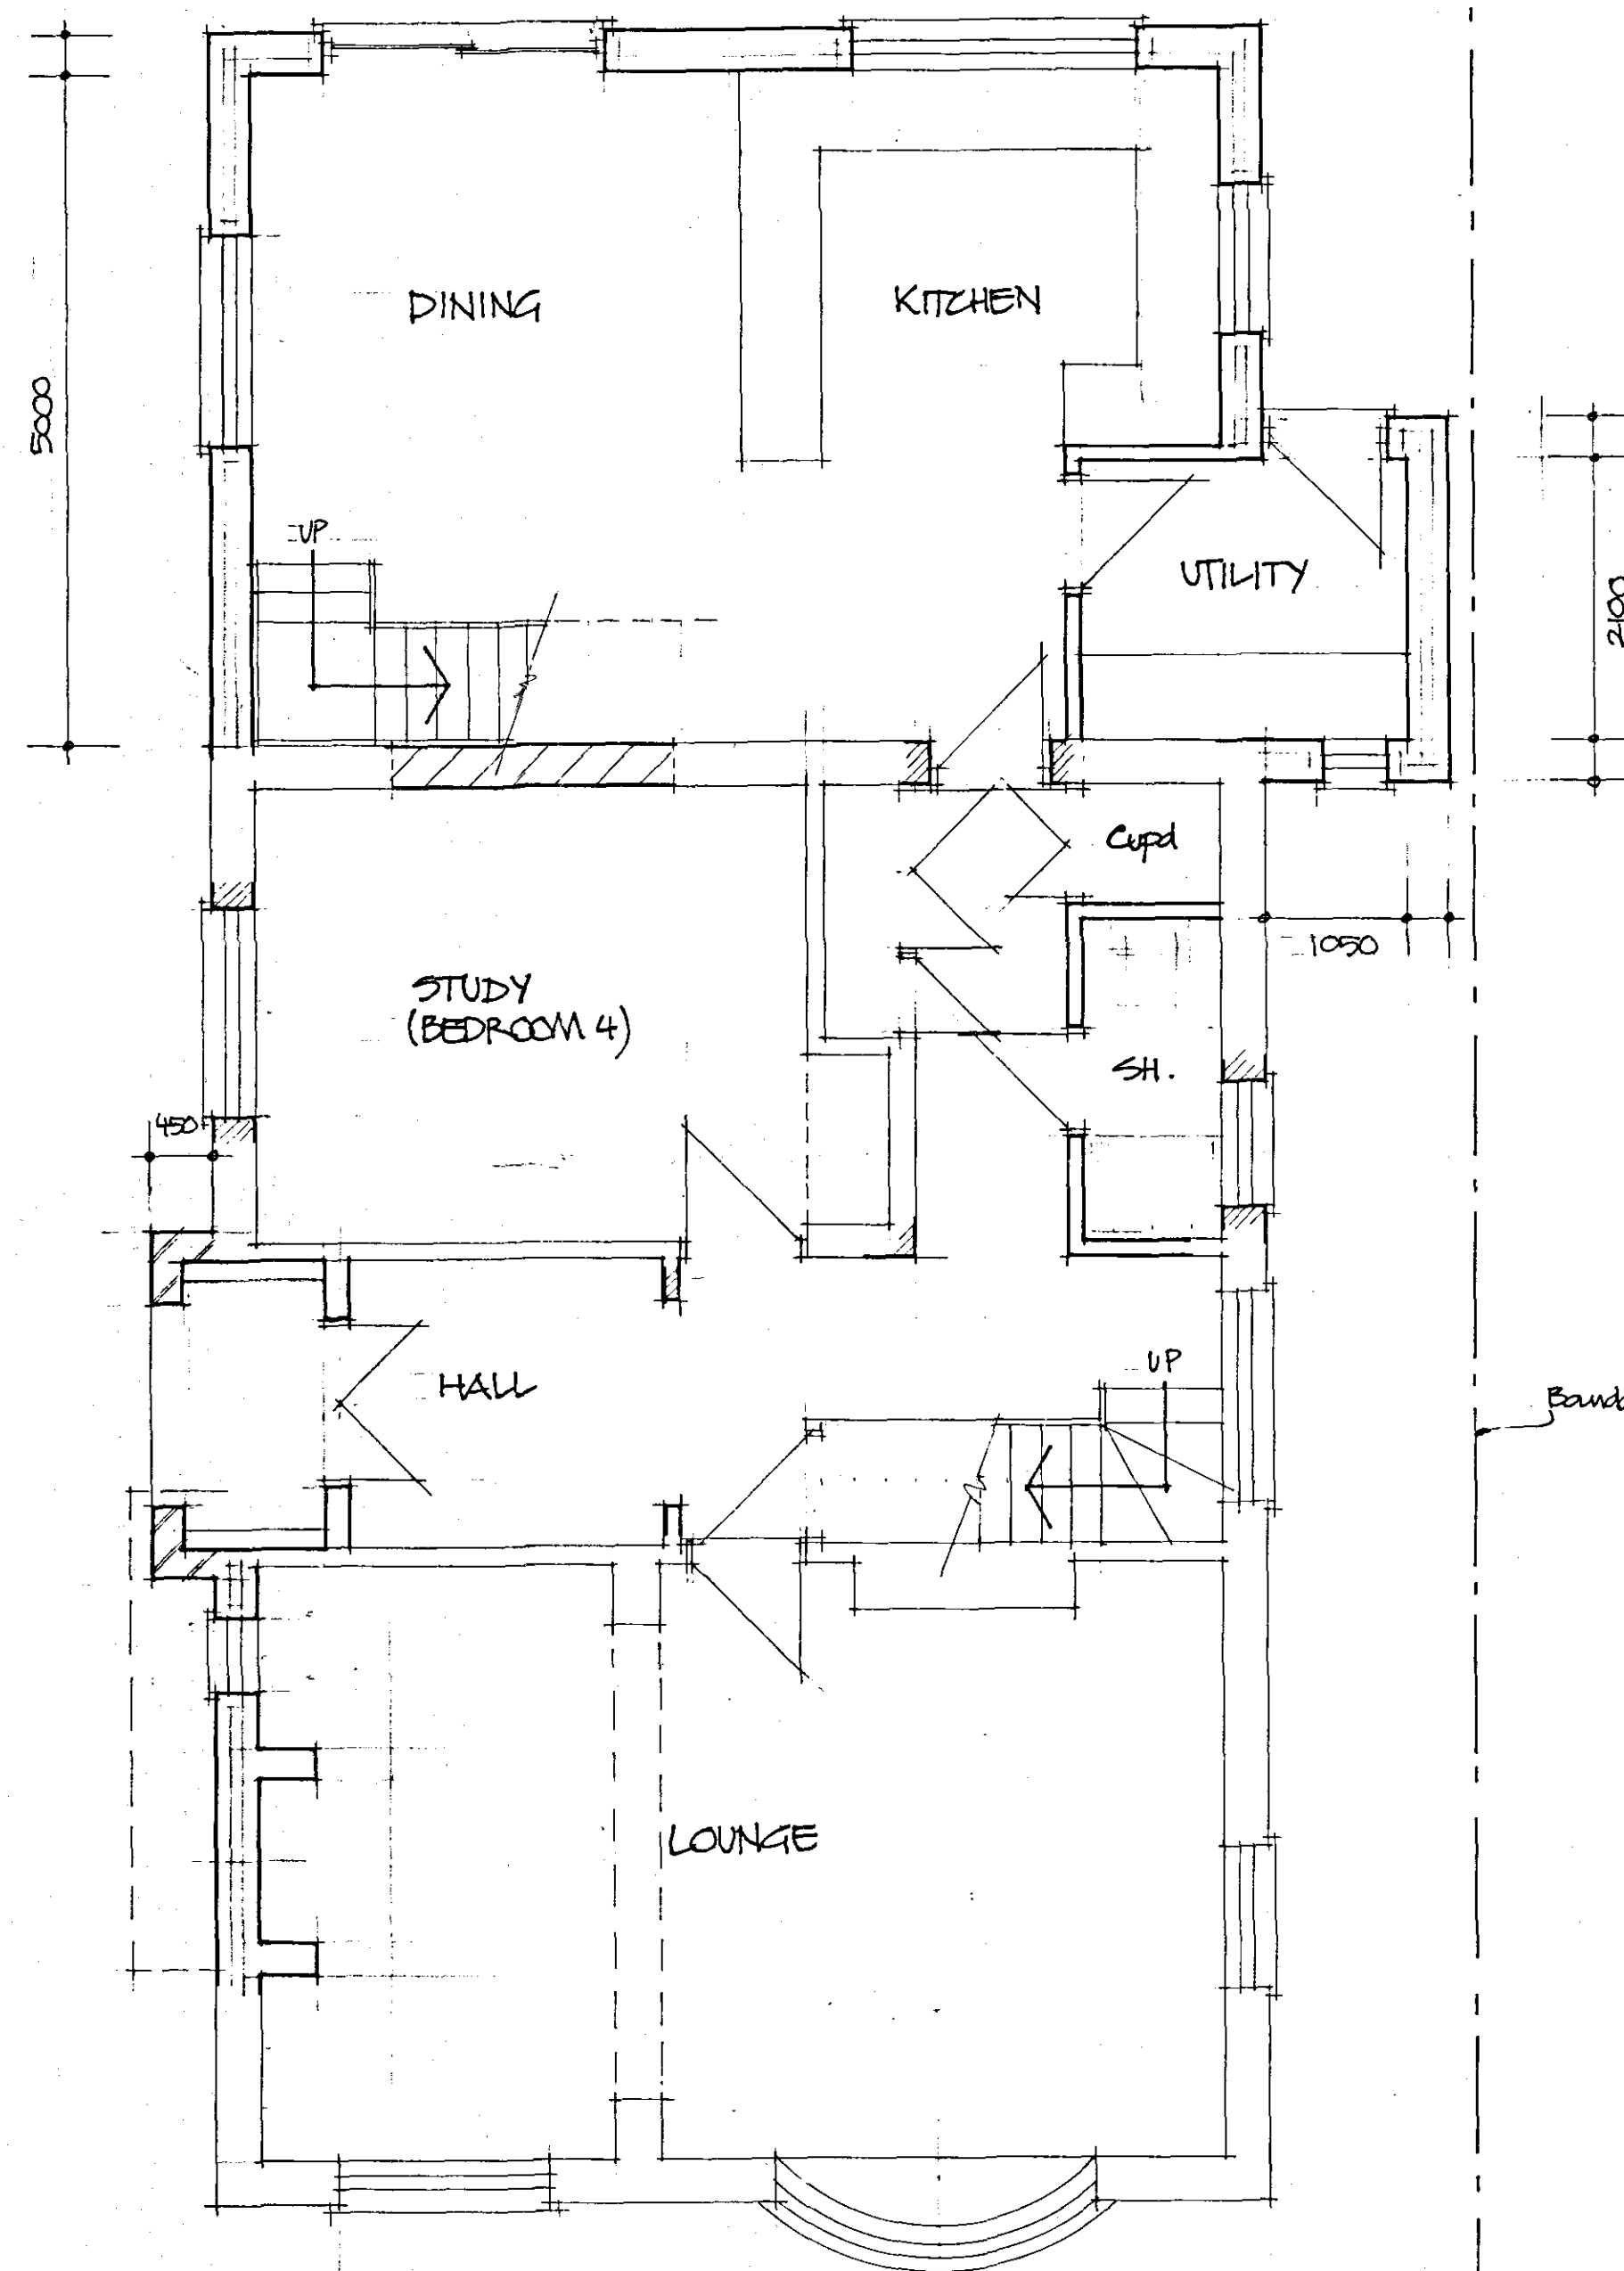

GROUND FLOOR LAYOUT

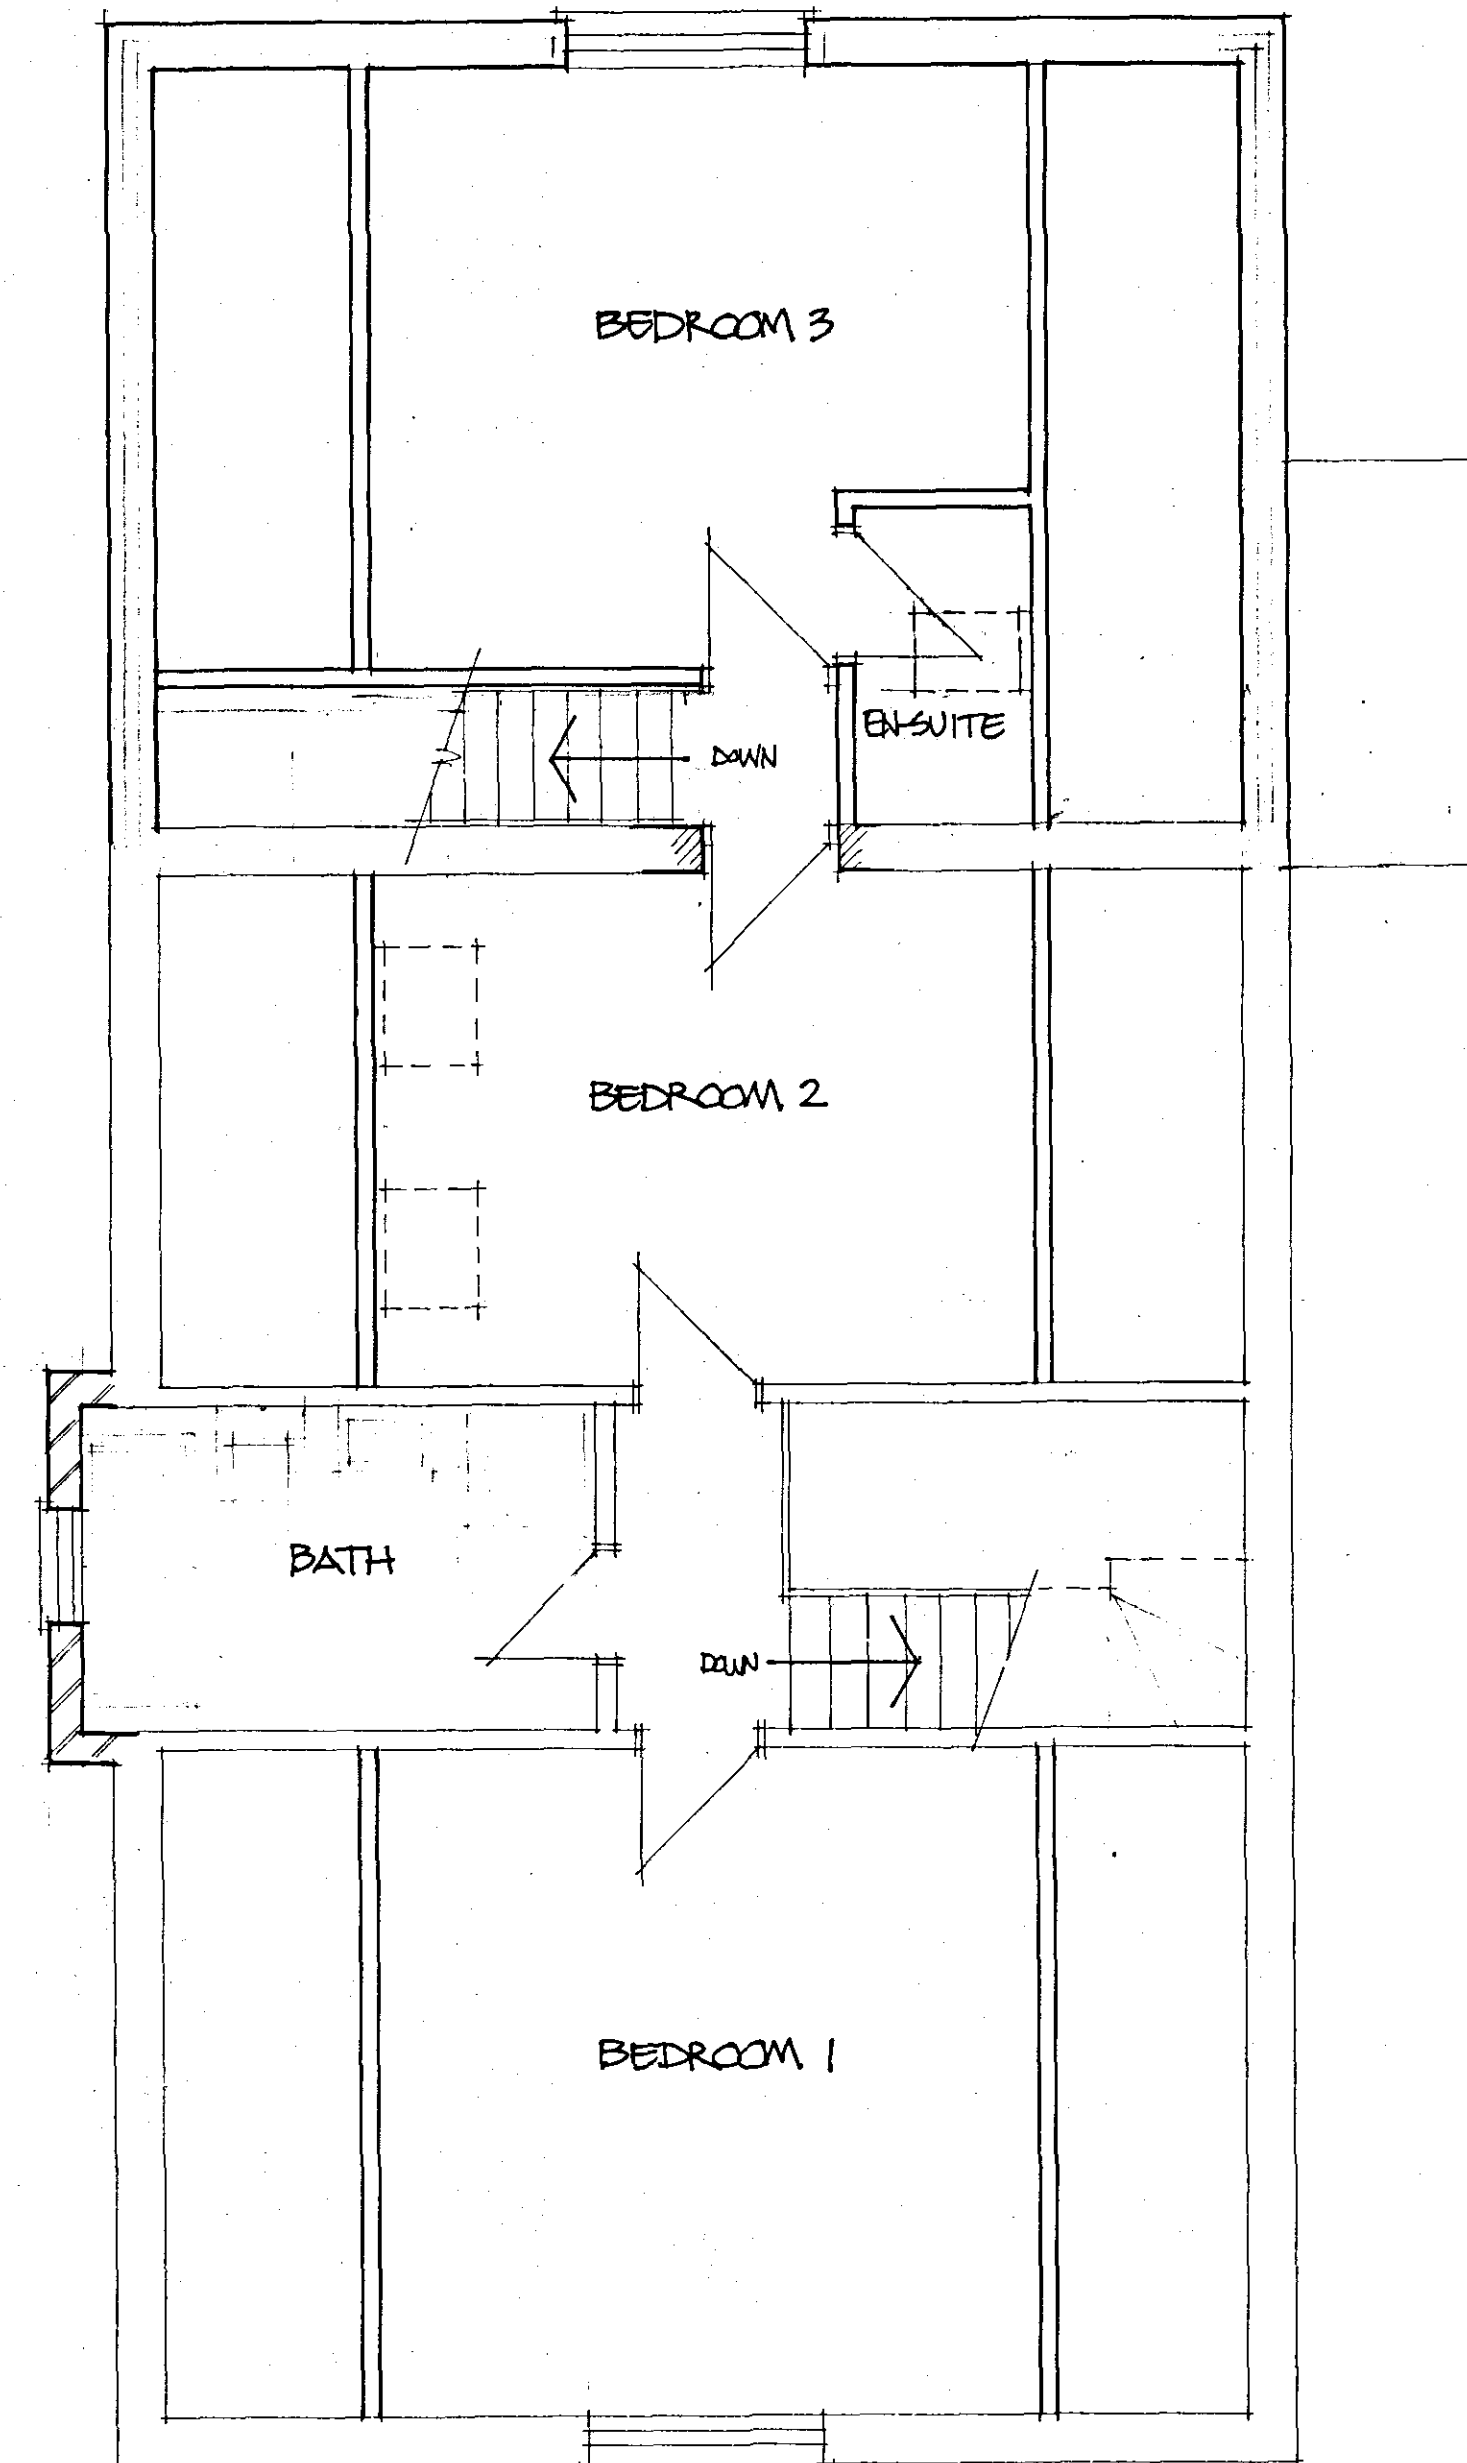

FIRST FLOOR LAYOUT

SHCC
Planning & Development
24 MAR 2006
Ref: 0145/06

DETERMINED
PLAN

AMENDED PLAN
Ref: A1

Contractor To Check All Dimensions
On Site Before Work Commences.

Rev.	Date	Init.	Revision Details
A	03/04/06		Planning revision to on-site

PODDINGTONS
Architectural Design Consultants

Unit 7, The Flaxmill, Flaxmill Lane, Pinchbeck,
Spalding, Lines. PE11 3XQ.
Tel: 01775 720866 Fax: 01775 720877

Project:
PROPOSED EXTENSION &
ALTERATIONS AT
122 SPALDING ROAD,
PINCHBECK, SPALDING,
FOR MR & MRS LEIGH

Drawing:
PROPOSED FLOOR LAYOUTS

Scale: 1:50	Drawing No. 3262/02a
Drawn: JPM	Rev. A
Date: JAN 06	