



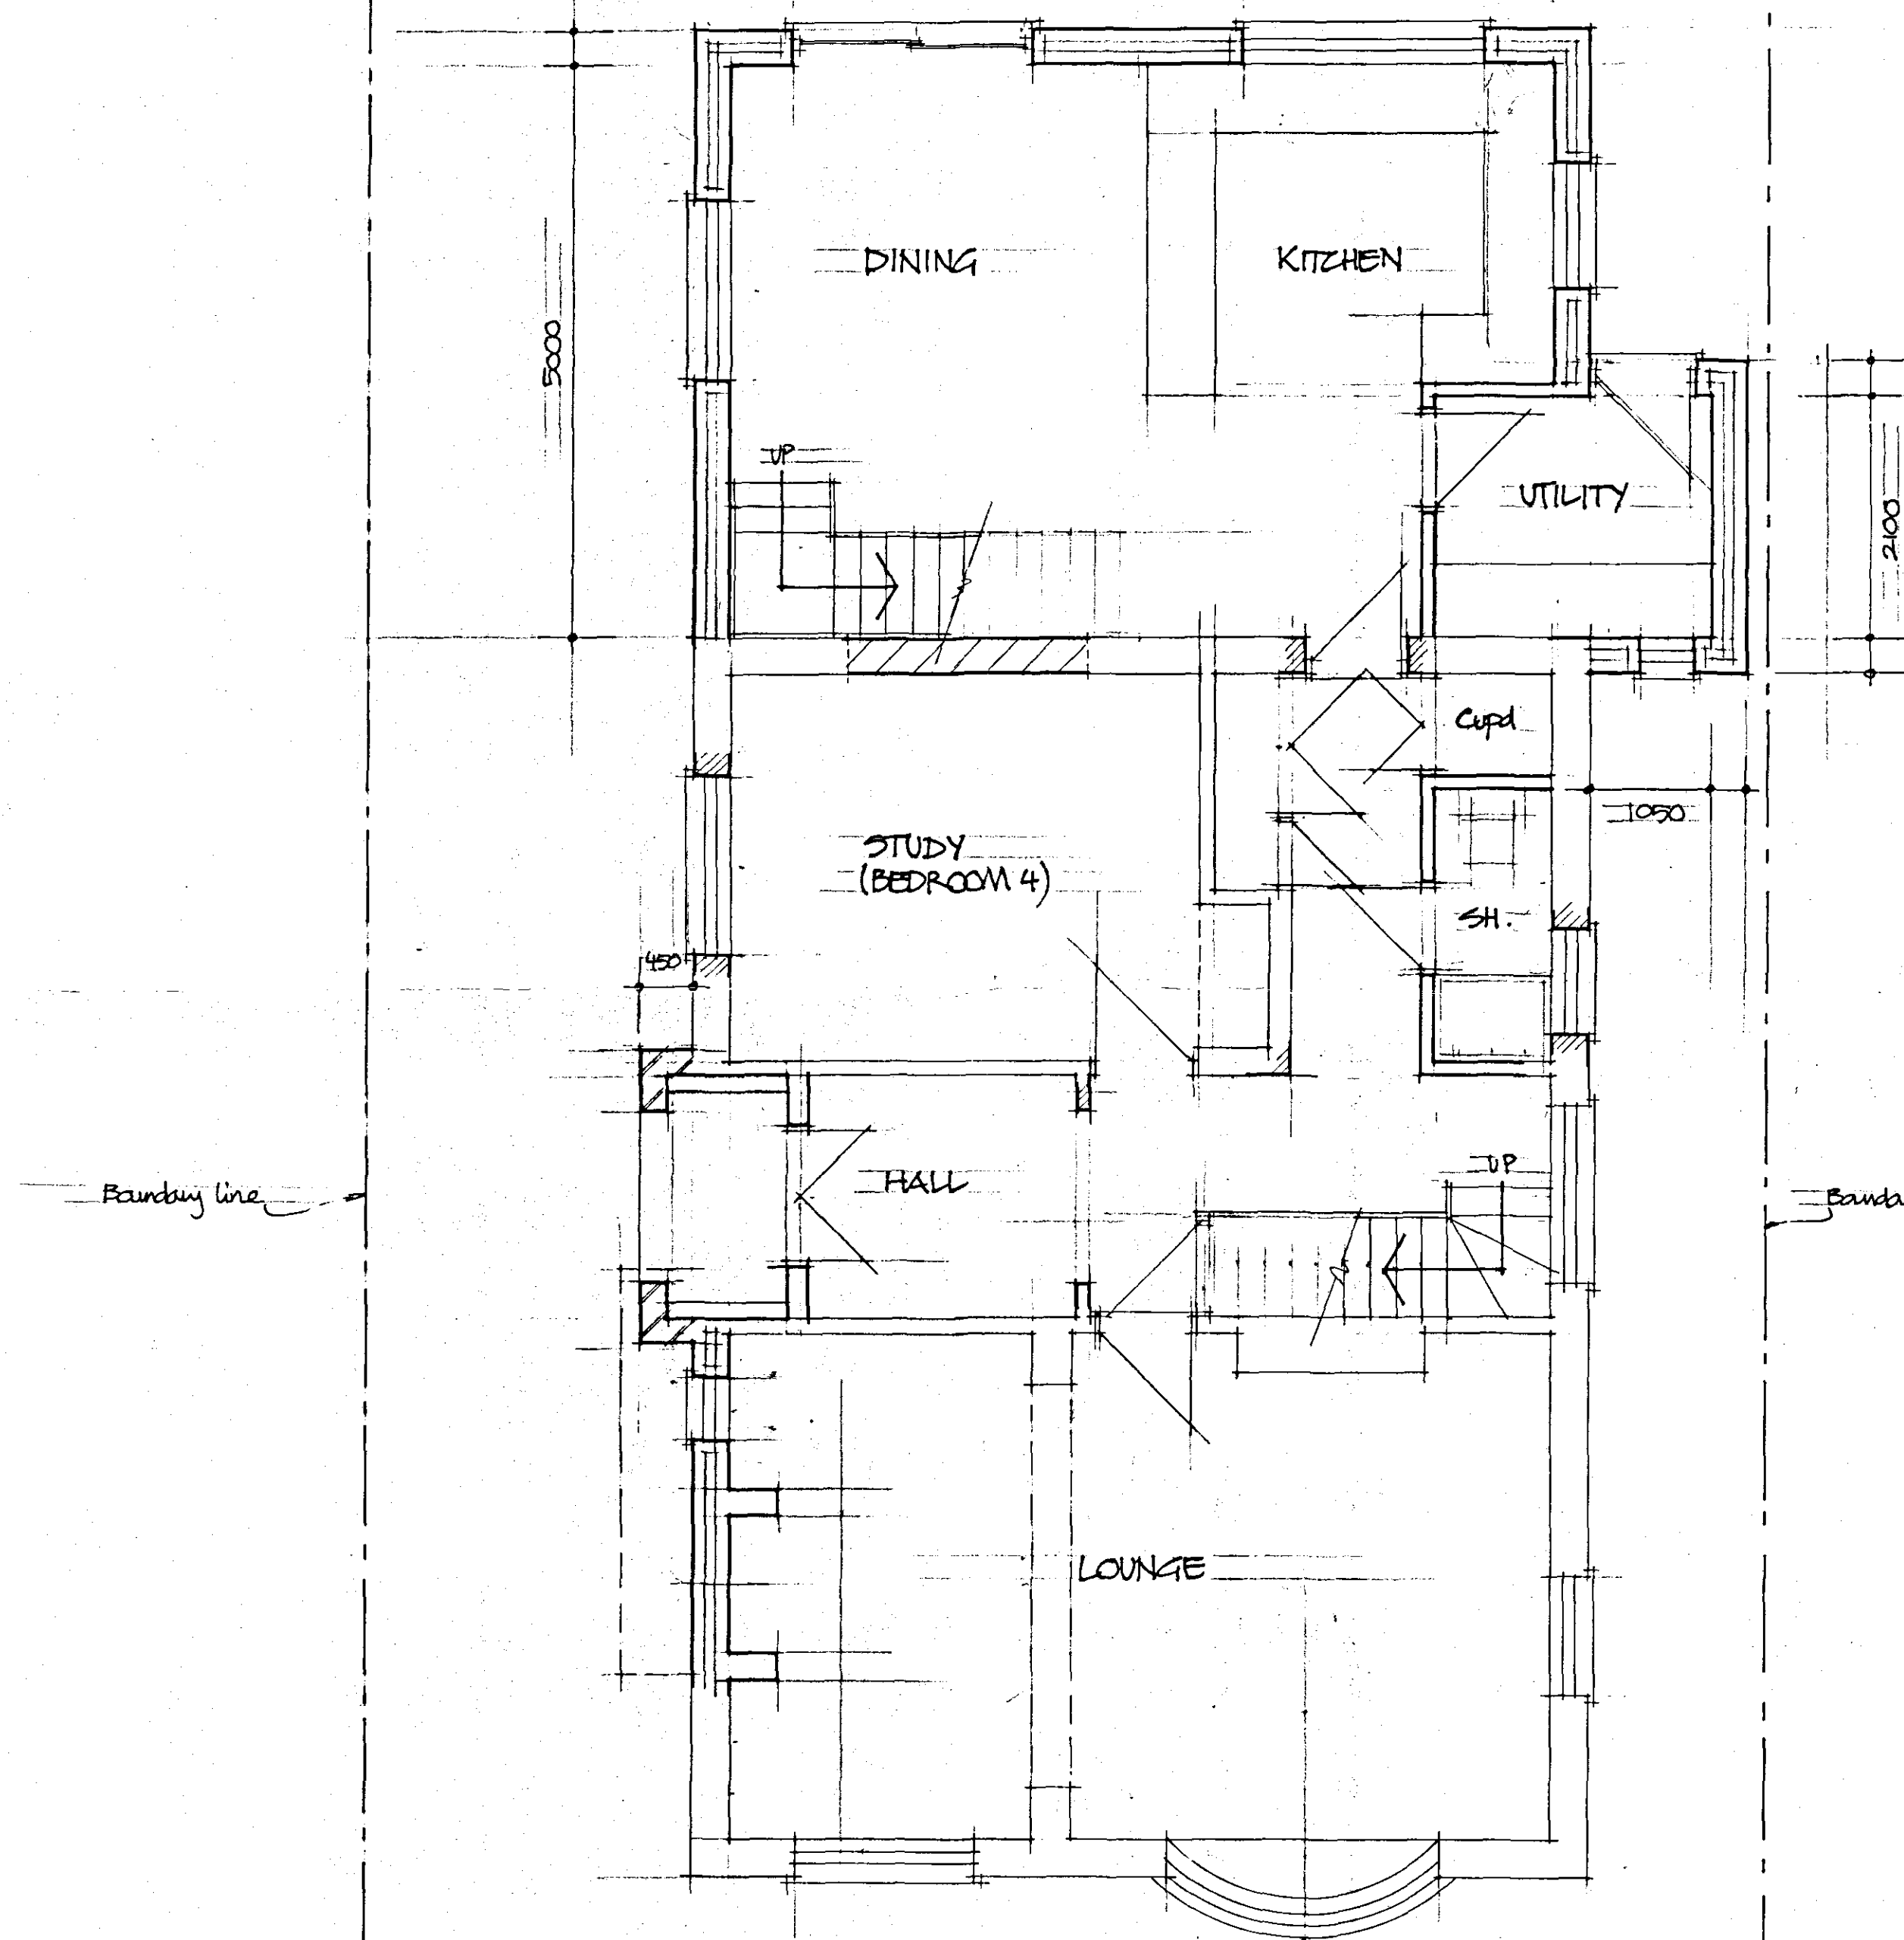

GROUND FLOOR LAYOUT

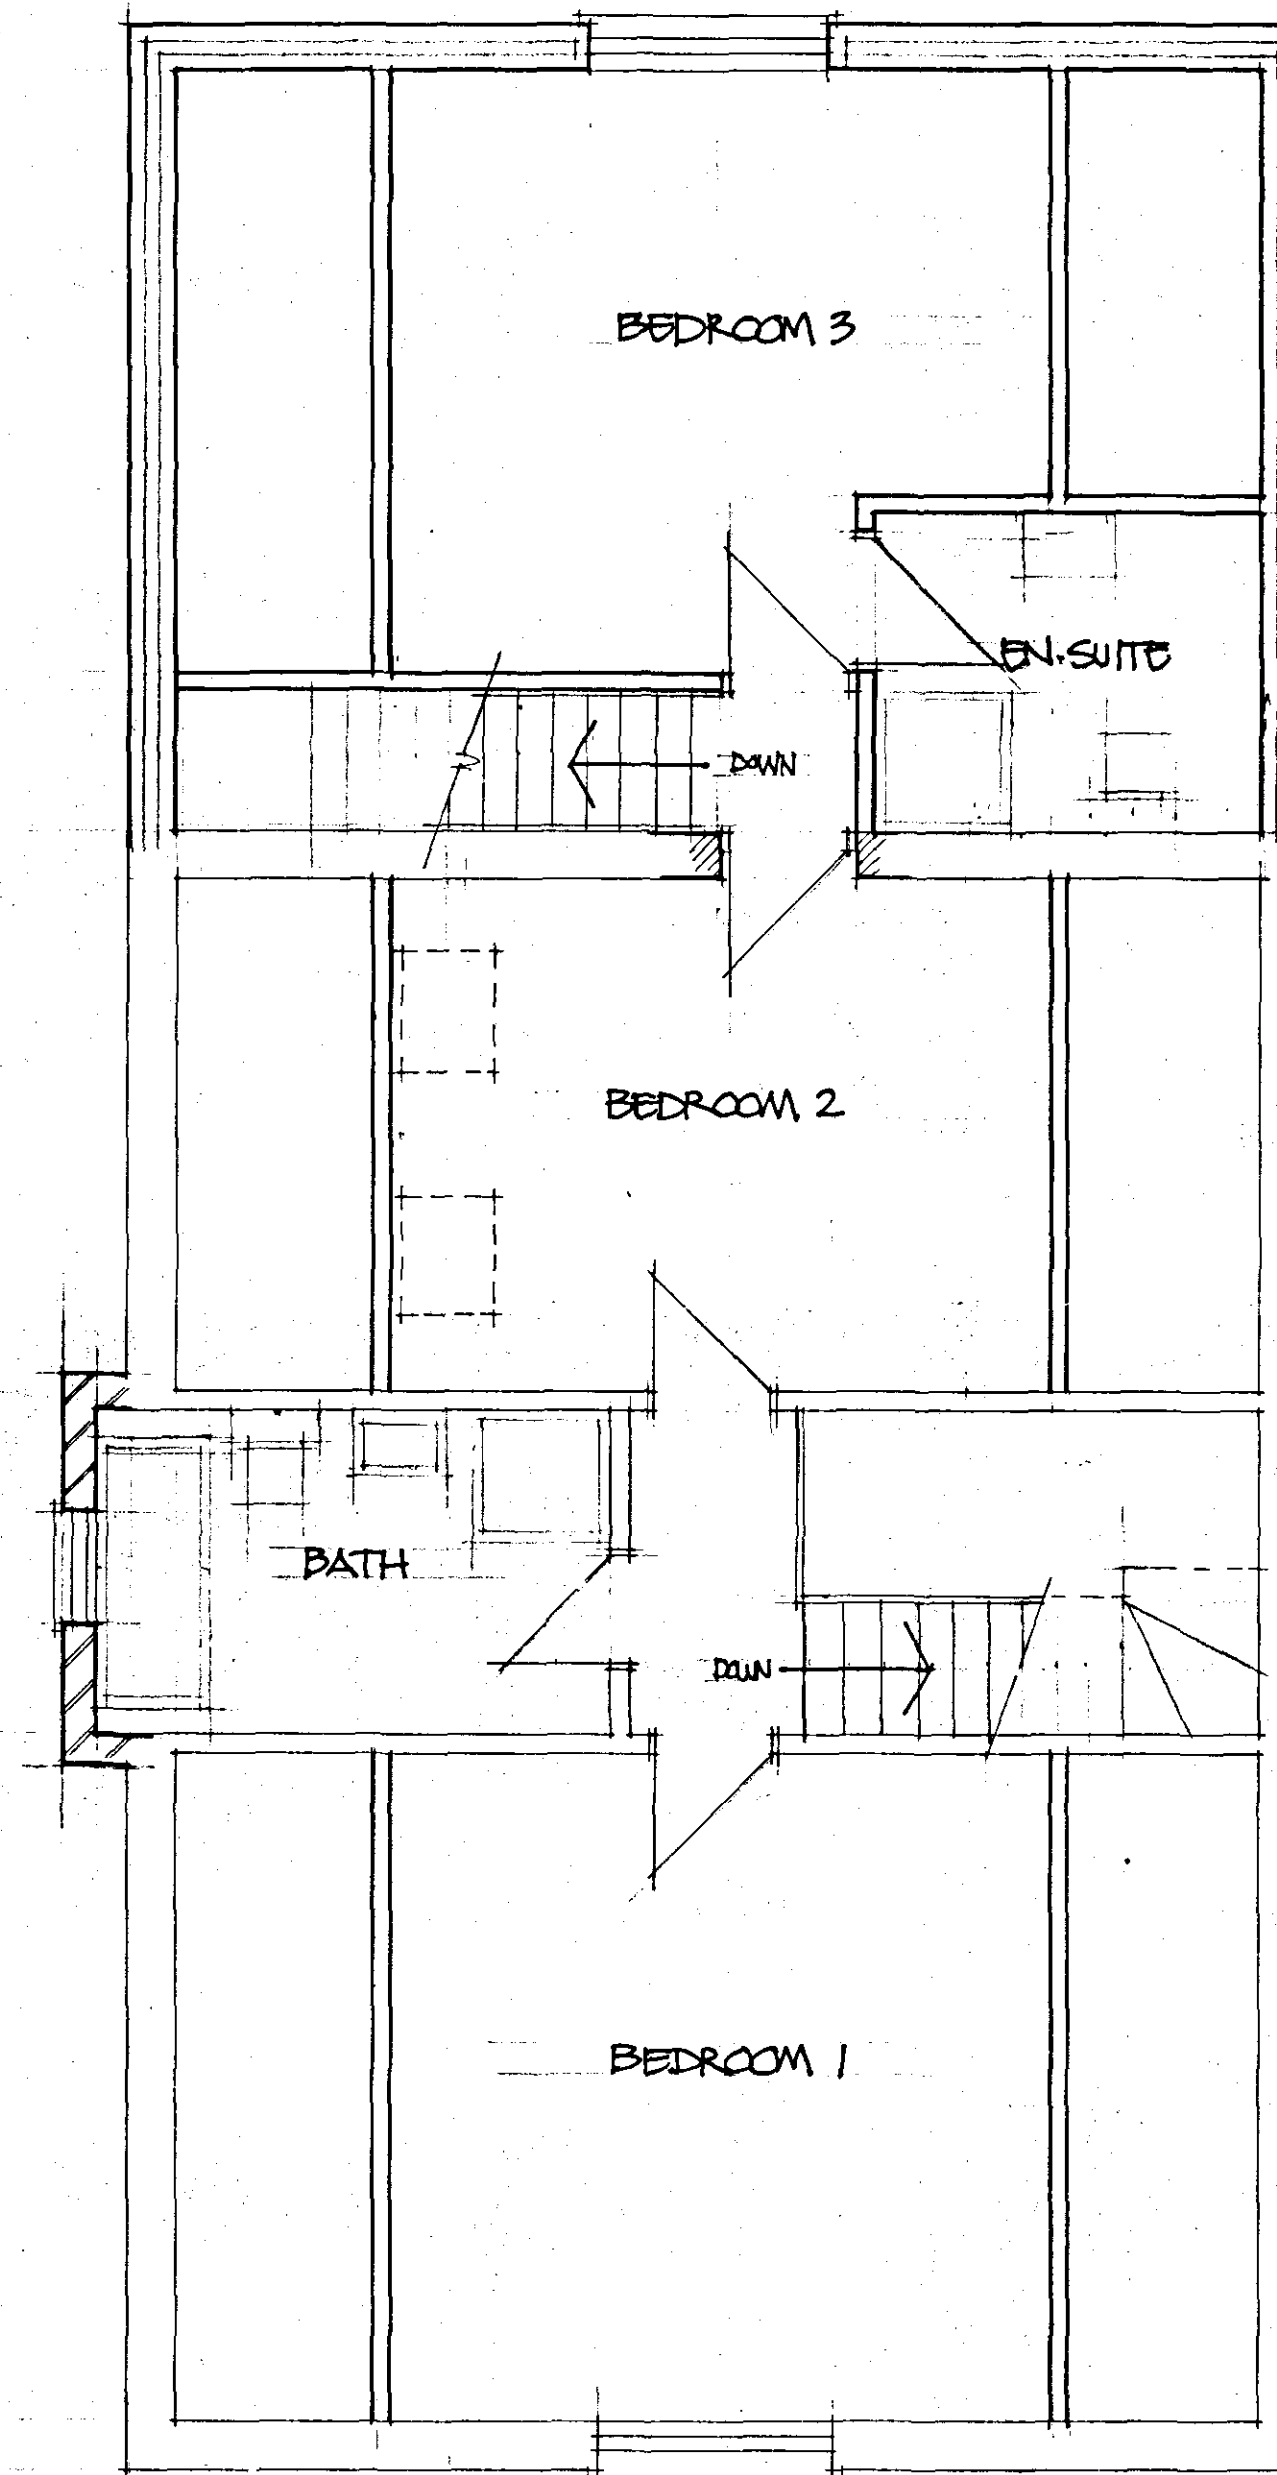

FIRST FLOOR LAYOUT

PLANNING PERMISSION
02 FEB 2003
Ref: 0146/06

SUPERSEDED

Contractor To Check All Dimensions
On Site Before Work Commences.

Rev.	Date.	Init.	Revision Details.

PODDINGTONS

Architectural Design Consultants

Unit 7, The Flaxmill, Flaxmill Lane, Pinchbeck,
Spalding, Lincs. PE11 3XQ.
Tel: 01775 720666 Fax: 01775 720677

Project:
PROPOSED EXTENSION &
ALTERATIONS AT
122 SPALDING ROAD,
PINCHBECK, SPALDING
FOR MR & MRS LEIGH

Drawing:
PROPOSED FLOOR LAYOUTS

Scale. 1:50	Drawing. No. 3262/02
Drawn. <i>rpm</i>	Rev.
Date. <i>JAN 06</i>	