
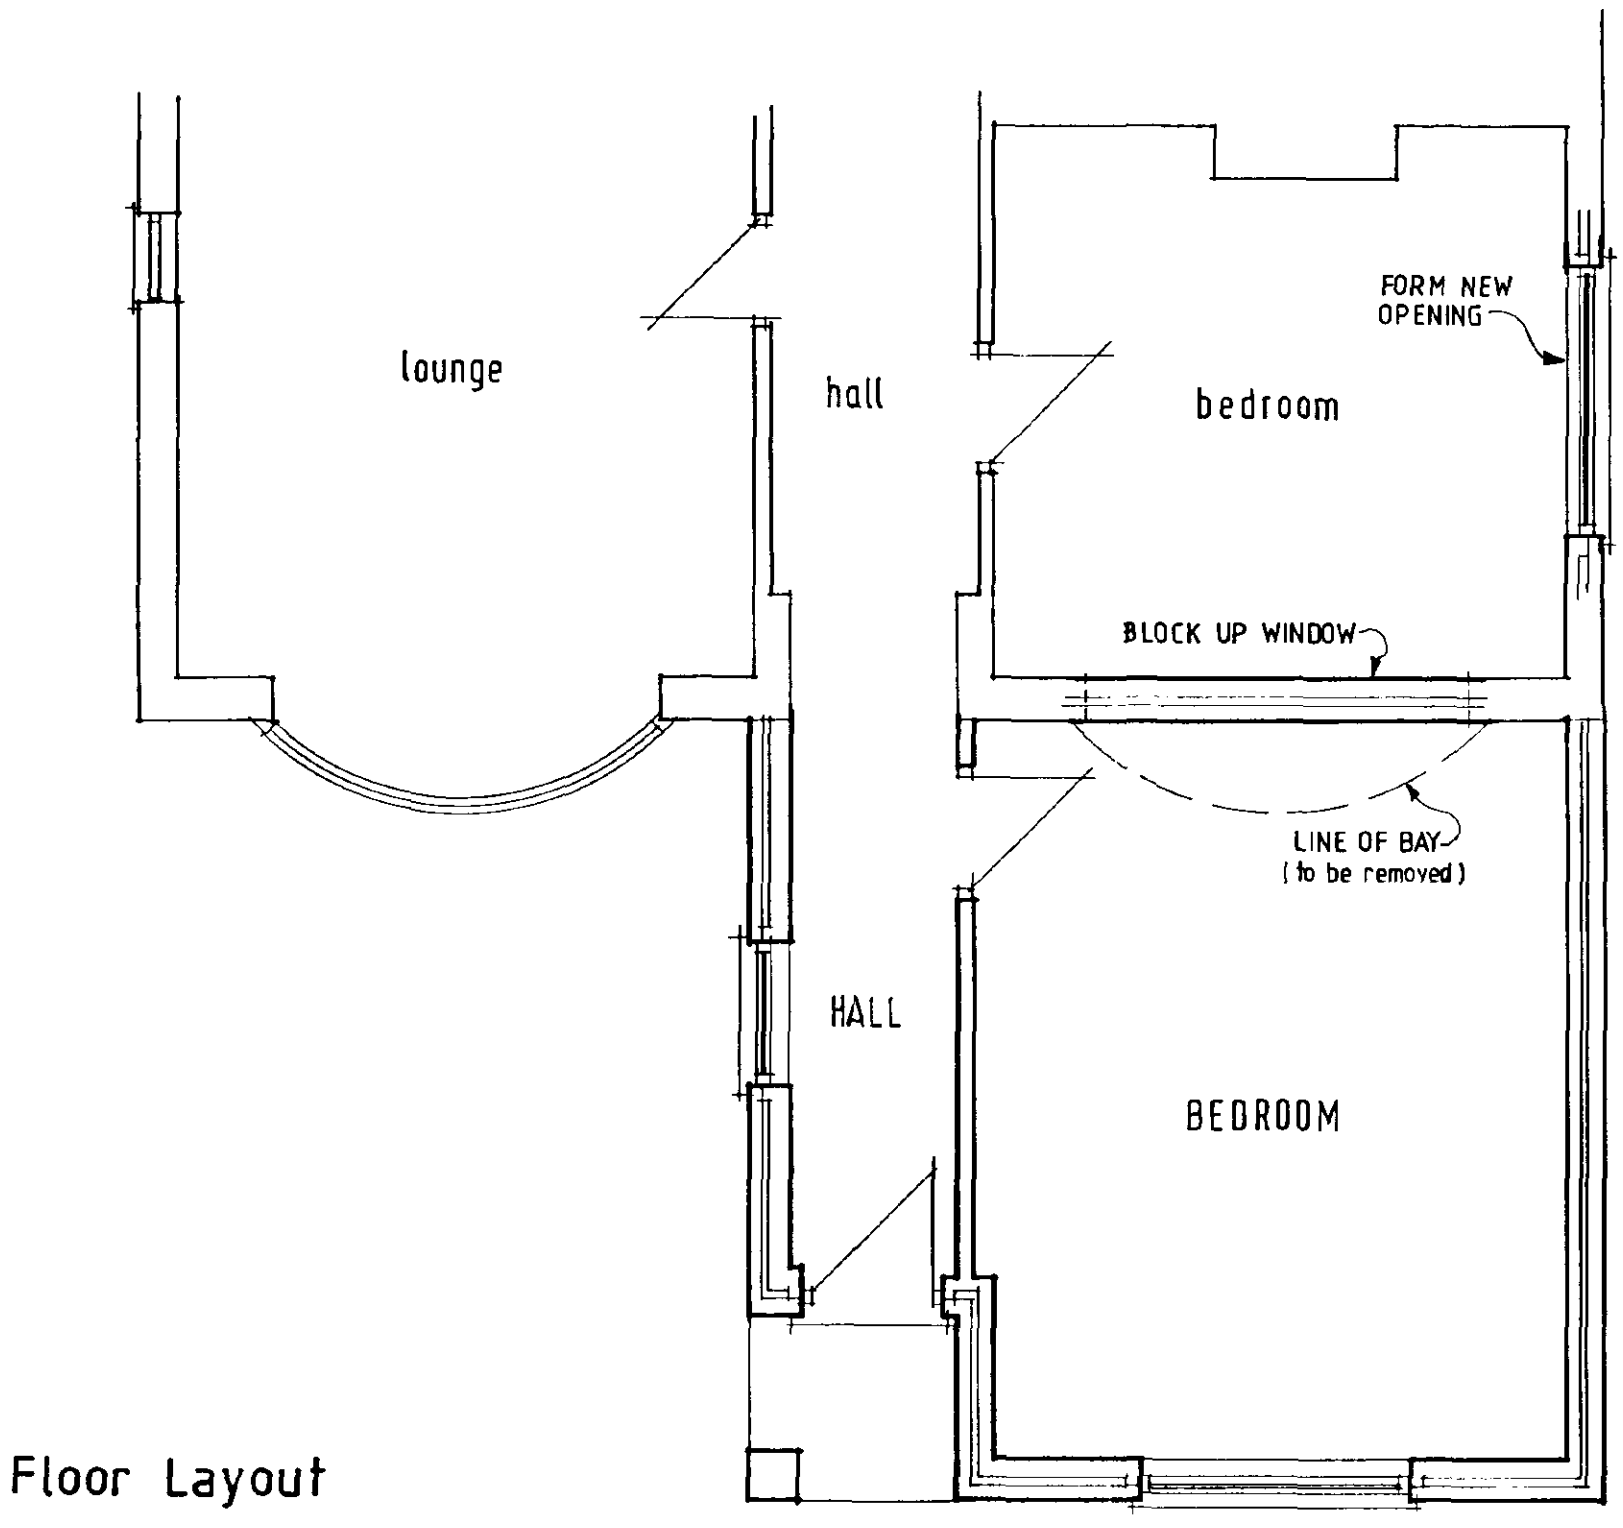
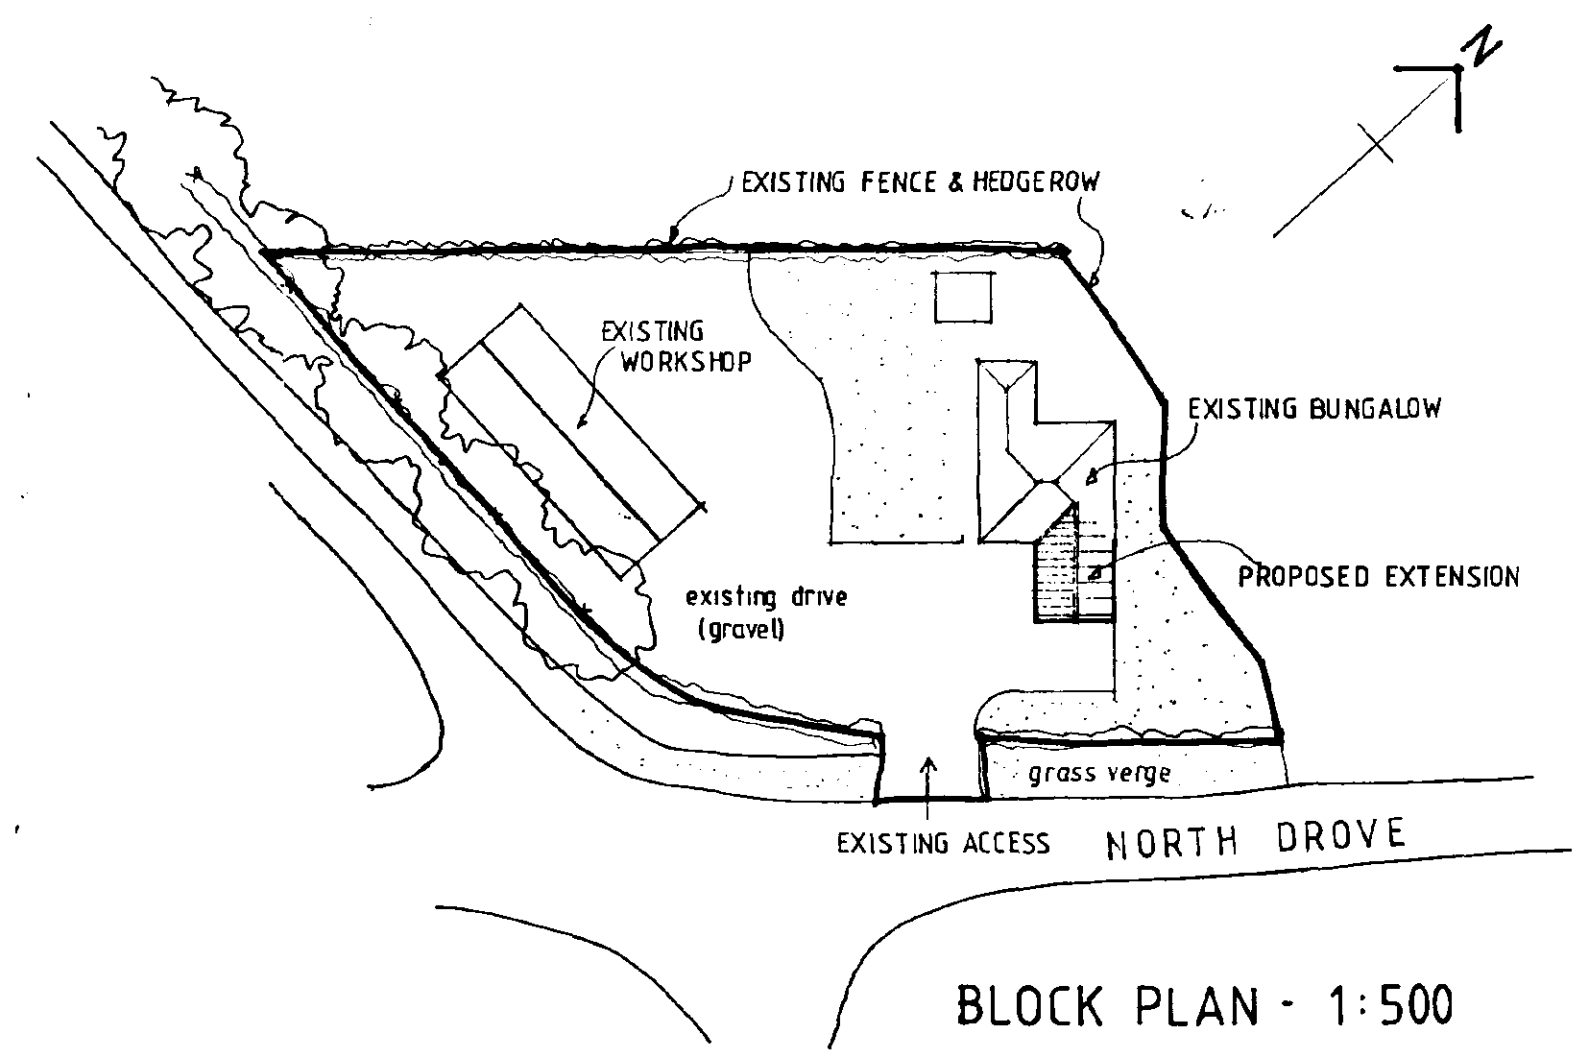
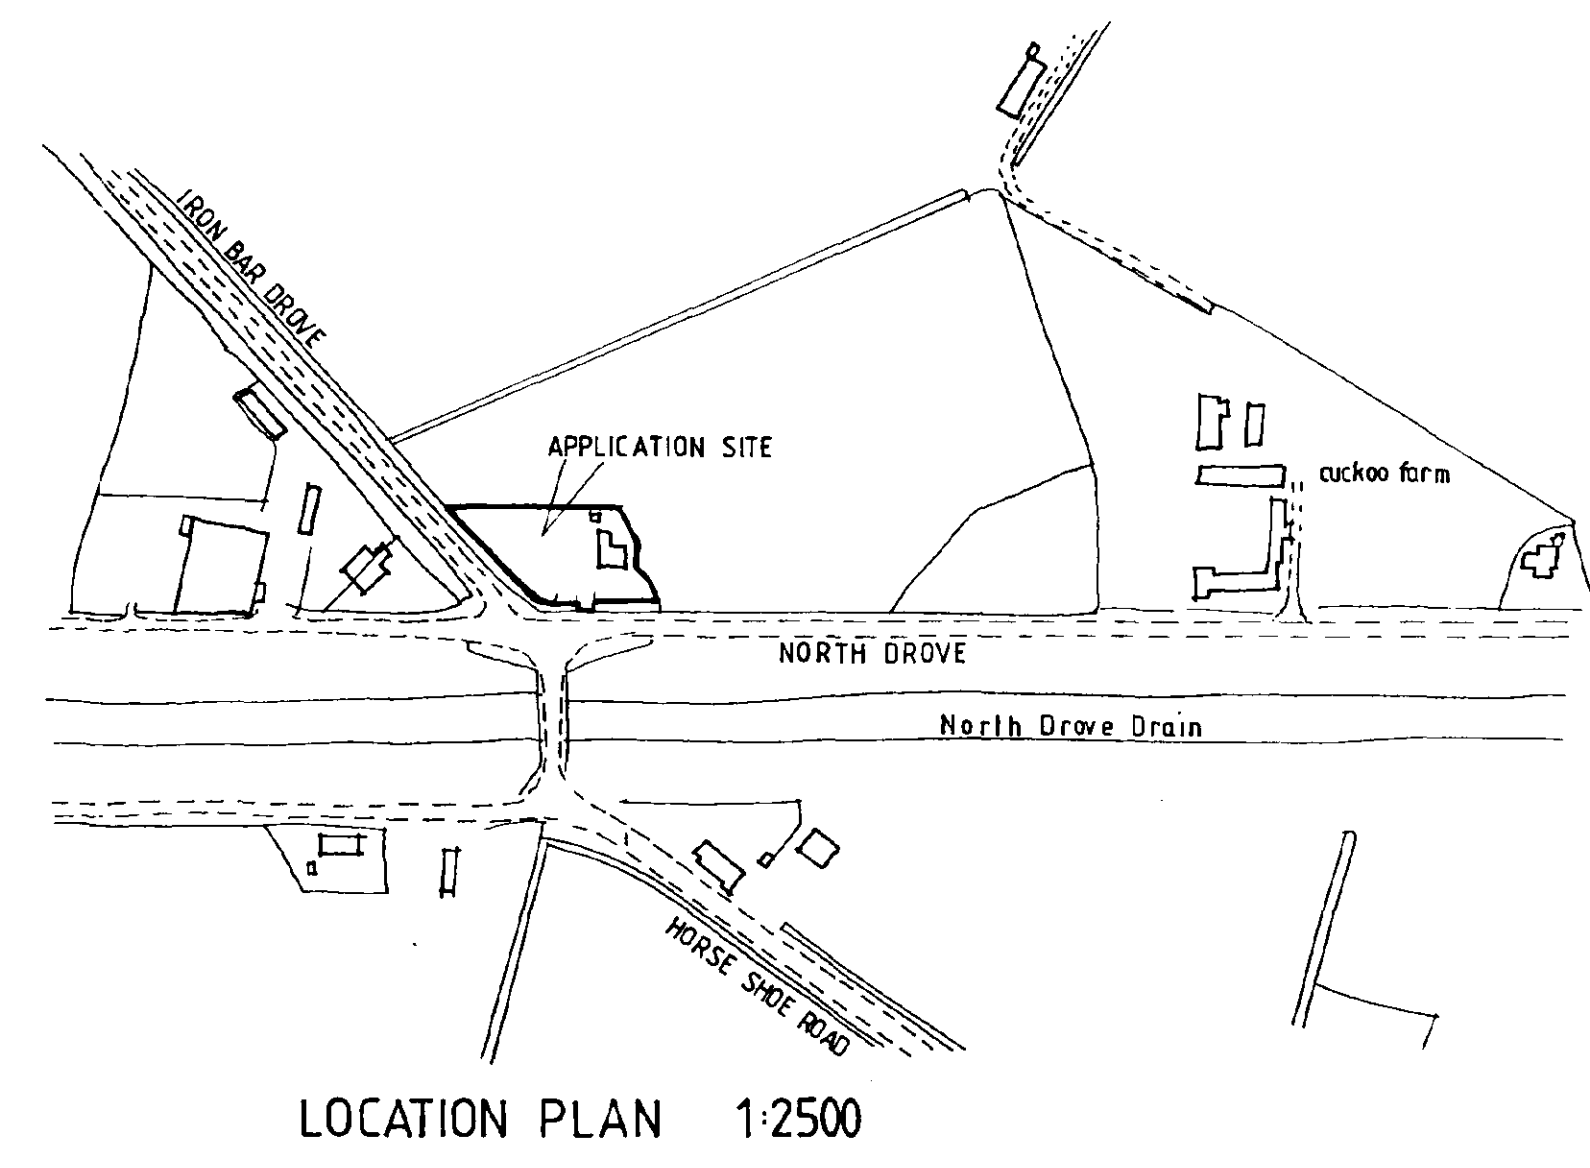


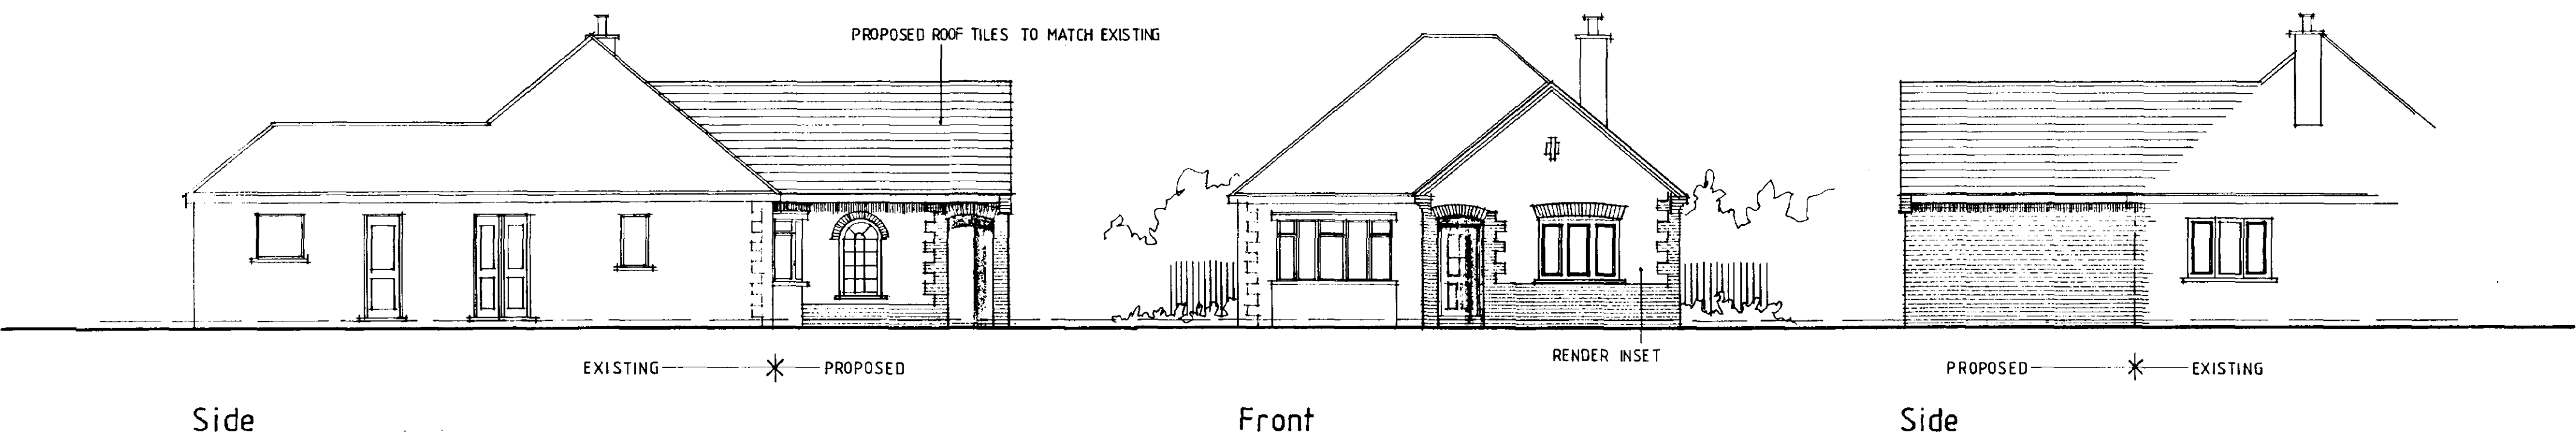

Floor Layout

SOUTH HOLLAND DC
HOUSING & PLANNING
17 FEB 1999
Ref: 0146 99

Mark Dennis
architectural services
90 Station Road - Surfleet - Spalding - Lincs - PE11 4DB
Telephone: 01775 830417 Mobile: 07788 834568

title
 Proposed Extension to Bungalow
 at : North Drove
 Spalding, Lincs.
 for : Mr S Sinclair

Floor Plan, Elevations & Site Plan

rev	des	date
DETERMINED PLAN		
scale	1: 100 , 1:50	drawn MD
date	FEB 1999	drg.no 99003 / 001