248 **2 PENNYTOFT LANE – PINCHBECK**
SOFT LANDSCAPING PROPOSALS

PLANTING SCHEDULE

Ref.	Genus/species		size	container size	no req.
	Trees				
T1	BETULA UTILIS 'JACQUEMONTII' - EHS		14-16cm	85 L	4
	Specimen Shrubs				
SS1	PHILADELPHUS MICROPHYLLUS 'VIRGINAL'		40/60	C5	1
	Shrubs and groundcovers				
S1	CEANOTHUS THYRSIFLORUS 'REPENS'	3/M2	40/60	C3	TBA
S2	HEBE 'MARJORIE'	4/M2	20/30	C3	TBA
S3	POTENTILLA FRUTICOSA 'ABBOTSWOOD'	4/M2	20/20	C2	TBA
	Climber/wallplant				
C1	LONICERA 'HALLIANA'		120 +	C3	1
G	**Grass areas** To be prepared and seeded or turfed as required.				

NOTES

1. plant material: to BS and HTA National Plant Specification
2. this layout has been prepared without detailed 'as-built' services drawings being available.
3. Landscape contractor to verify all services positions prior to any works taking place on site.
4. Topsoil spread by main contractor; minimum depths to be as follows all over cleaned formation:

Grass areas	100mm
Planting areas	500mm
Treepits	1000 dia. x 750mm deep

5. all planting areas to be mulched with 50mm pine bark mulch to specification following planting.
6. LAYOUT BASED ON FOLLOWING DRAWINGS:
   ROBERT LOWE ARCHITECT drawing no 08050 rev 03 E

KEY

PROPOSED NEW PLANTING

EXISTING TREES/PLANTING TO BE REMOVED

EXISTING TREES/PLANTING TO BE RETAINED

Revisions

chartered landscape architects

Landplan Associates
Barnwell All Saints nr Oundle
Peterborough PE8 5PW
tel/fax + 44 (0)1832 272969
www.landplan -associates.co.uk
design@landplan-associates.co.uk


project no	248	project	2 PENNYTOFT LANE PINCHBECK – LINCS
drawing	01	client	DALE-ESK DEVELOPMEN
revision			
scale	nts	title	SOFT LANDSCAPING PRC
date	7.2008	status	approval /planning/Tender/c A PL T

©Landplan Associates Do not scale All dimensions to be checked on site Any discrepancies to be reported to LA for

DETERMINED PLAN

SHDC Planning & Development - 2 MAR 2009 Ref: 0148/09

SHDC
Planning & Development
- 2 MAR 2009
Ref: 0148/09

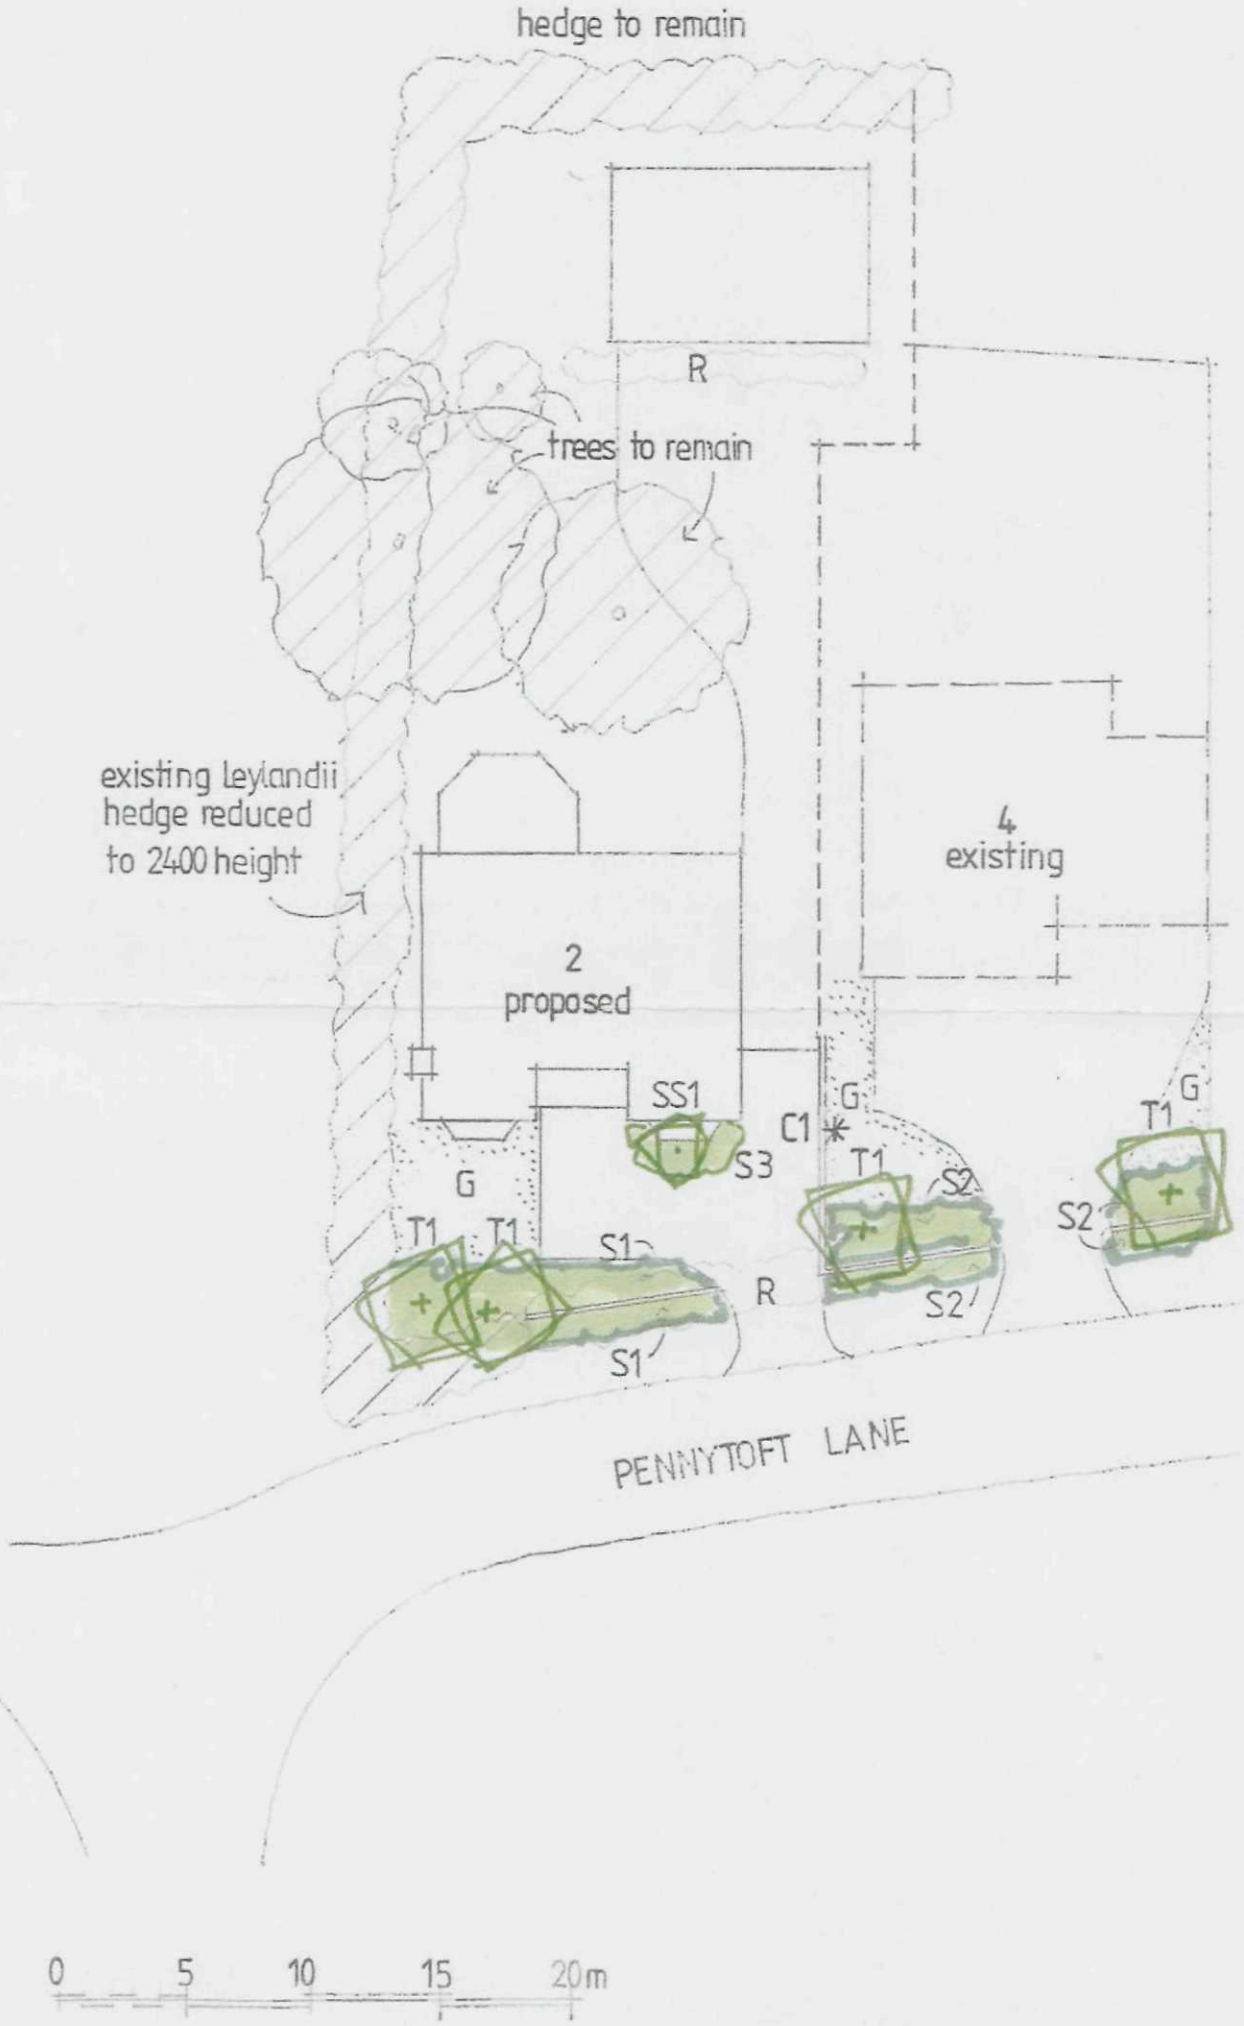

DETERMINED
PLAN