
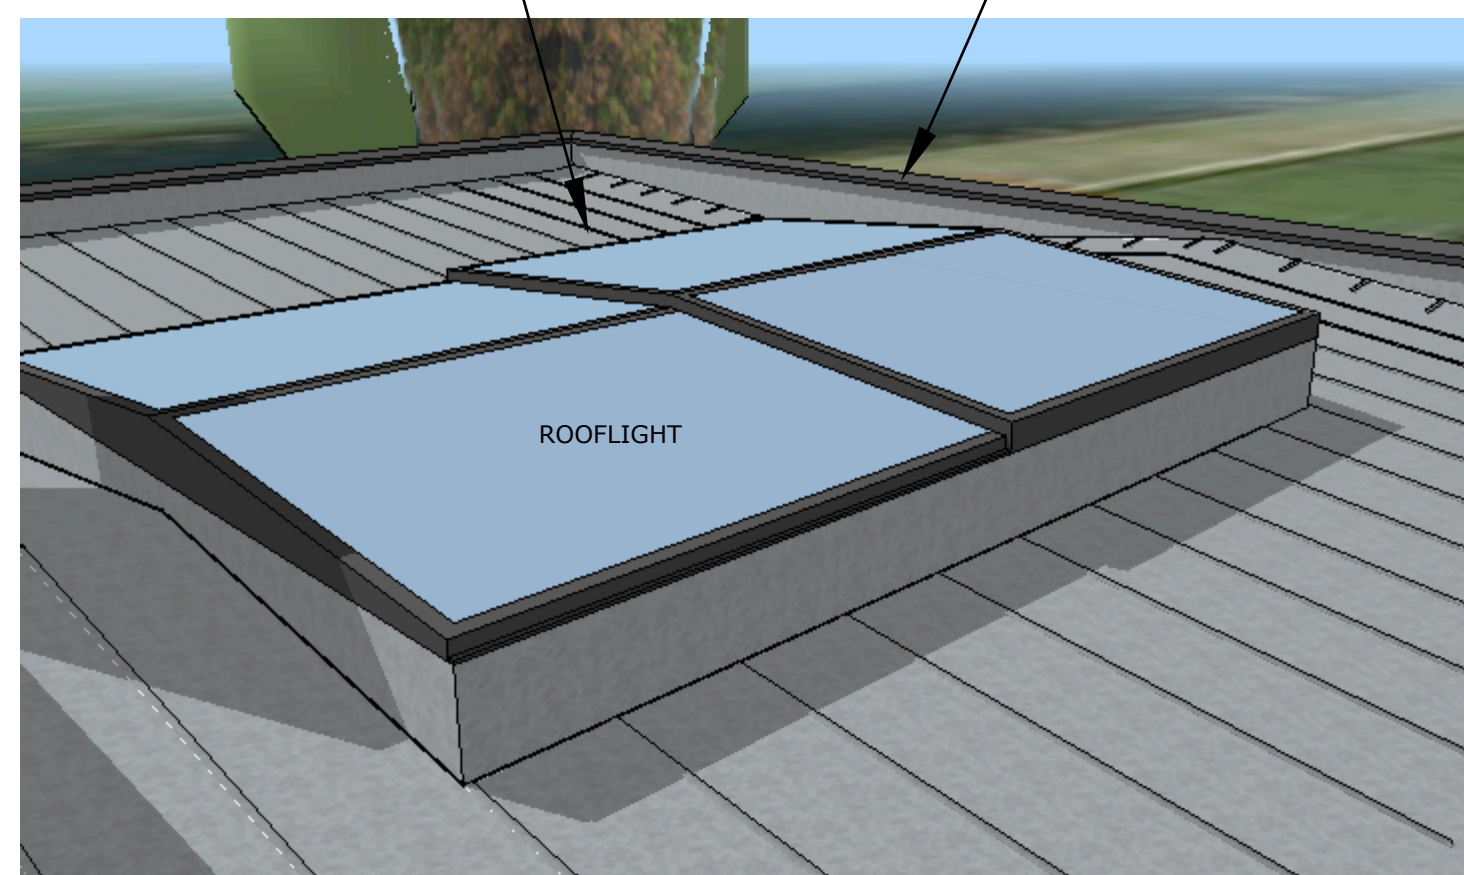


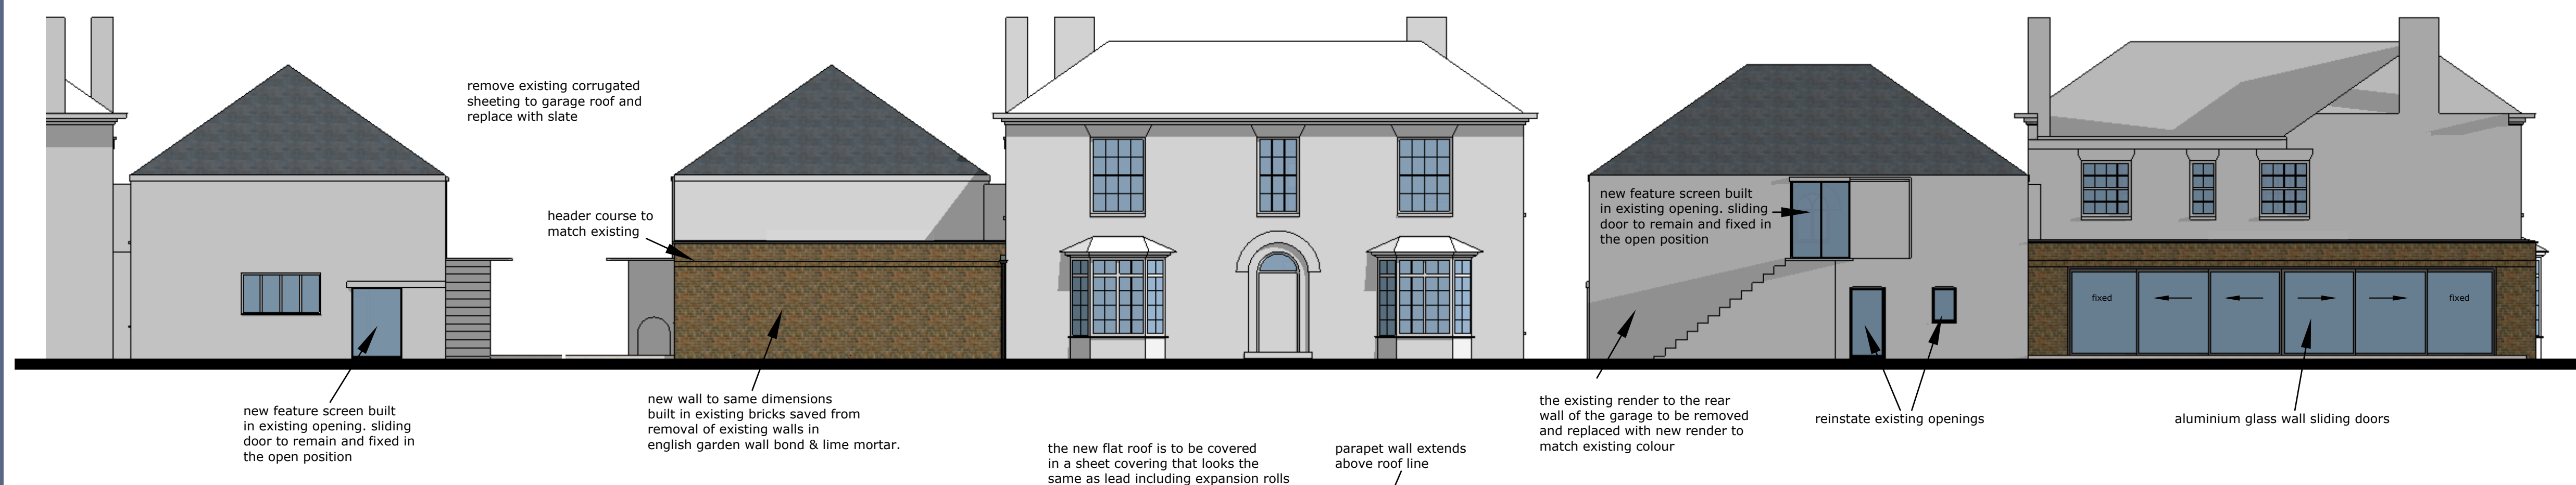

PROPOSED EXTENSION AND ALTERATIONS TO THE YEWS SPALDING ROAD PINCHBECK for MR A KENNEALLY

[illegible]

3D VIEWS & ELEVATIONS

1/100

23/12/15

J044-BR 3

Julian Warrick

Architectural Design Consultant

SEE your design. Imagine no longer how it looks. SEE how it looks

Email: julian@iwarrick-design-cons.com

Tel: 01775 820123

Mob: 07849 652067

JulianWarrick.co.uk

Google +

8 Beech Grove

Donington

Spalding
Lines

PE11 4XQ