



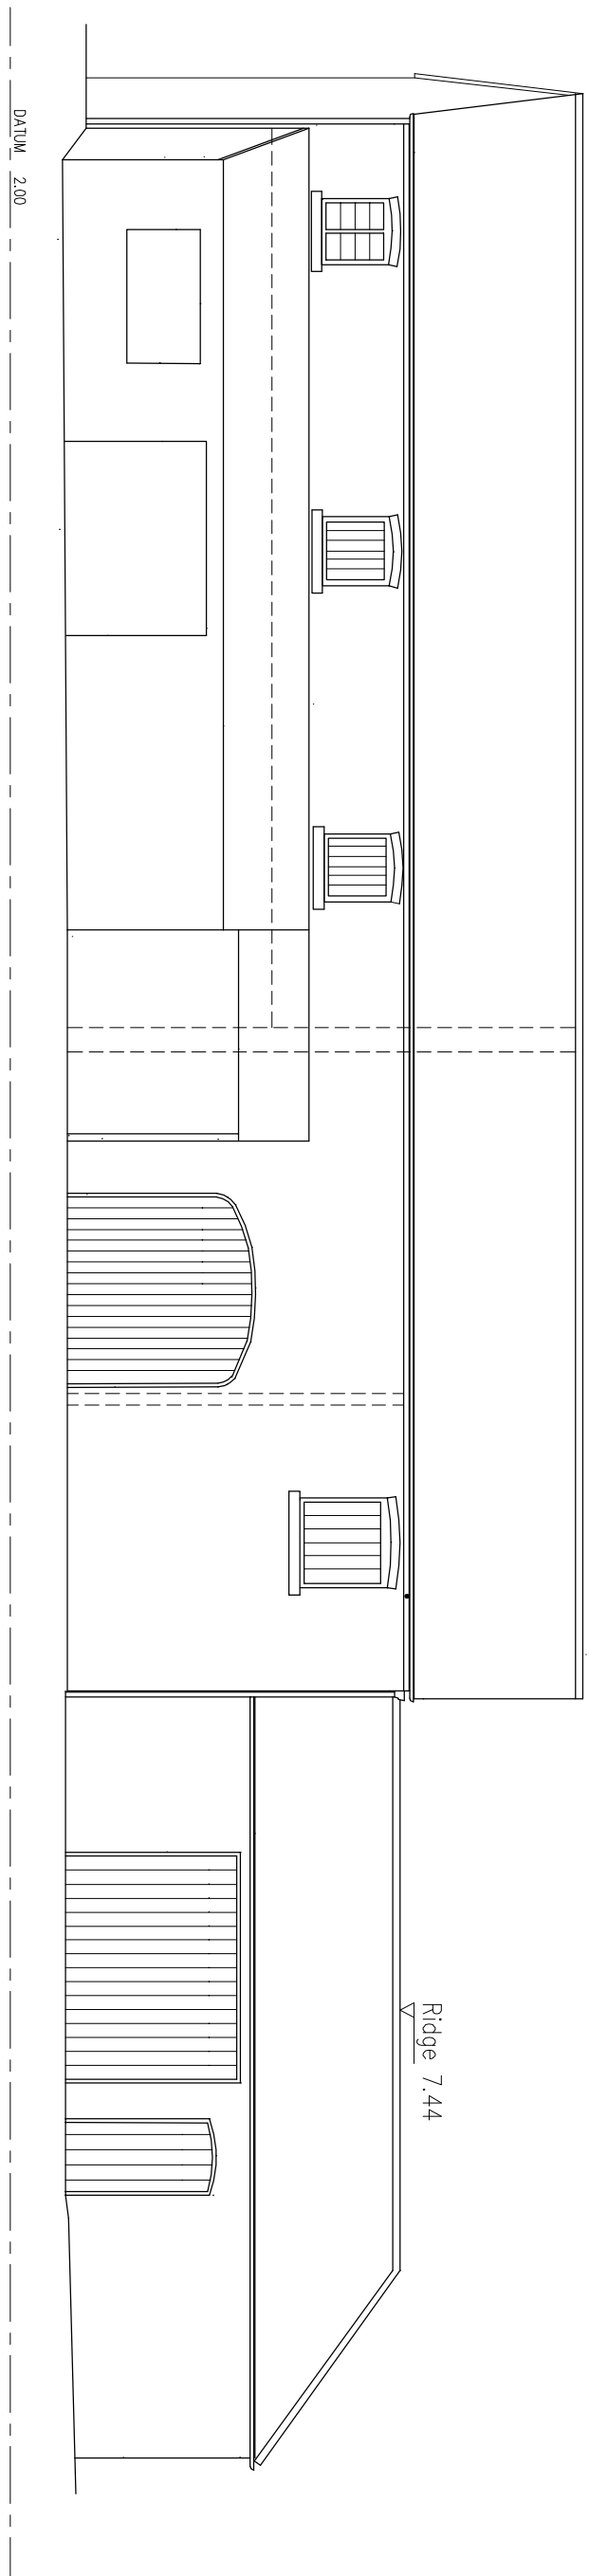


ELEVATION 1

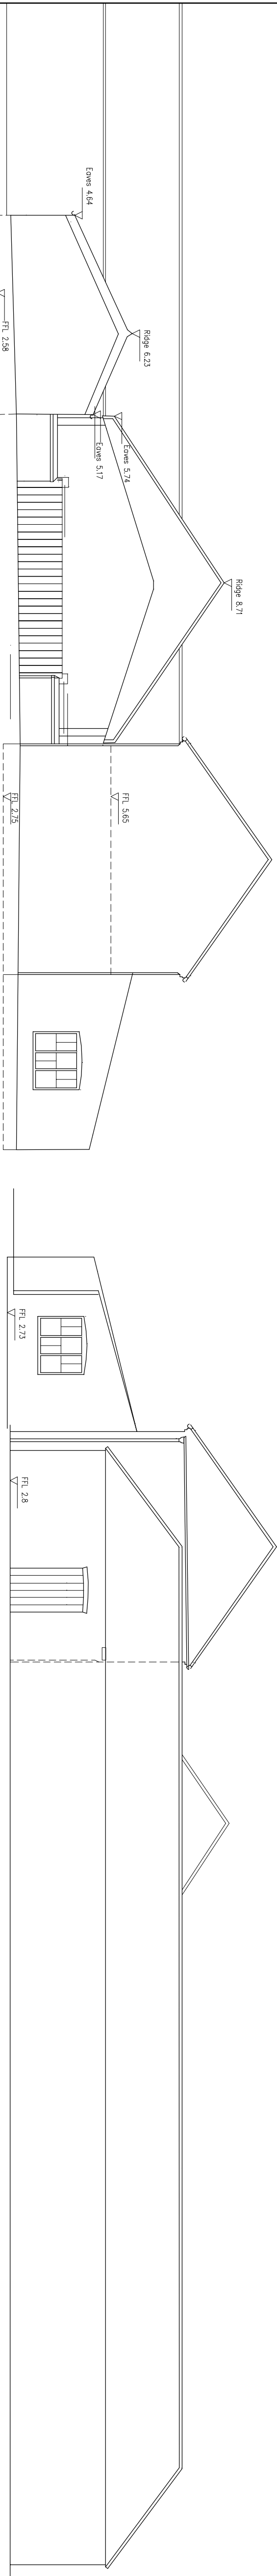


ELEVATION 2


ELEVATION 5

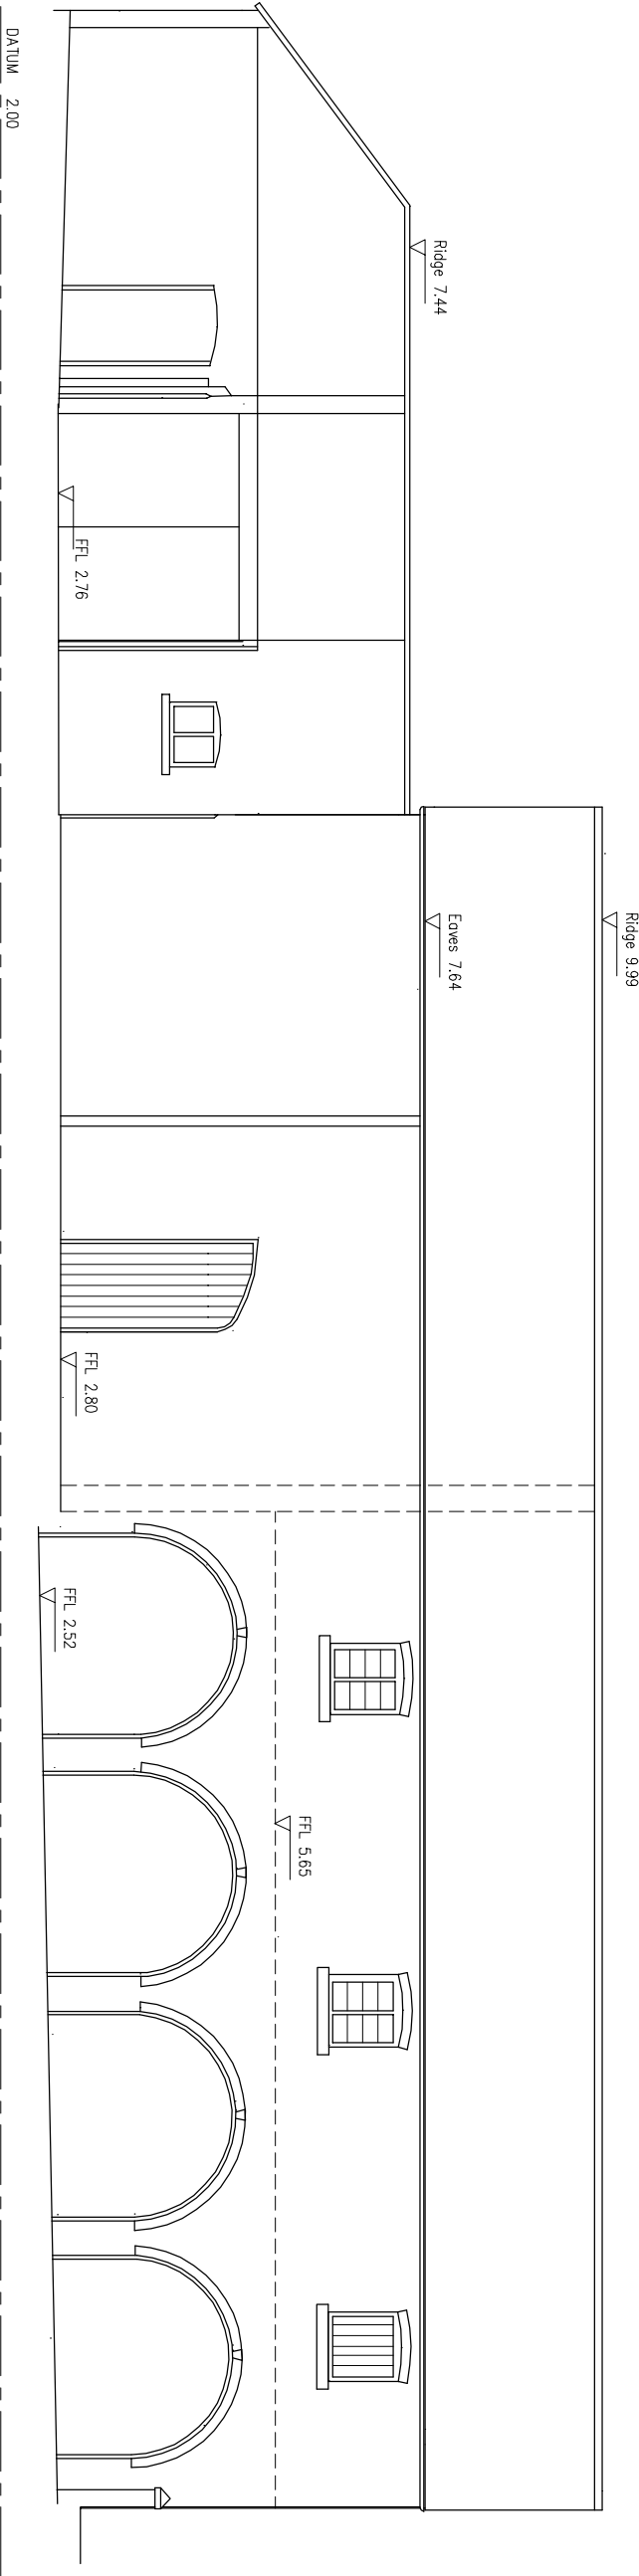

ELEVATION 3

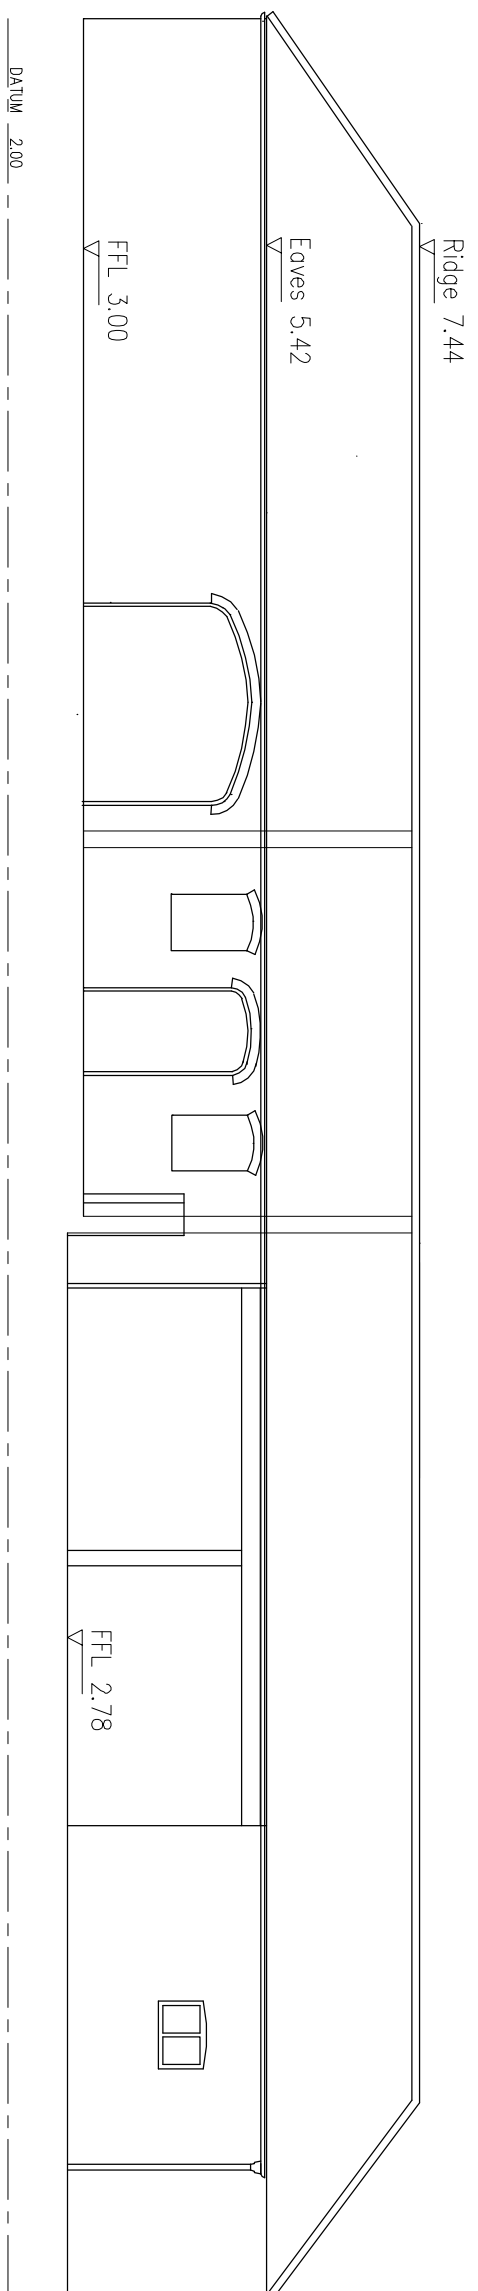

ELEVATION 4

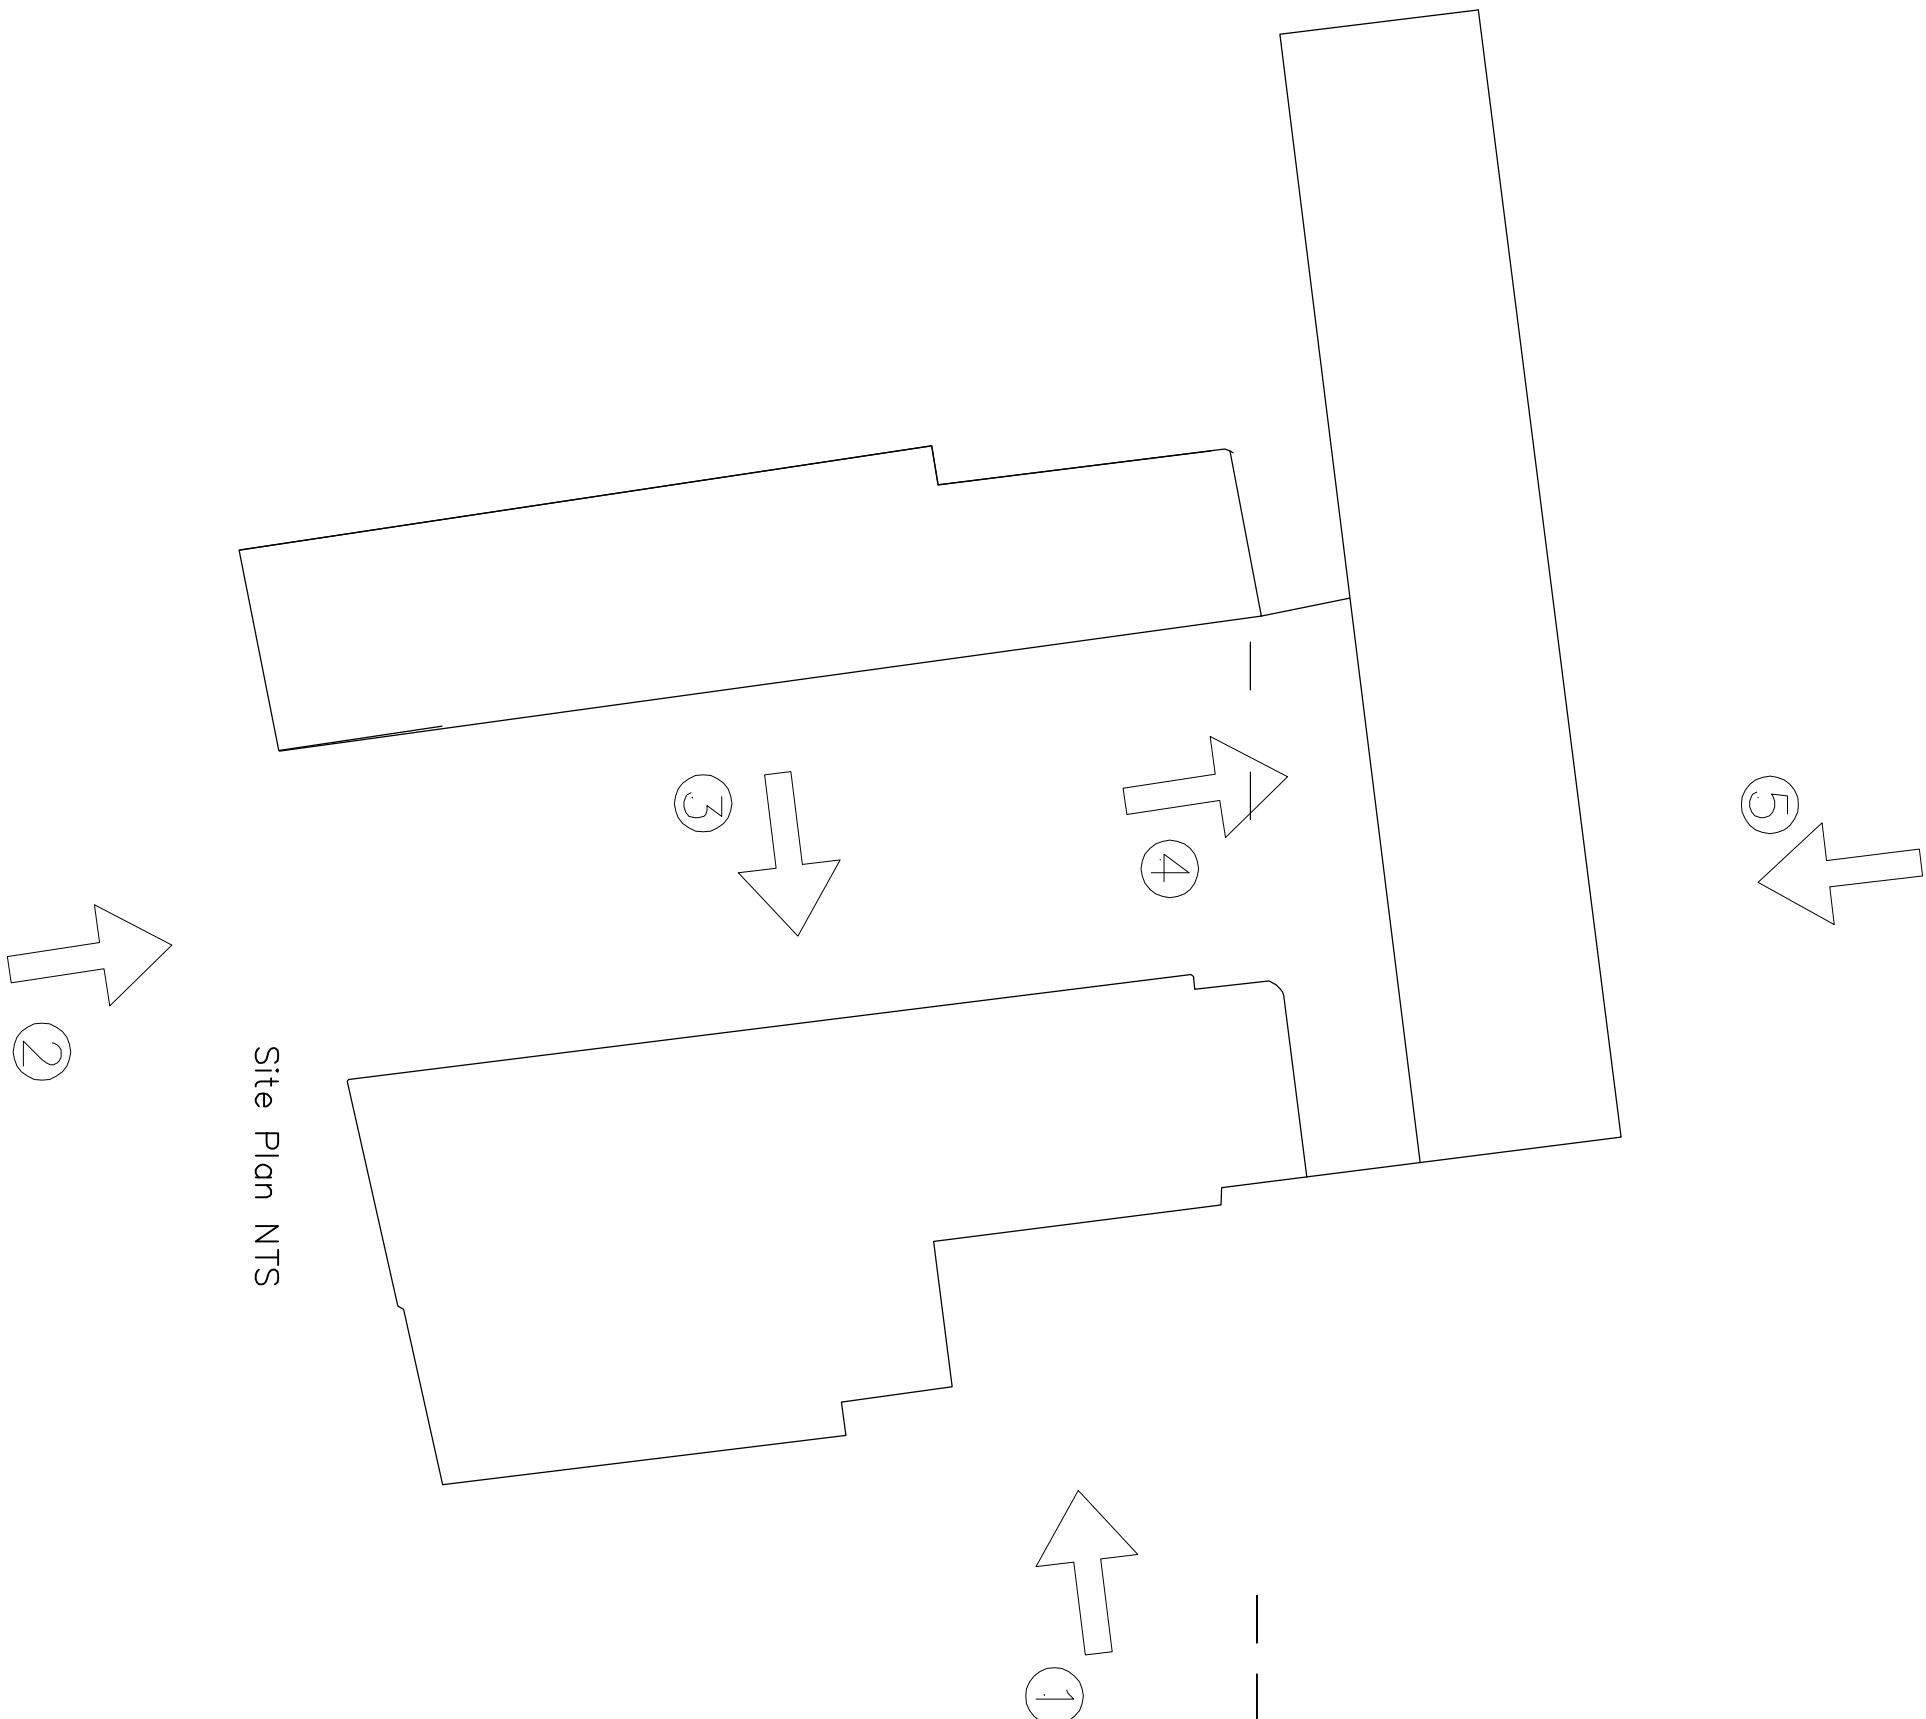

Rev.	Details	Date
-	-	-

© This drawing is copyright

Contractors must check all dimensions on Site. Only figured dimensions are to be worked from. Any foundation depths indicated are indicative only and must be in accordance with the consulting engineers design and/or agreed on site.

Drawings to be read with Engineers calculations / report where applicable.

Note: If drawing details existing structures, we have not inspected work and we are therefore unable to report that any such part of the property is free from defect.

Project		
Proposed Barn Conversion at Dovehime Farm, Bourne Rd., West Pinsted		
DWG. EXISTING ELEVATIONS		
Scale	1:100 @ A1	Date Jan 17
Dwg No.	16-2340-P-03	Rev.

architects • designers • planning consultants
Old School House • 36 Boston Road • Stedford
Lincolnshire • NG34 7EZ • Tel: 01529 414141
Fax: 01529 419757

