
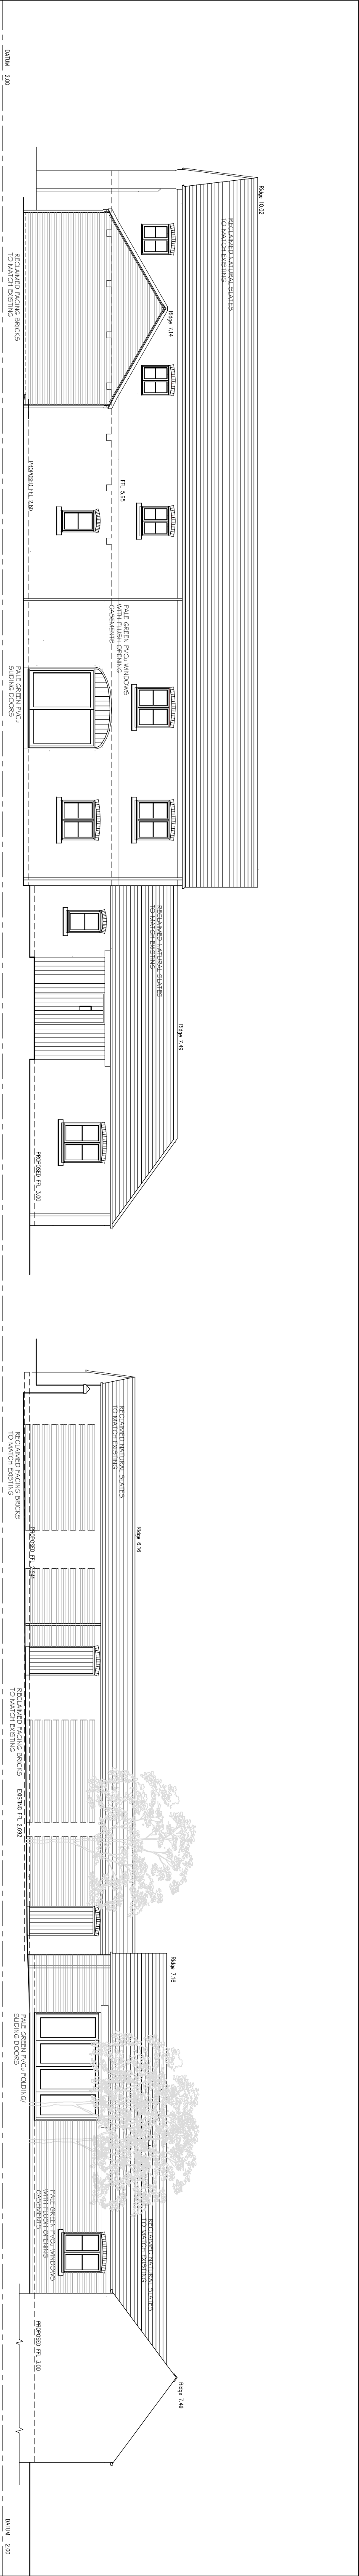
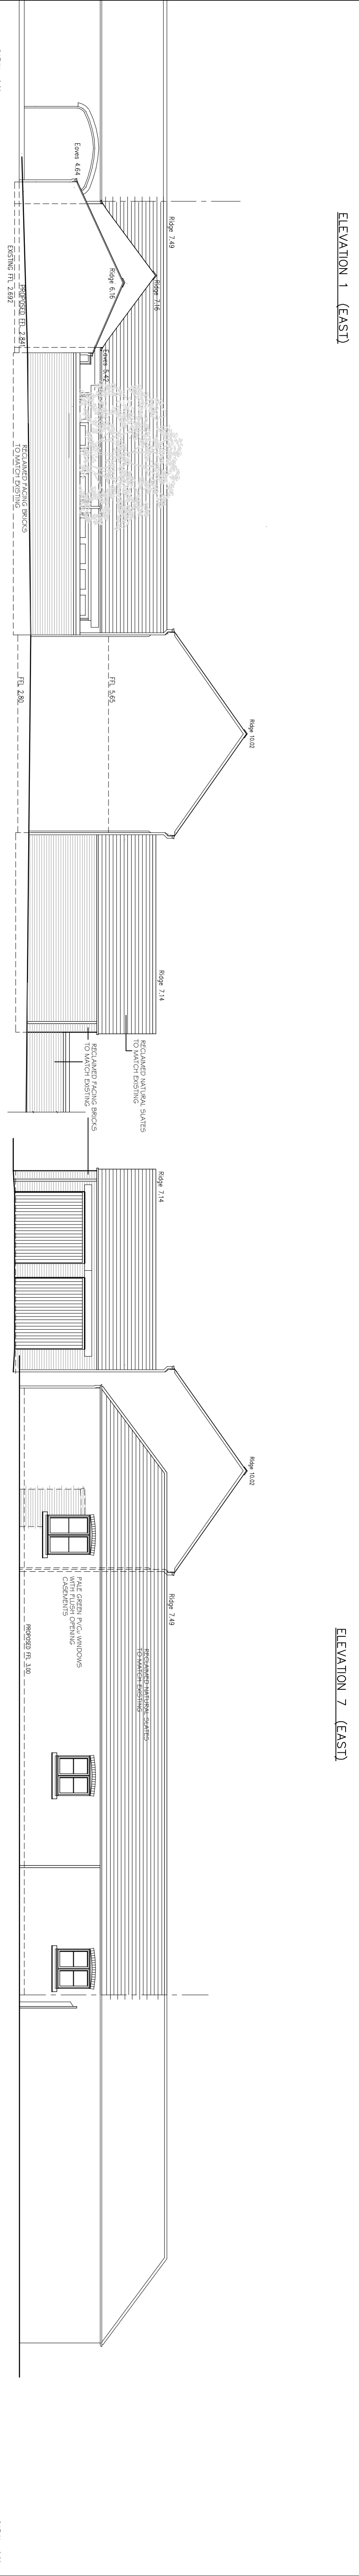
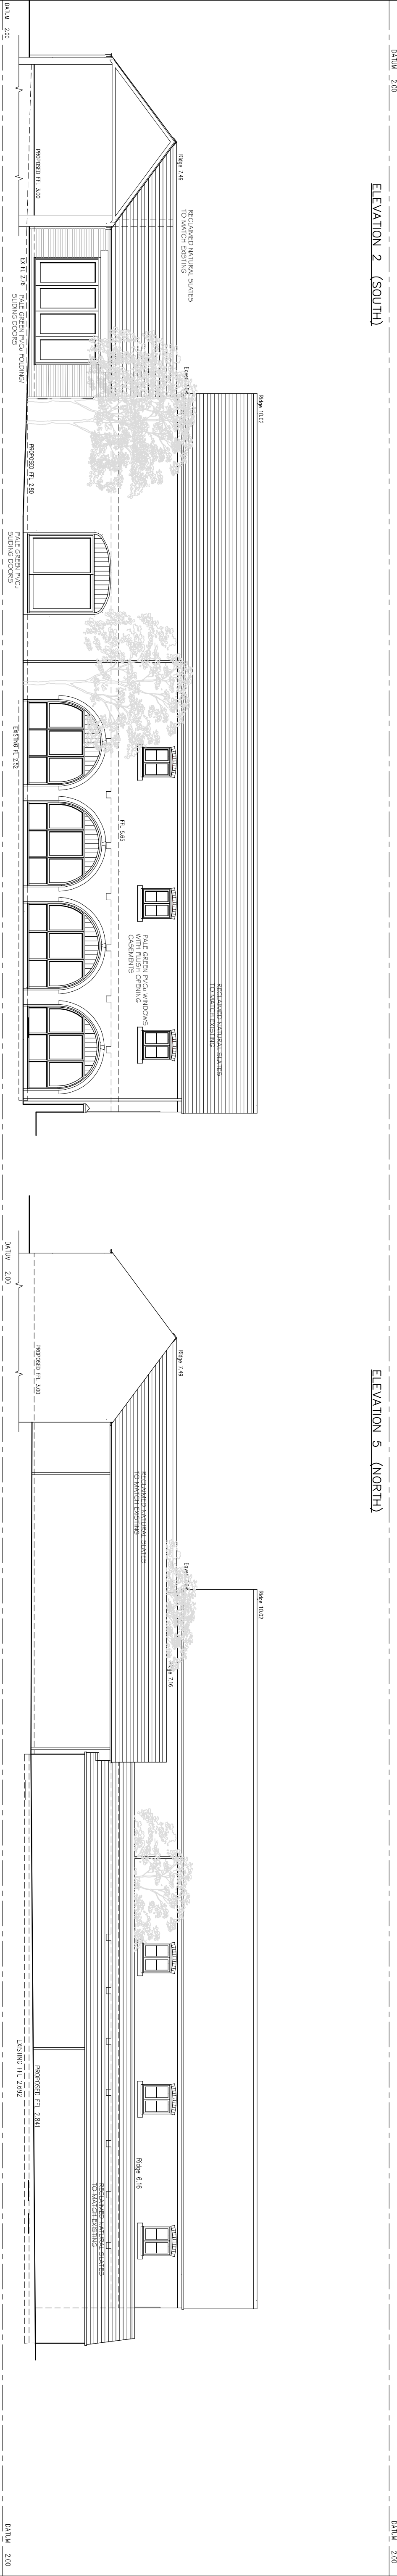
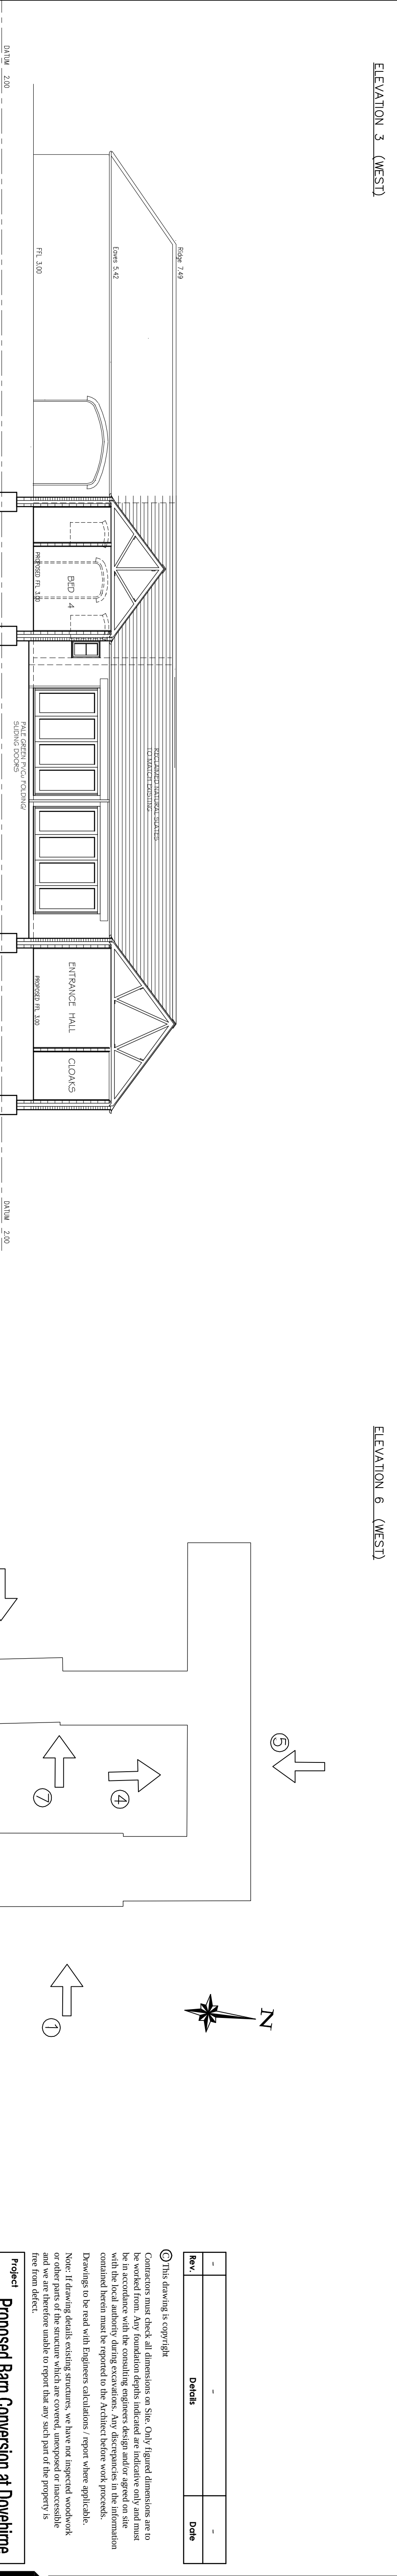
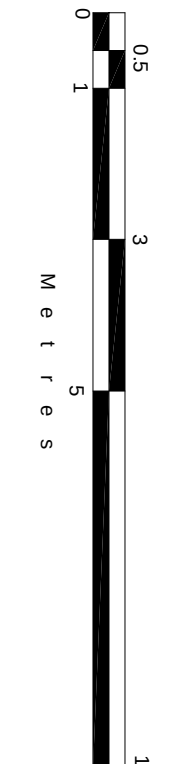
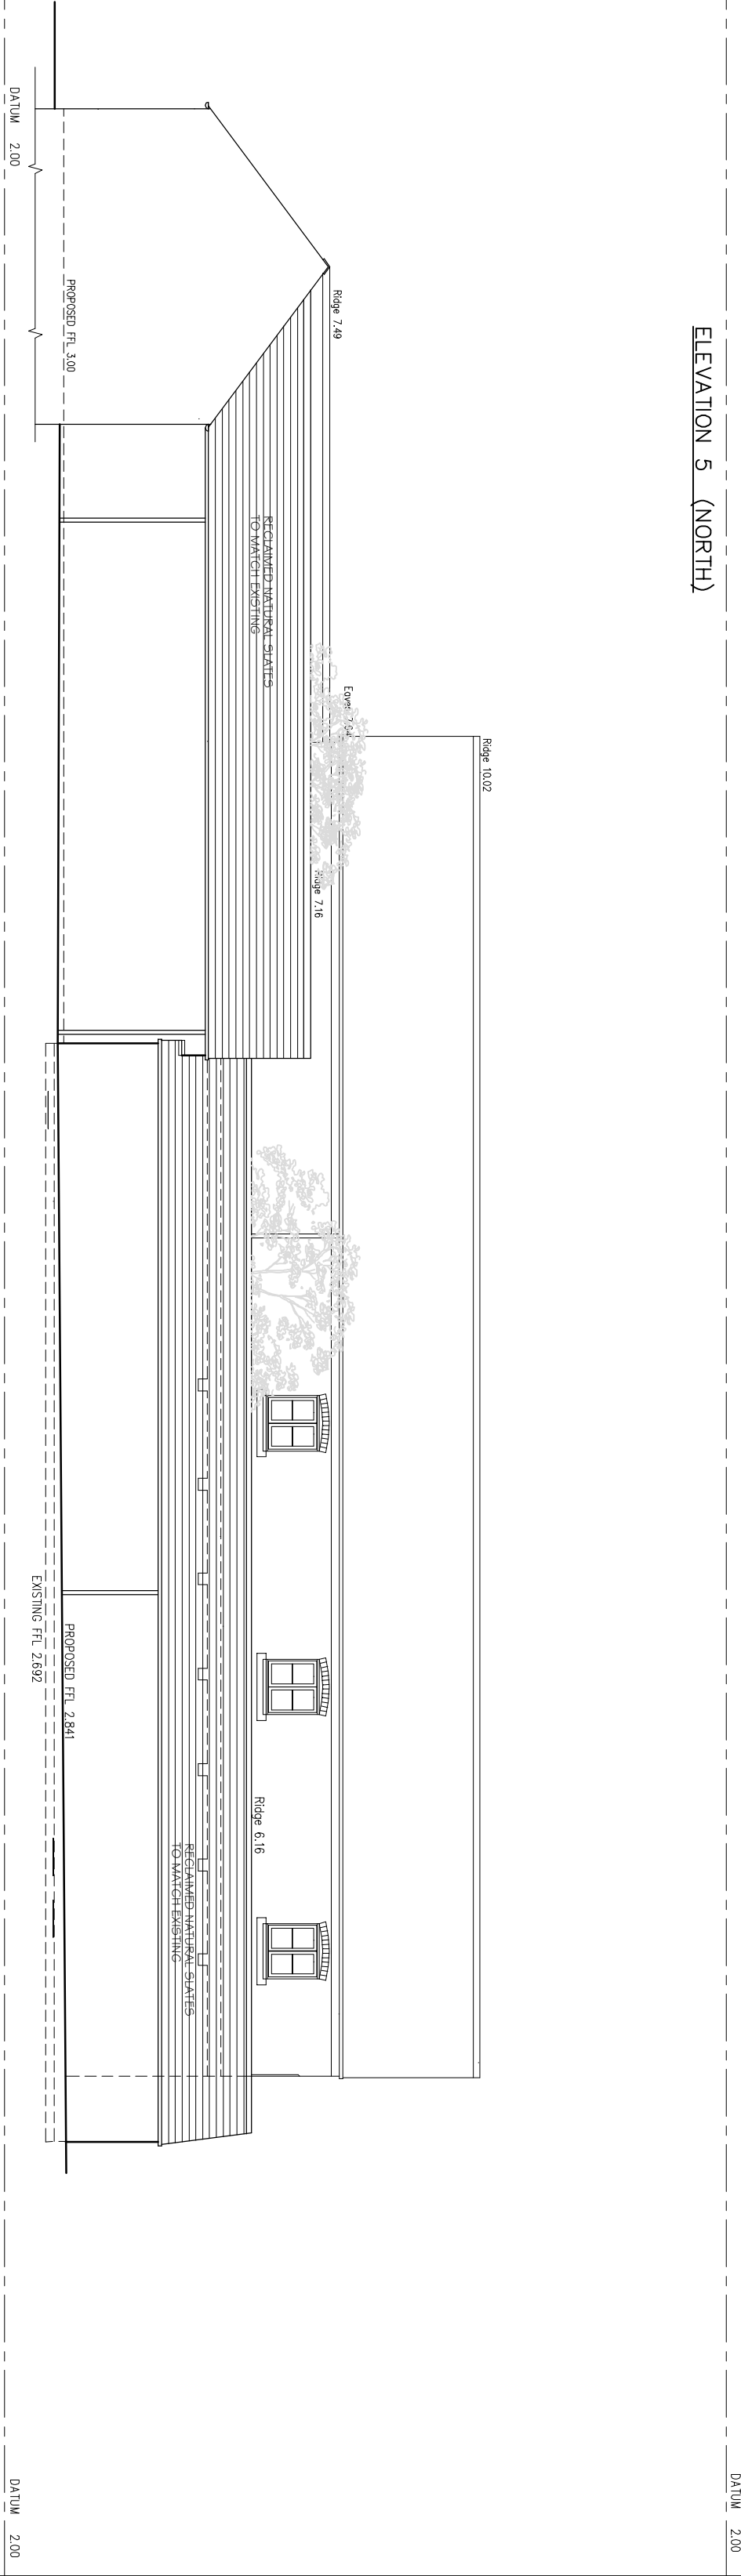


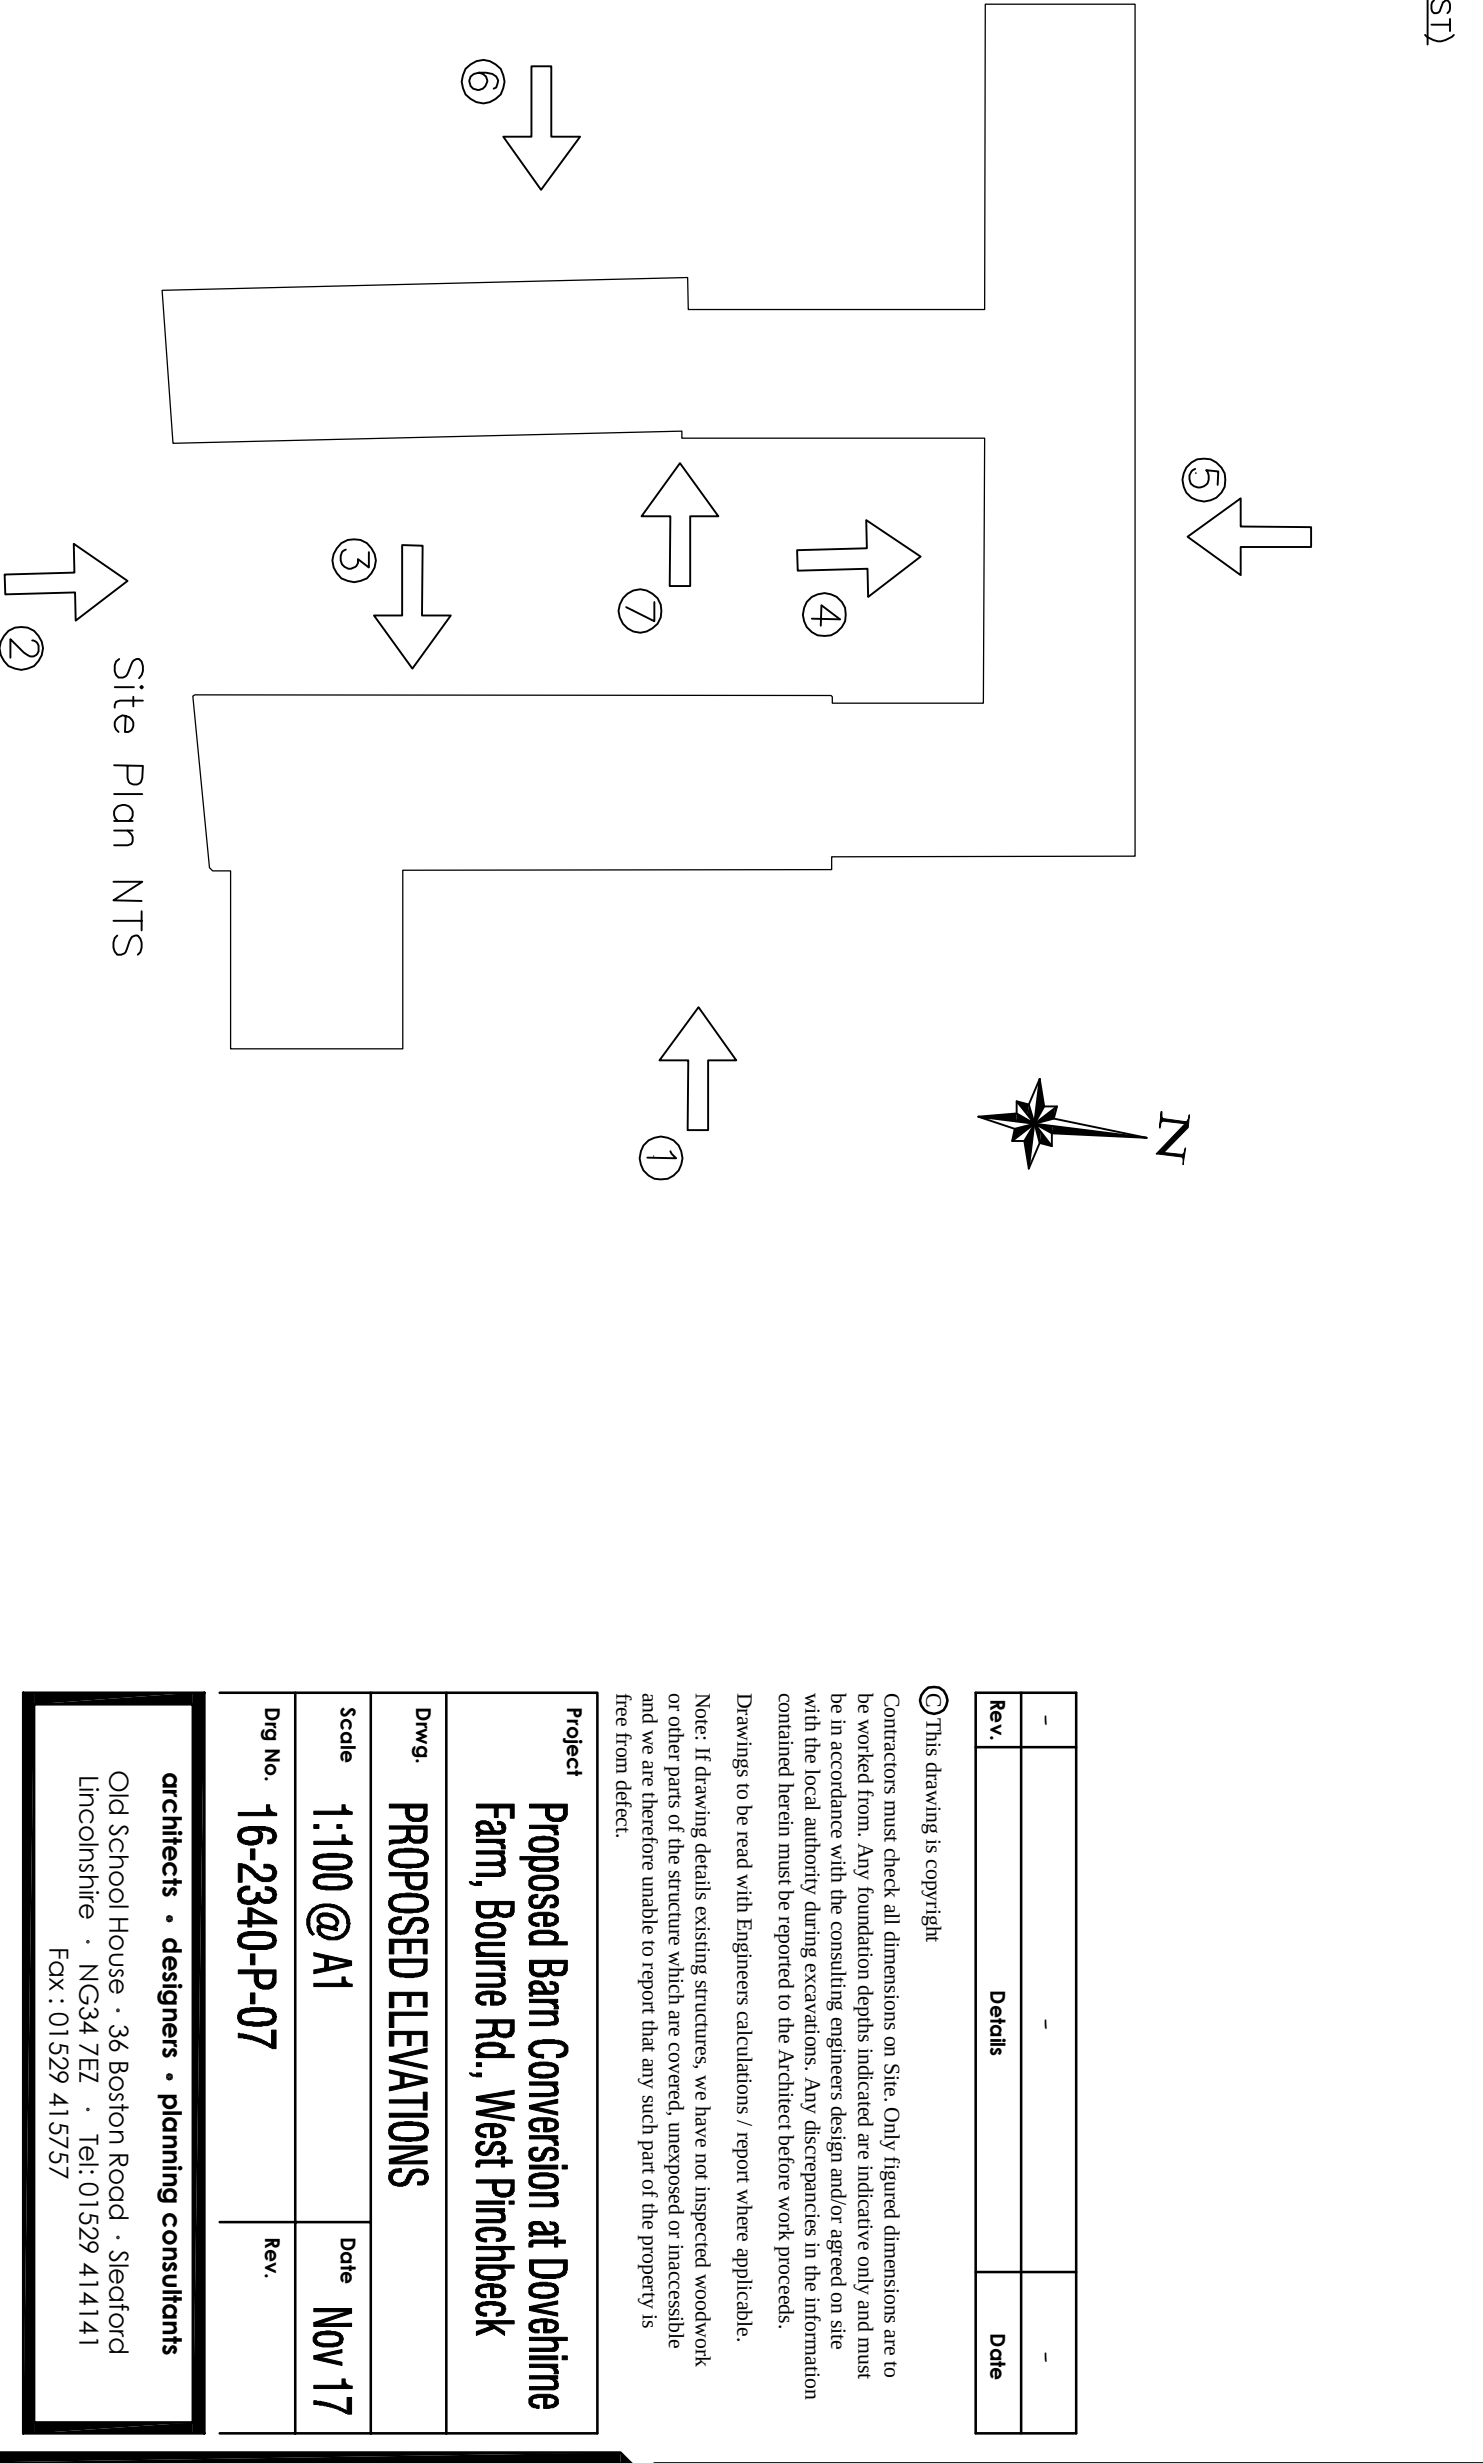

| Rev. | Details | Date |
|------|---------|------|
| -    | -       | -    |

© This drawing is copyright  
Contractors must check all dimensions on Site. Only figured dimensions are to be worked from. Any foundation depths indicated are indicative only and must be in accordance with the consulting engineers design and/or agreed on site.  
Drawings to be read with Engineers calculations / report where applicable.  
Note: If drawing details existing structures, we have not inspected workwork and we are therefore unable to report that any such part of the property is free from defect.

| Dwg.    | PROPOSED ELEVATIONS | Date   |
|---------|---------------------|--------|
| Scale   | 1:100 @ A1          | Nov 17 |
| Dwg No. | 16-2340-P-07        | Rev.   |

**architects • designers • planning consultants**  
Old School House • 36 Boston Road • Stedford  
Lincolnshire • NG34 7EZ • Tel: 01529 414141  
Fax: 01529 415957