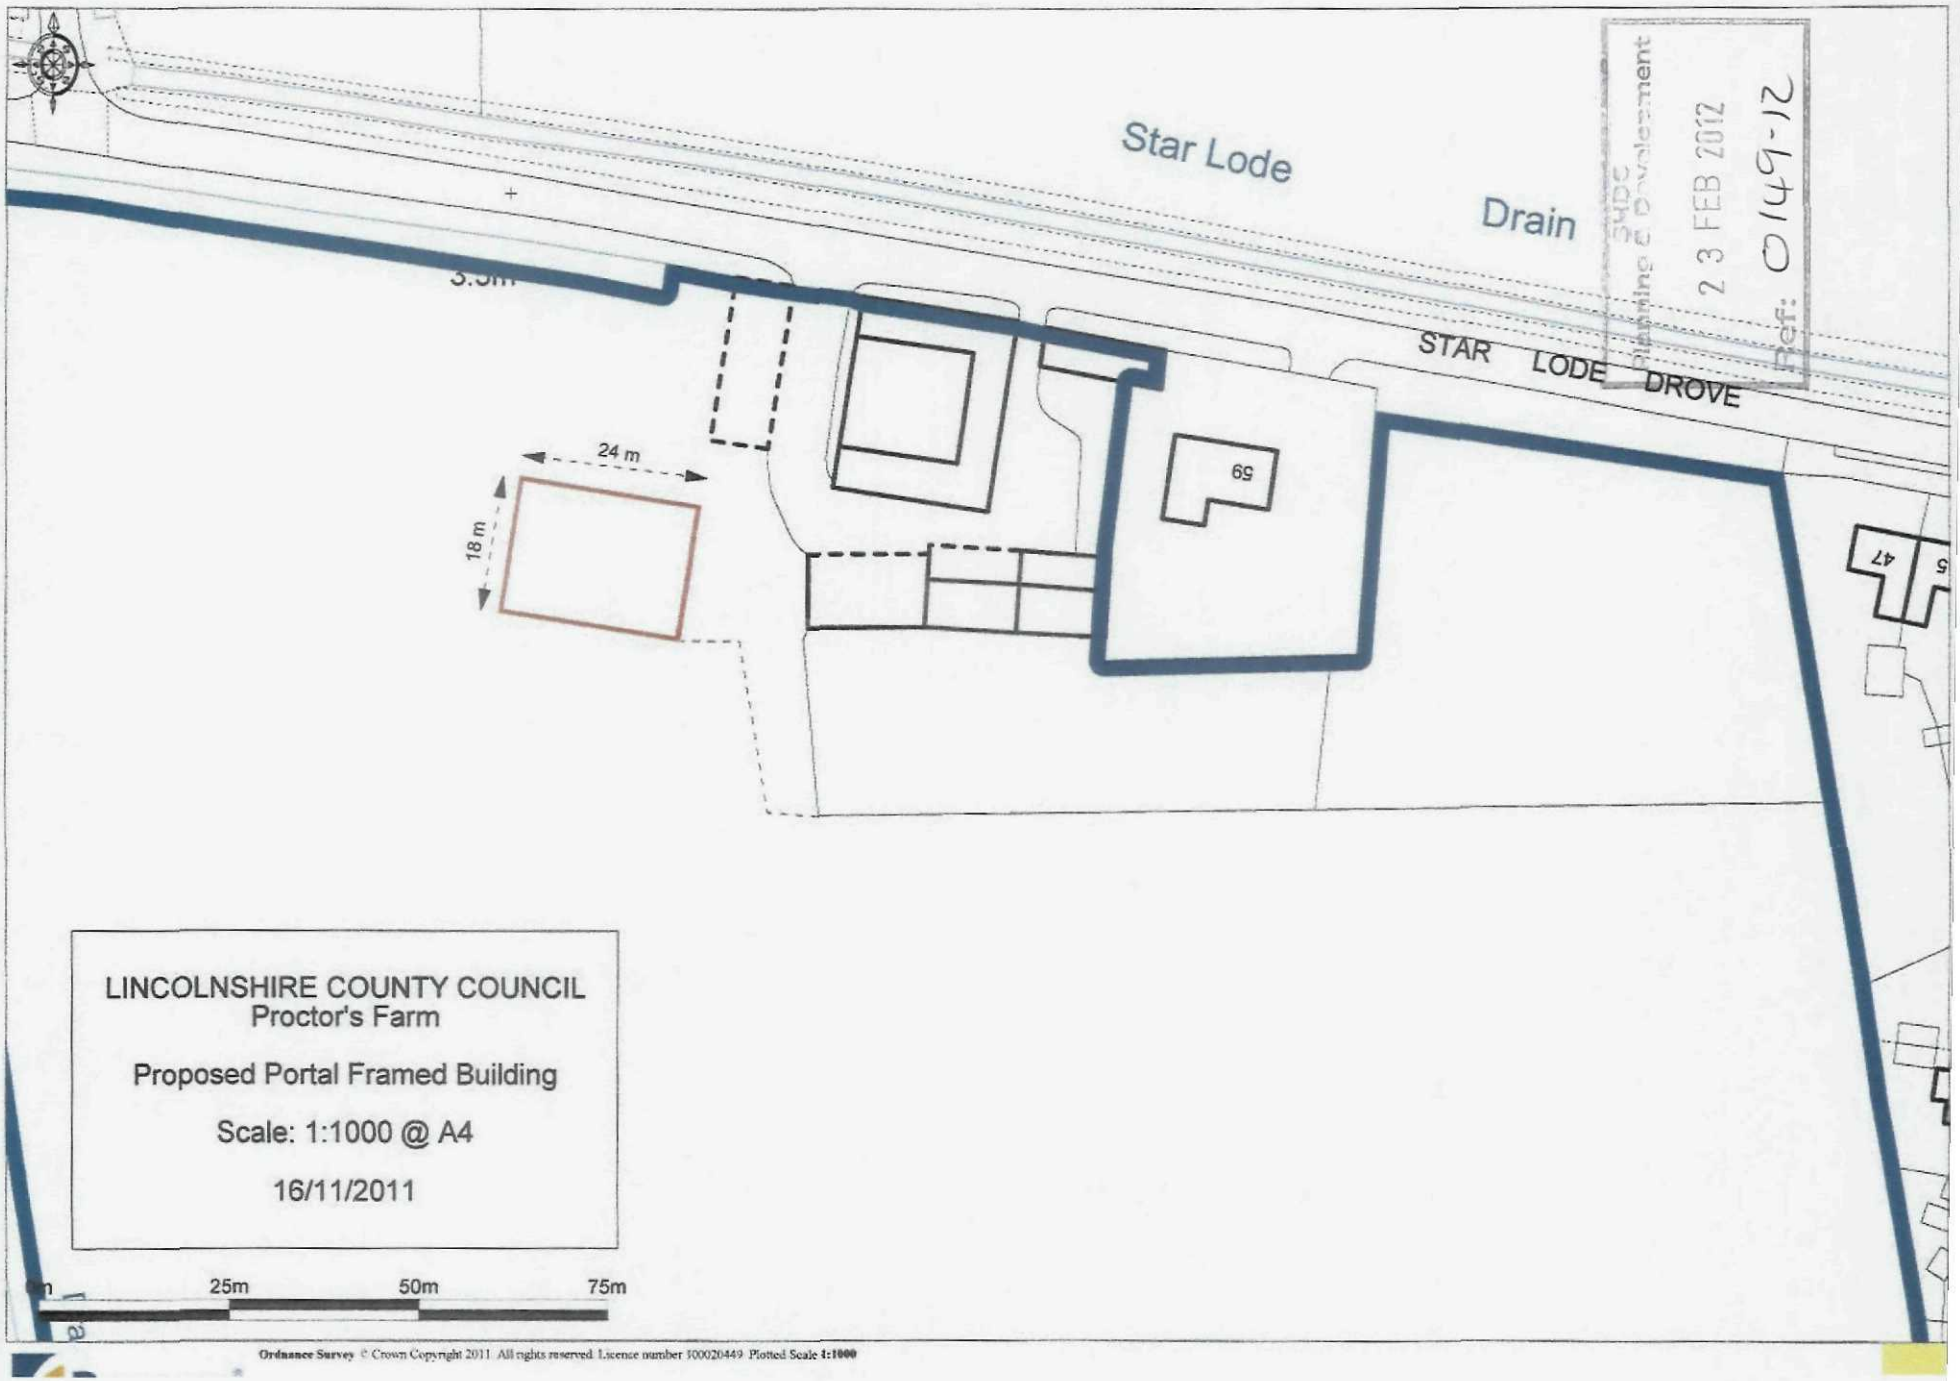

Star Lode
Drain
STAR LODE DROVE
24 m
18 m
69
47
5
LINCOLNSHIRE COUNTY COUNCIL
Proctor's Farm
Proposed Portal Framed Building
Scale: 1:1000 @ A4
16/11/2011
25m
50m
75m
Ordnance Survey © Crown Copyright 2011 All rights reserved. Licence number 100020449 Plotted Scale 1:1000
SHDC
Planning & Development
23 FEB 2012
Ref: 0149-12