




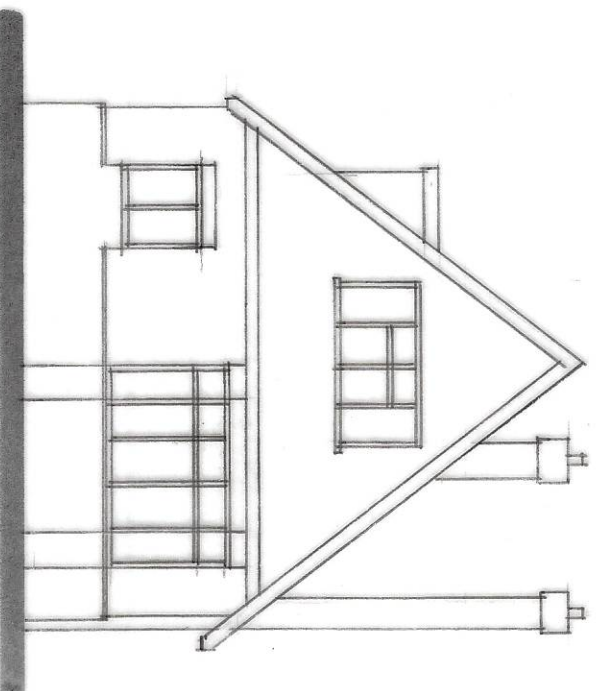


FRONT

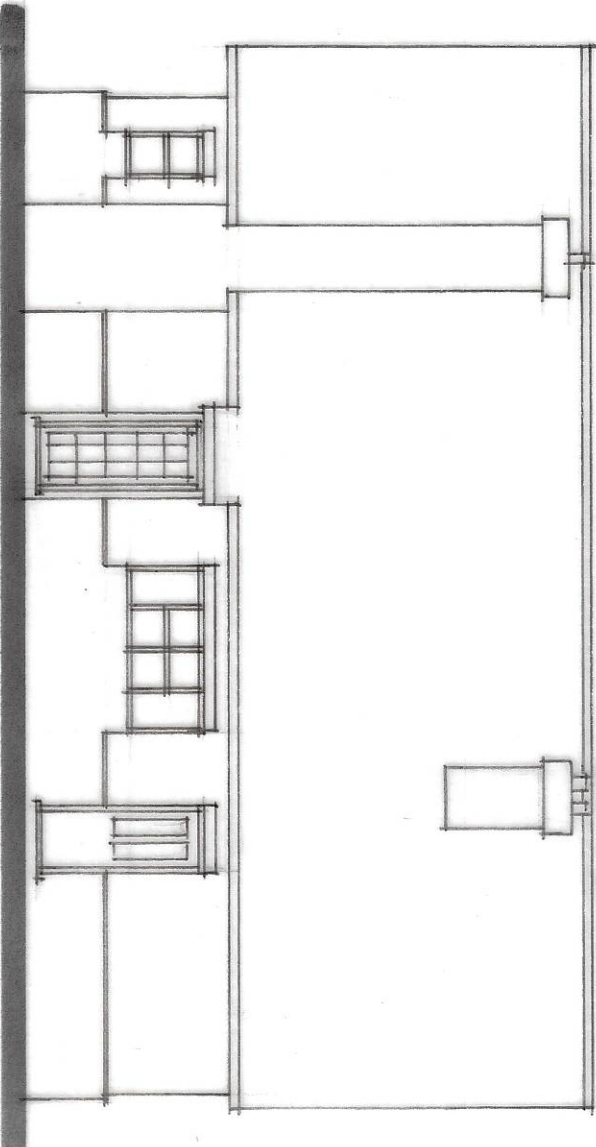


SIDE

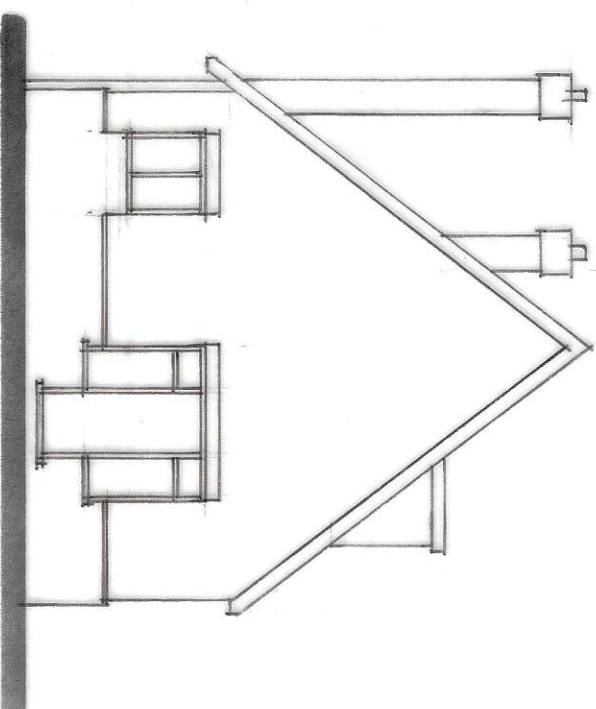


REAR

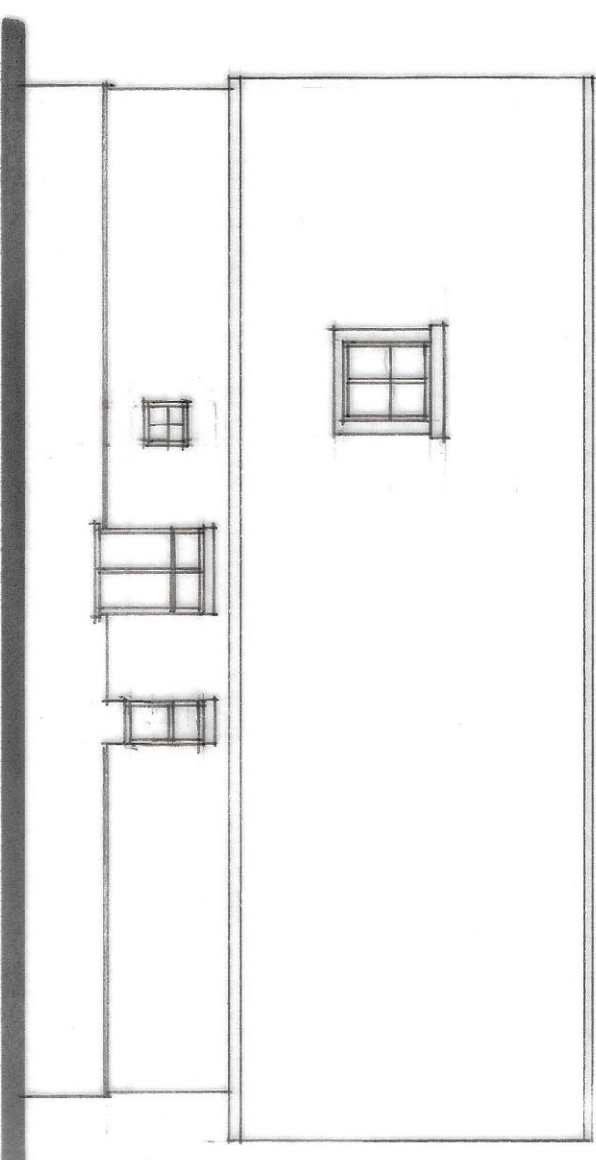


SIDE

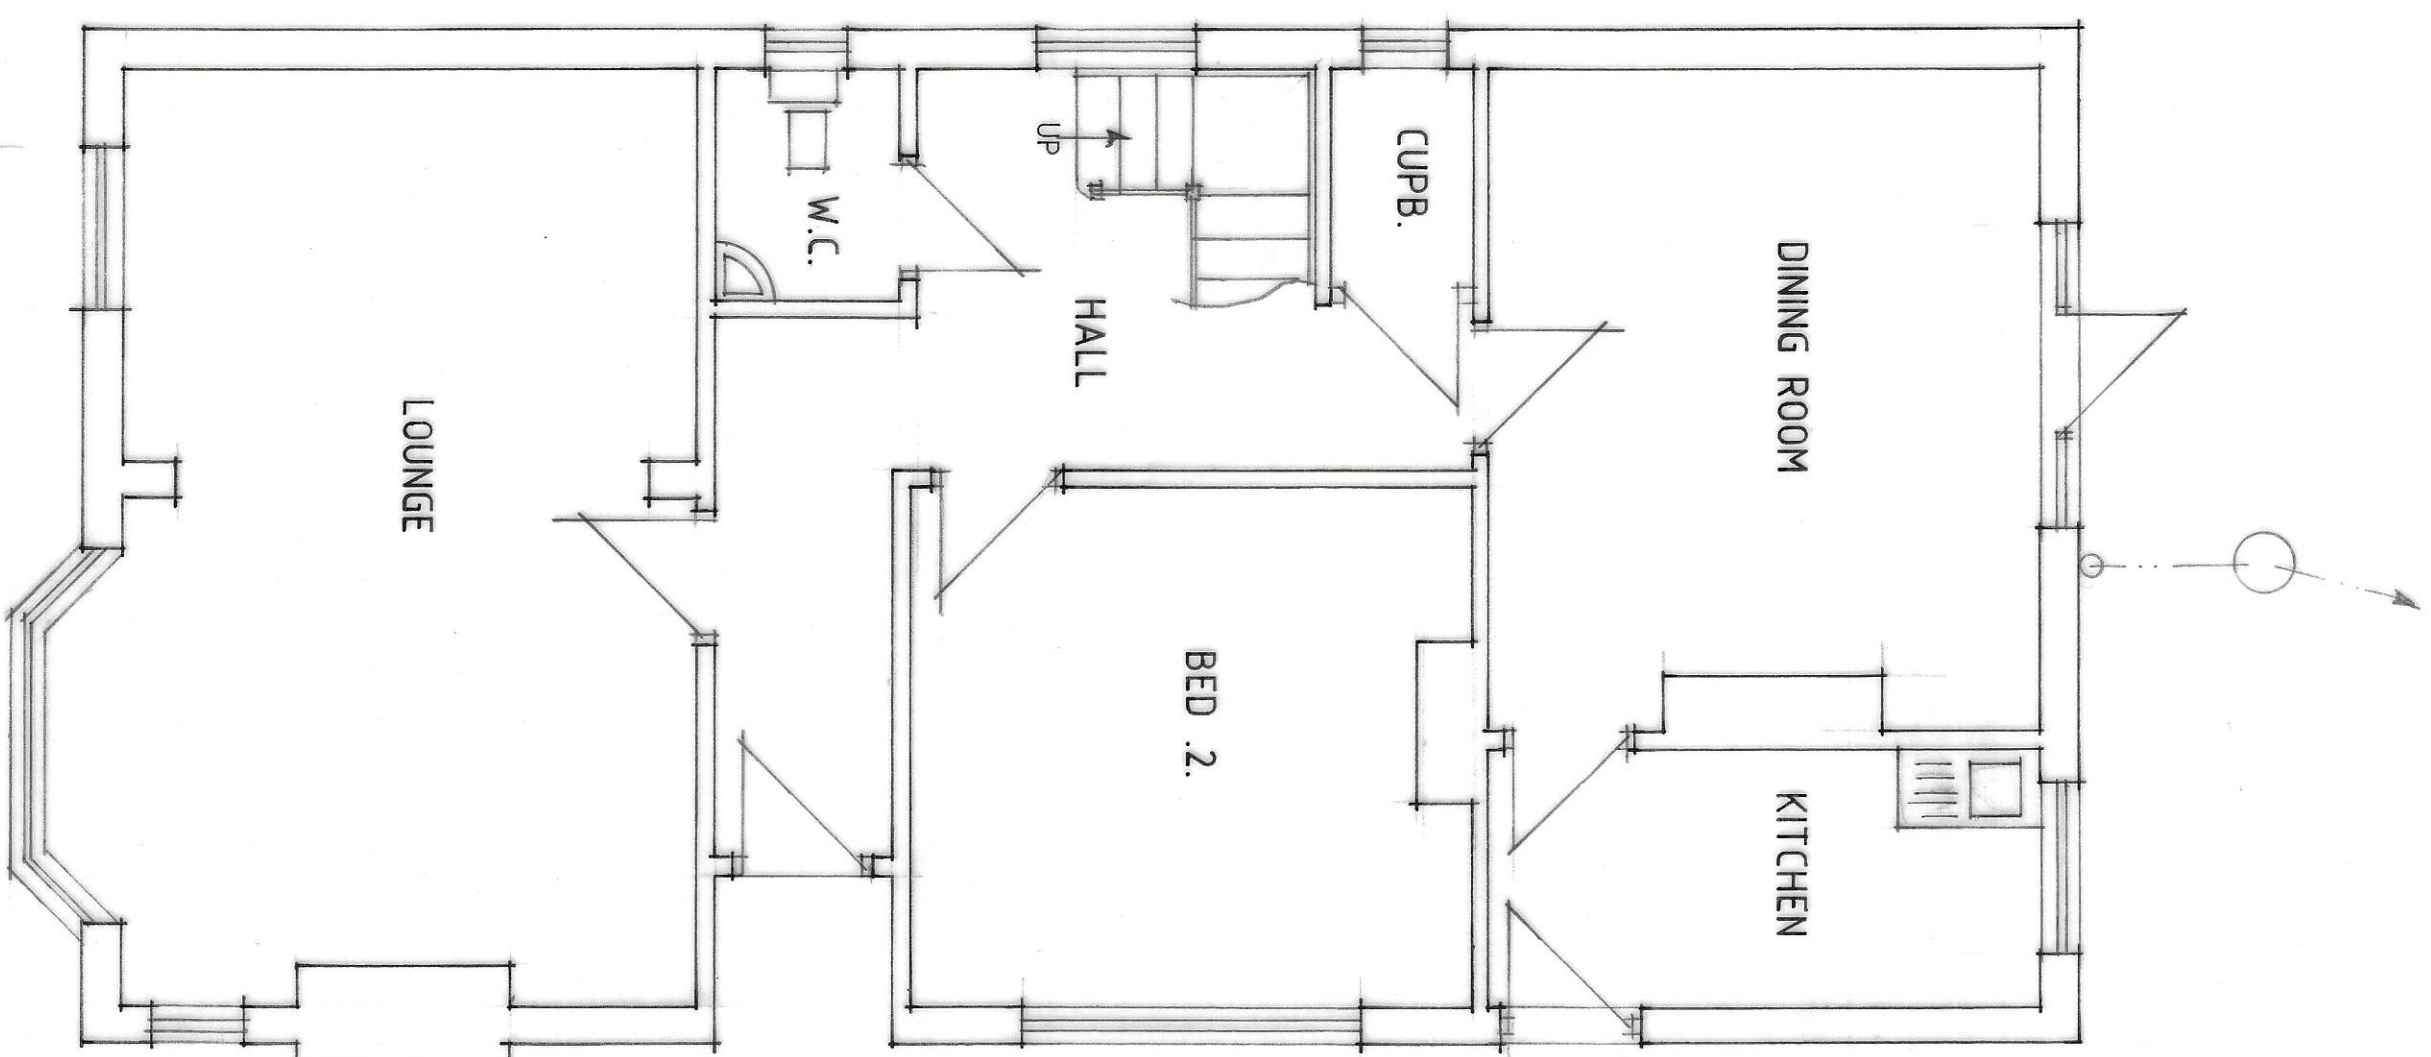

GROUND FLOOR PLAN

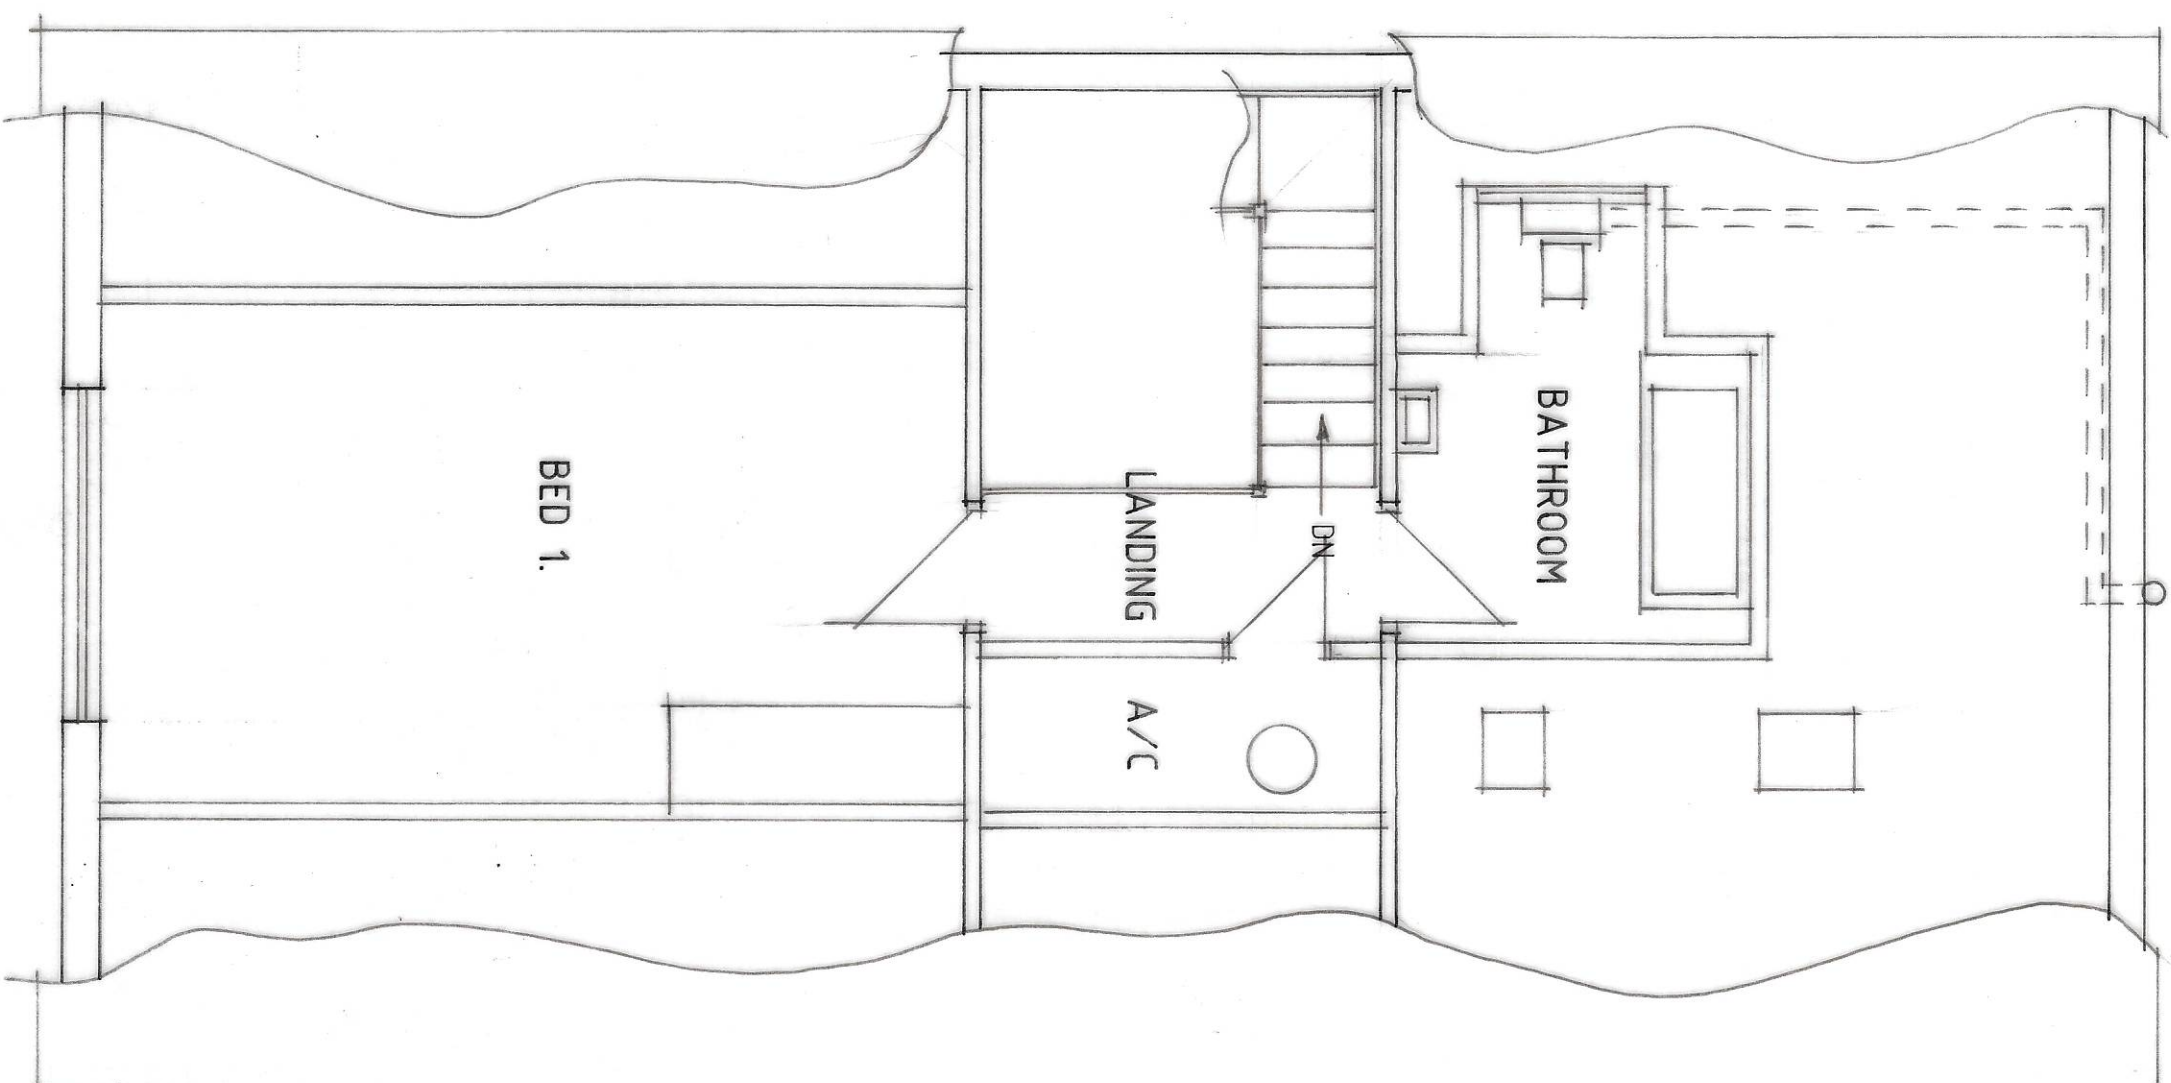

FIRST FLOOR PLAN

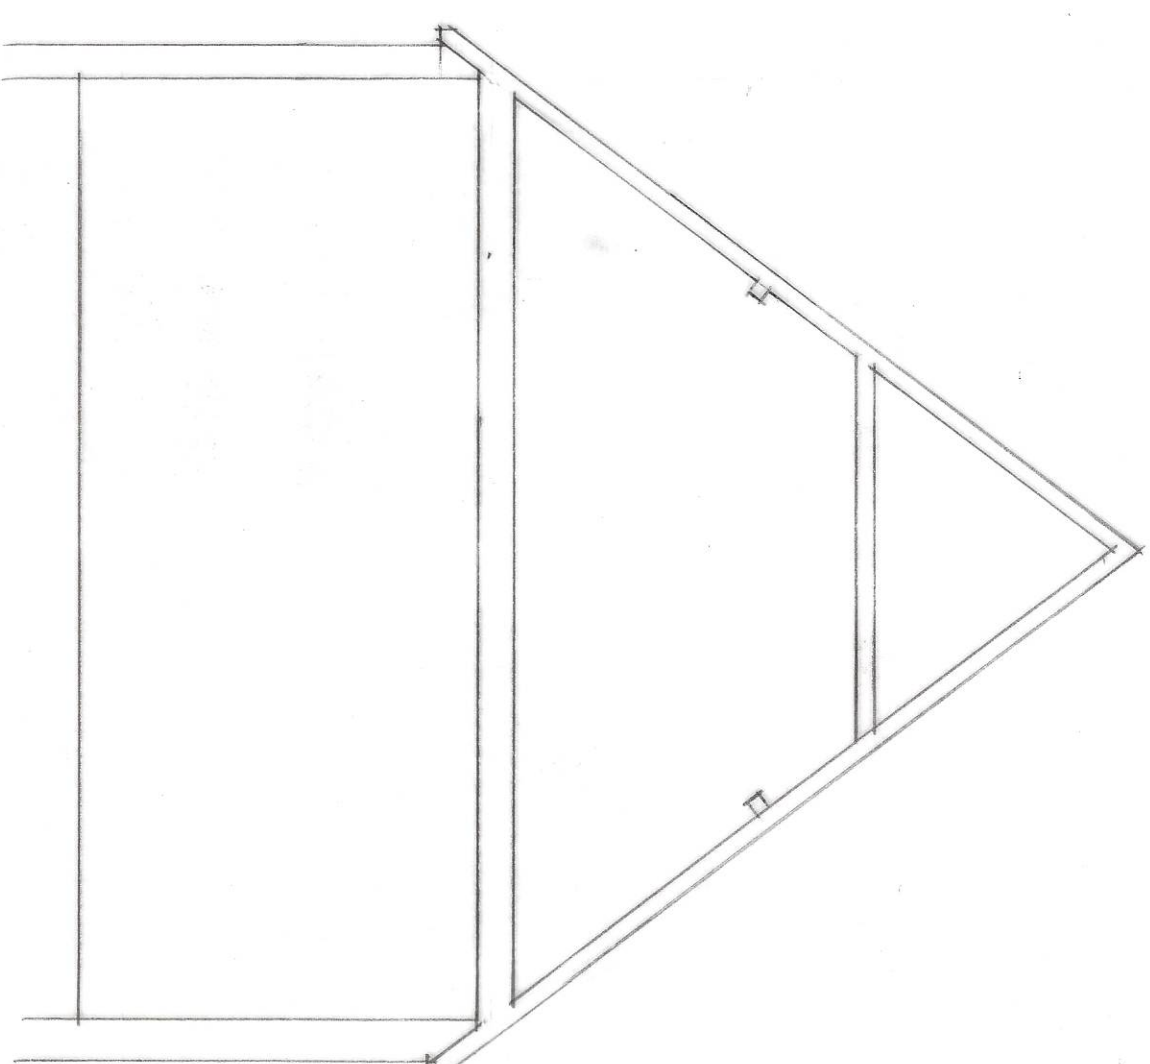

SECTION

A - INF. ADDED - 17.1.20

Status
DESIGN
CONSULTANTS IN ARCHITECTURE & PLANNING

PROPOSED ALTERATIONS &
EXTENSION AT 148 SPALDING
ROAD, SPALDING FOR

MR. C. KHELA.

PLAN AS EXISTING

1:50 1:300 SD19-046/1
DEC-19 B.GILHAM.

2 Edinburgh Walk, Holford,
Spalding, Lincolnshire
Tel: 01406 423363 Fax: 01406 430002

