




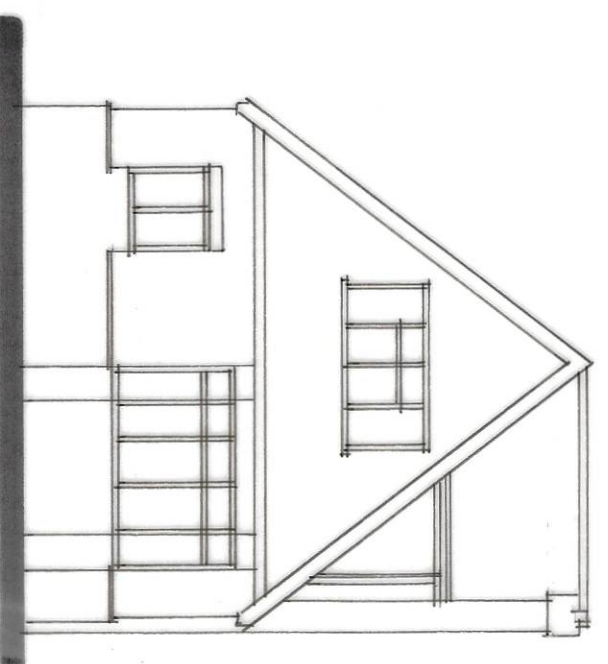


FRONT

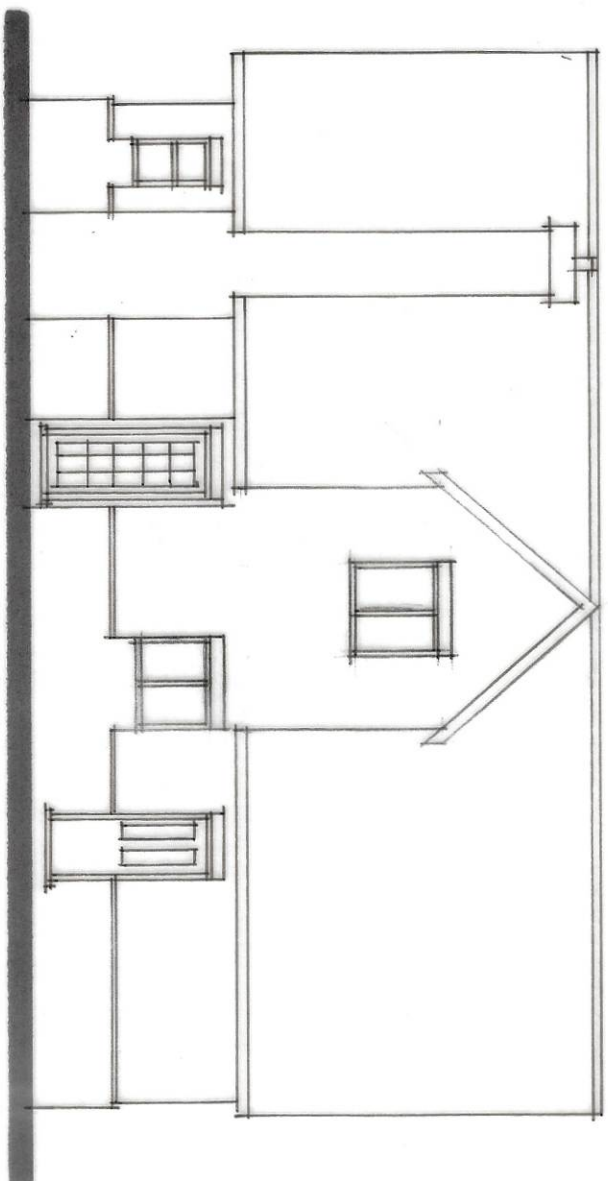


SIDE

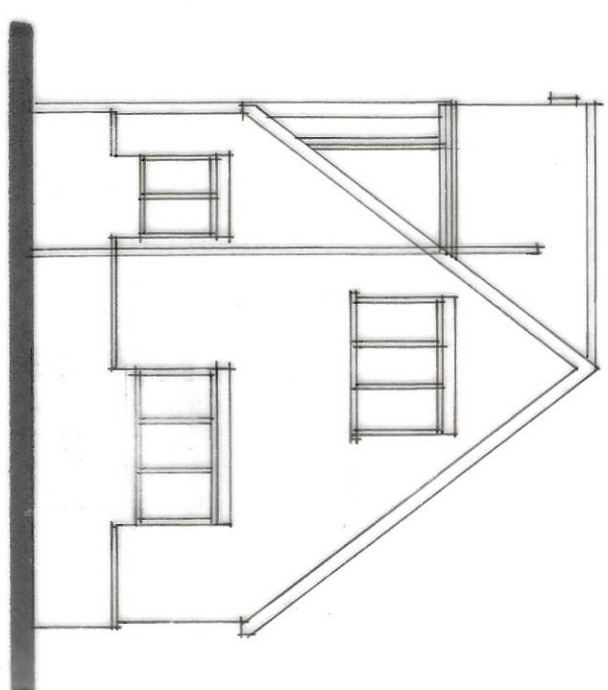


REAR

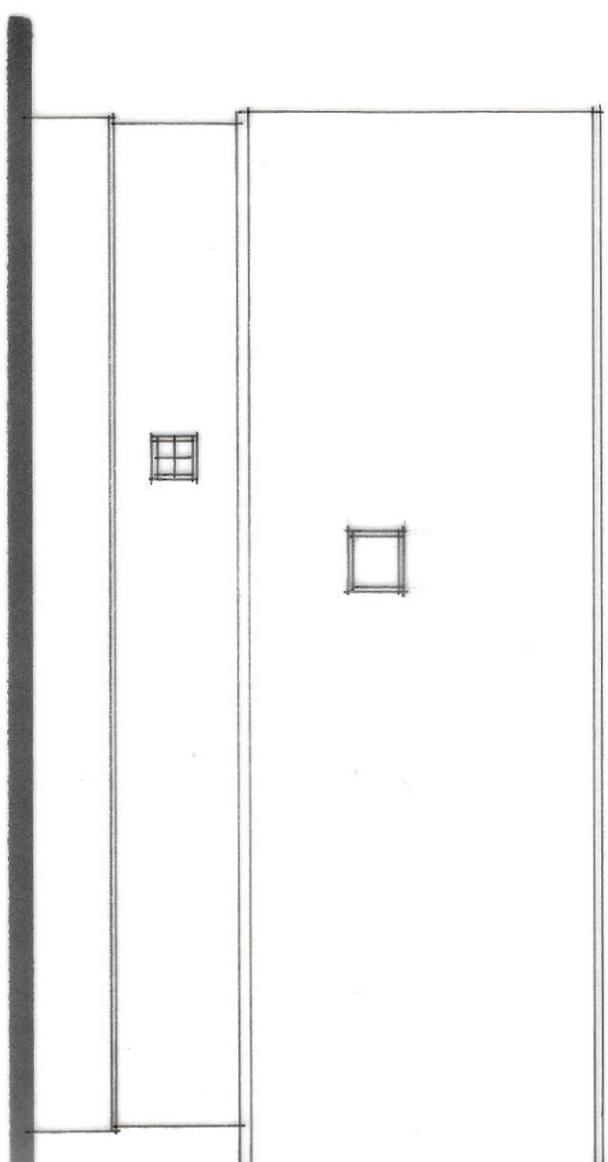

SIDE

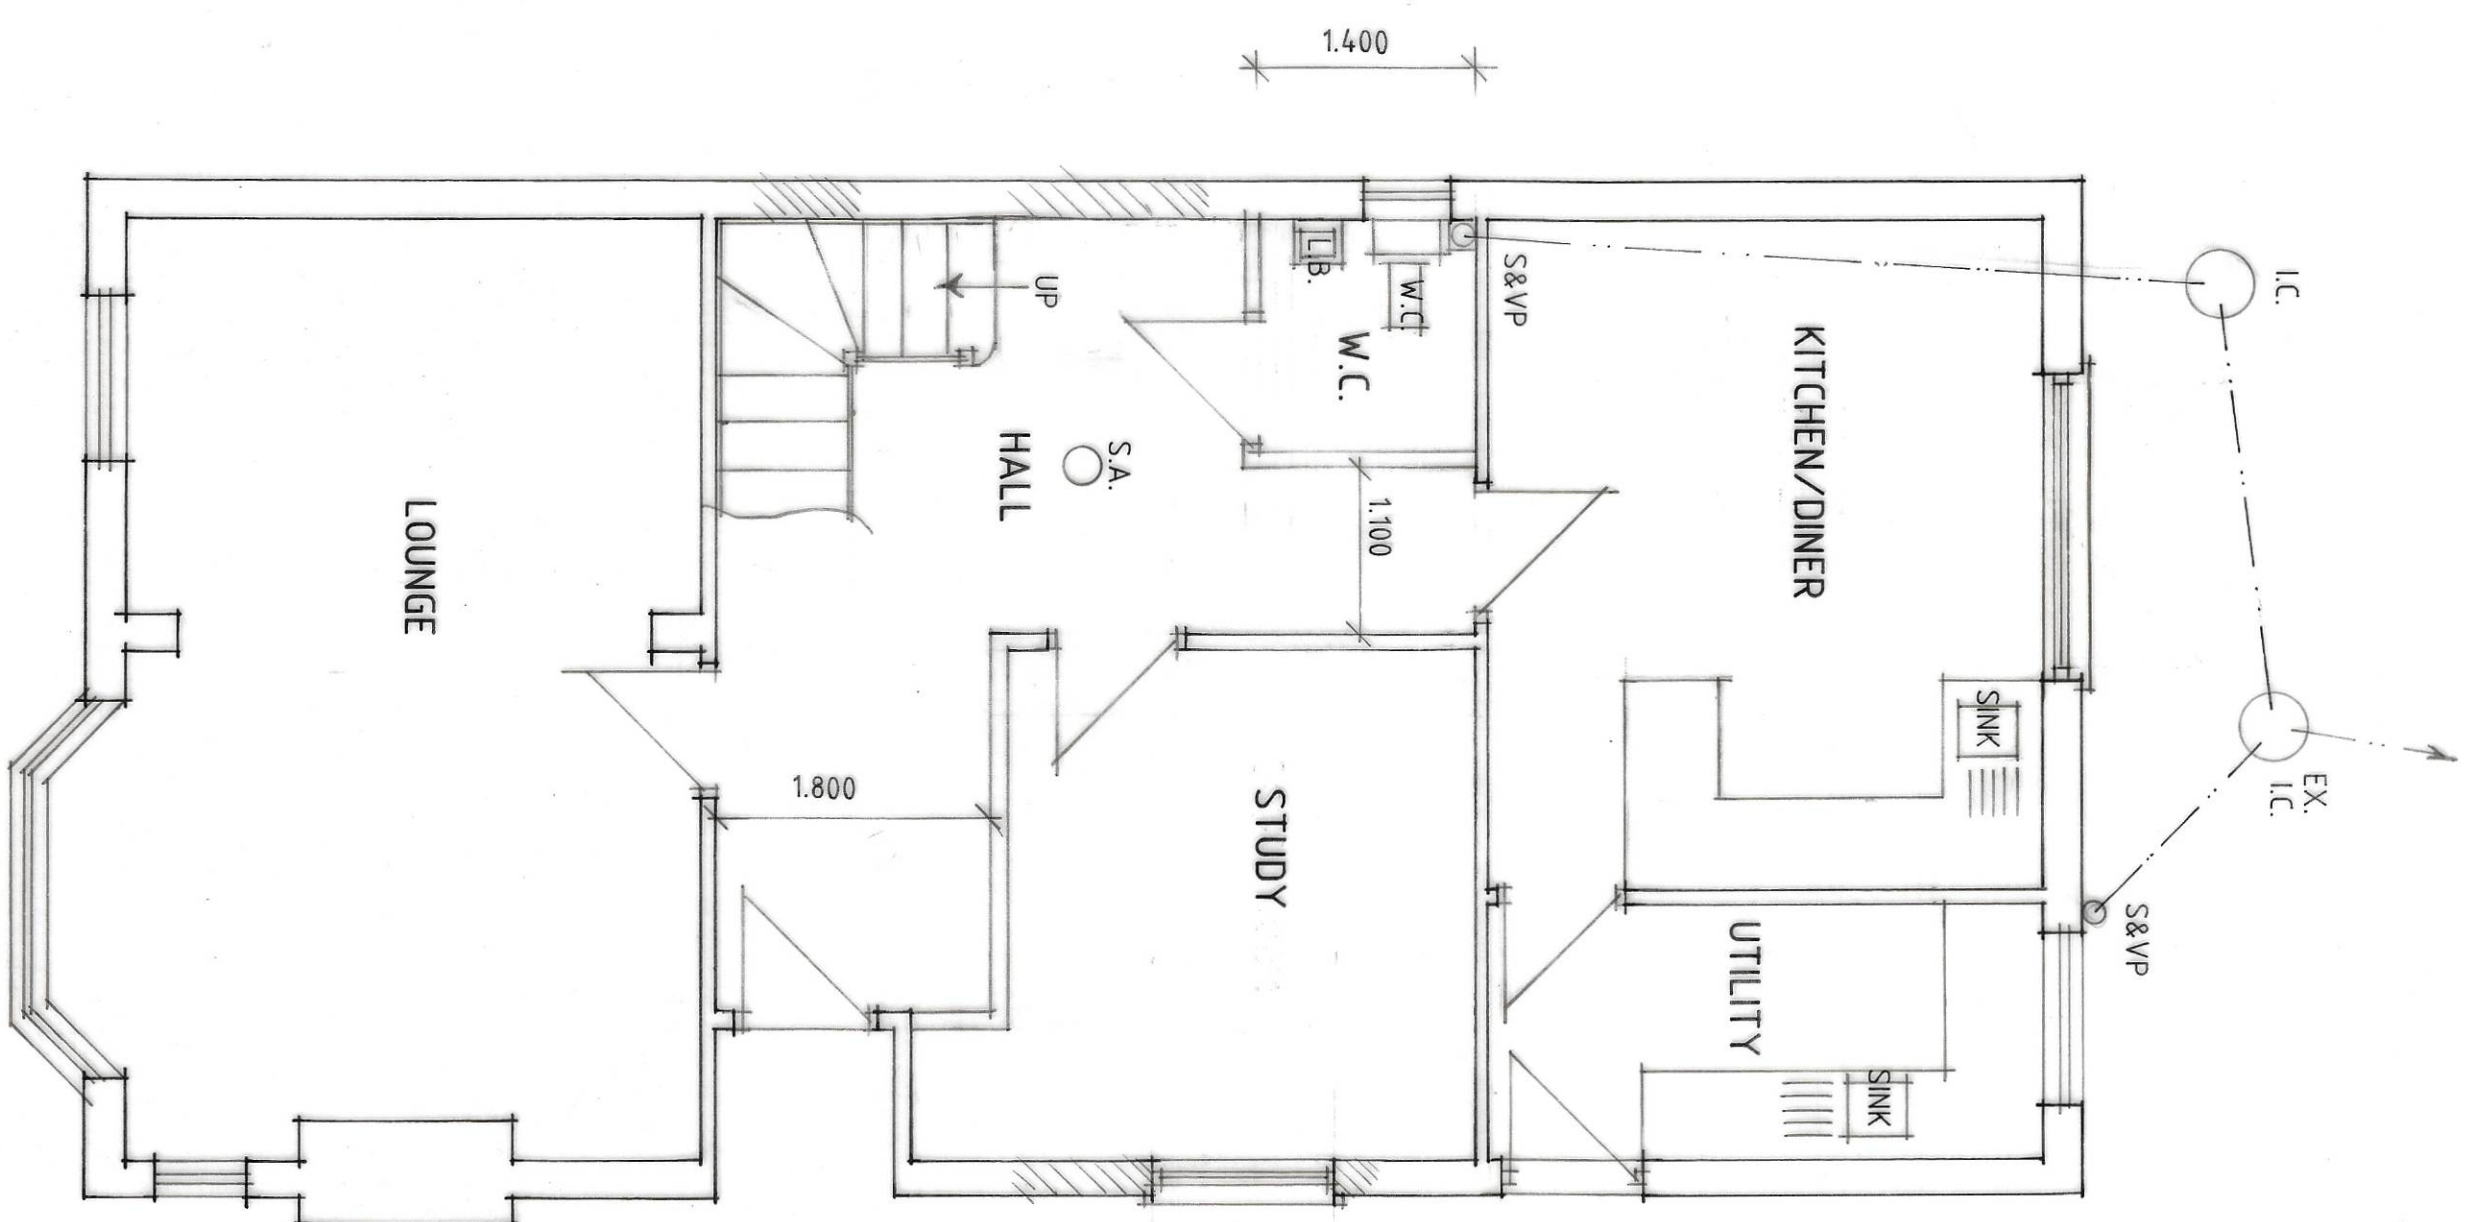

GROUND FLOOR PLAN

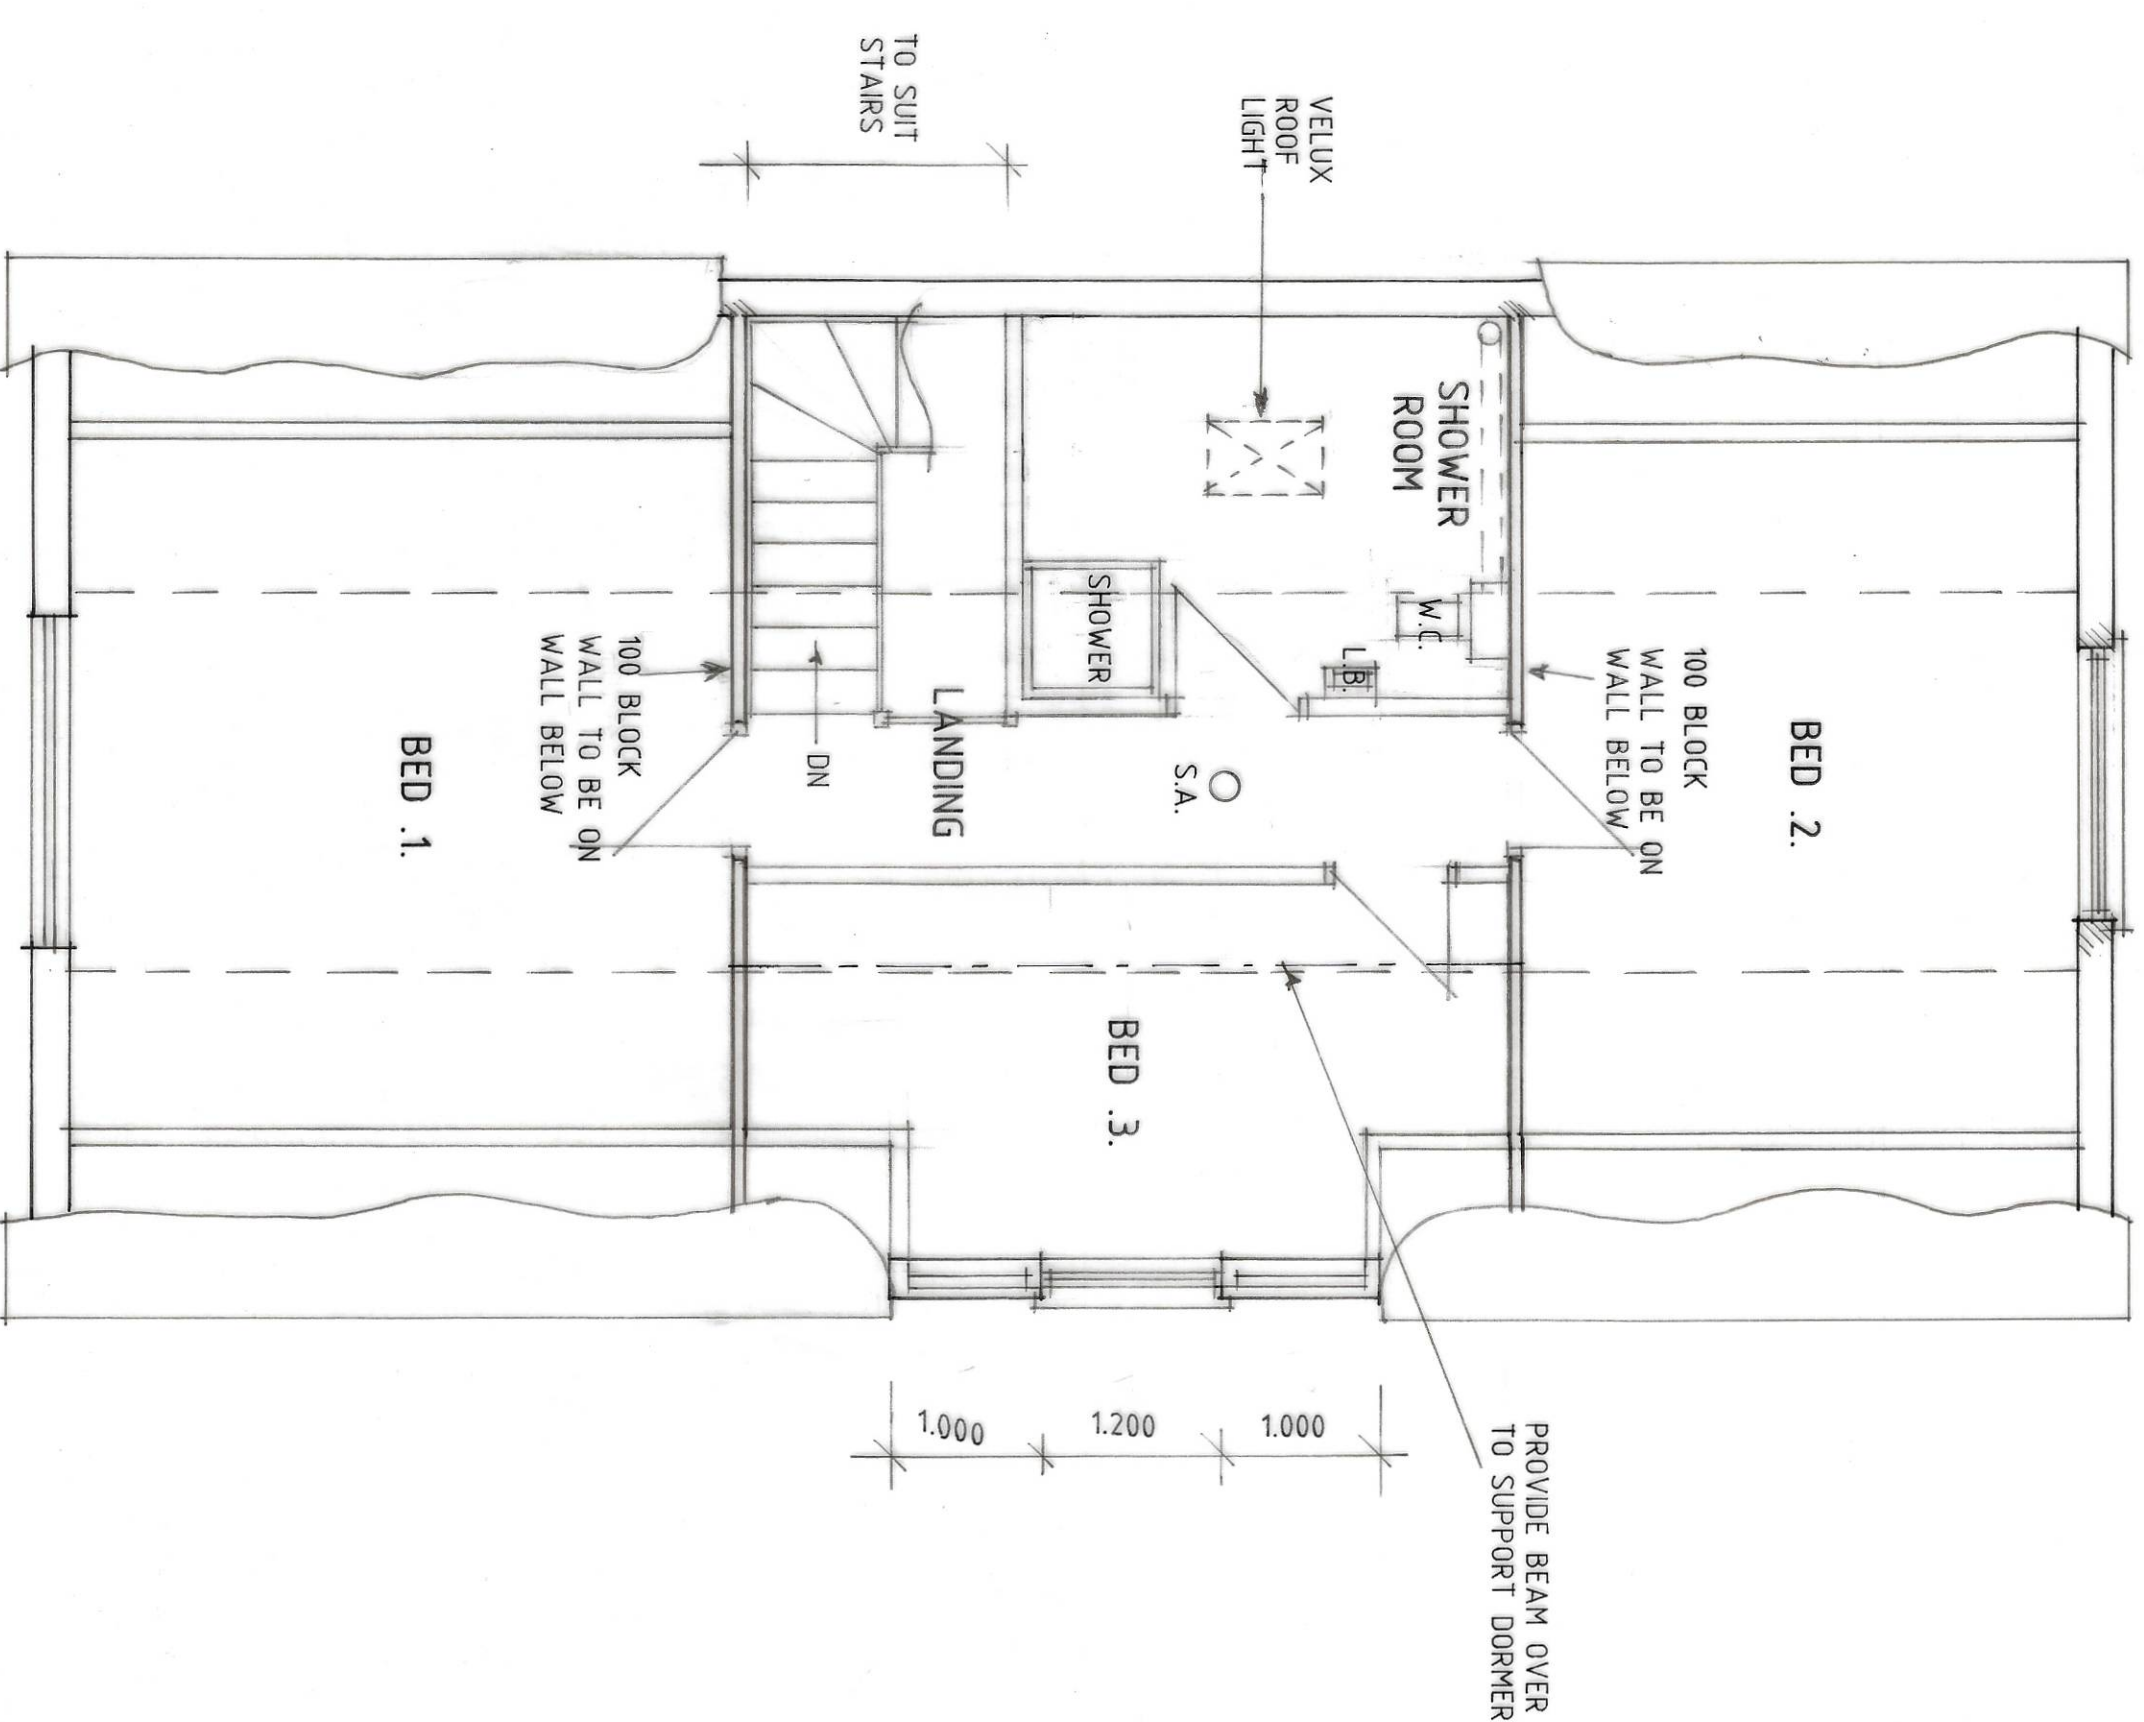

FIRST FLOOR PLAN

Status
DESIGN
CONSULTANTS IN ARCHITECTURE & PLANNING

PROPOSED ALTERATIONS &
EXTENSION AT 14/8 SPALDING
ROAD, SPALDING FOR

MR. C. KHELA.

PLAN AS PROPOSED

1:50 1:100 SD19-046/3
JAN-20 B. GILHAM.

B - INF. ADDED - 3.2.20
A - DESIGN ALTS - 21.1.20

2 Edinburgh Walk, Holbeach,
Spalding, Lincs PE12 7AP
Tel: 01856 424343 Fax: 01856 490702

