


1:50

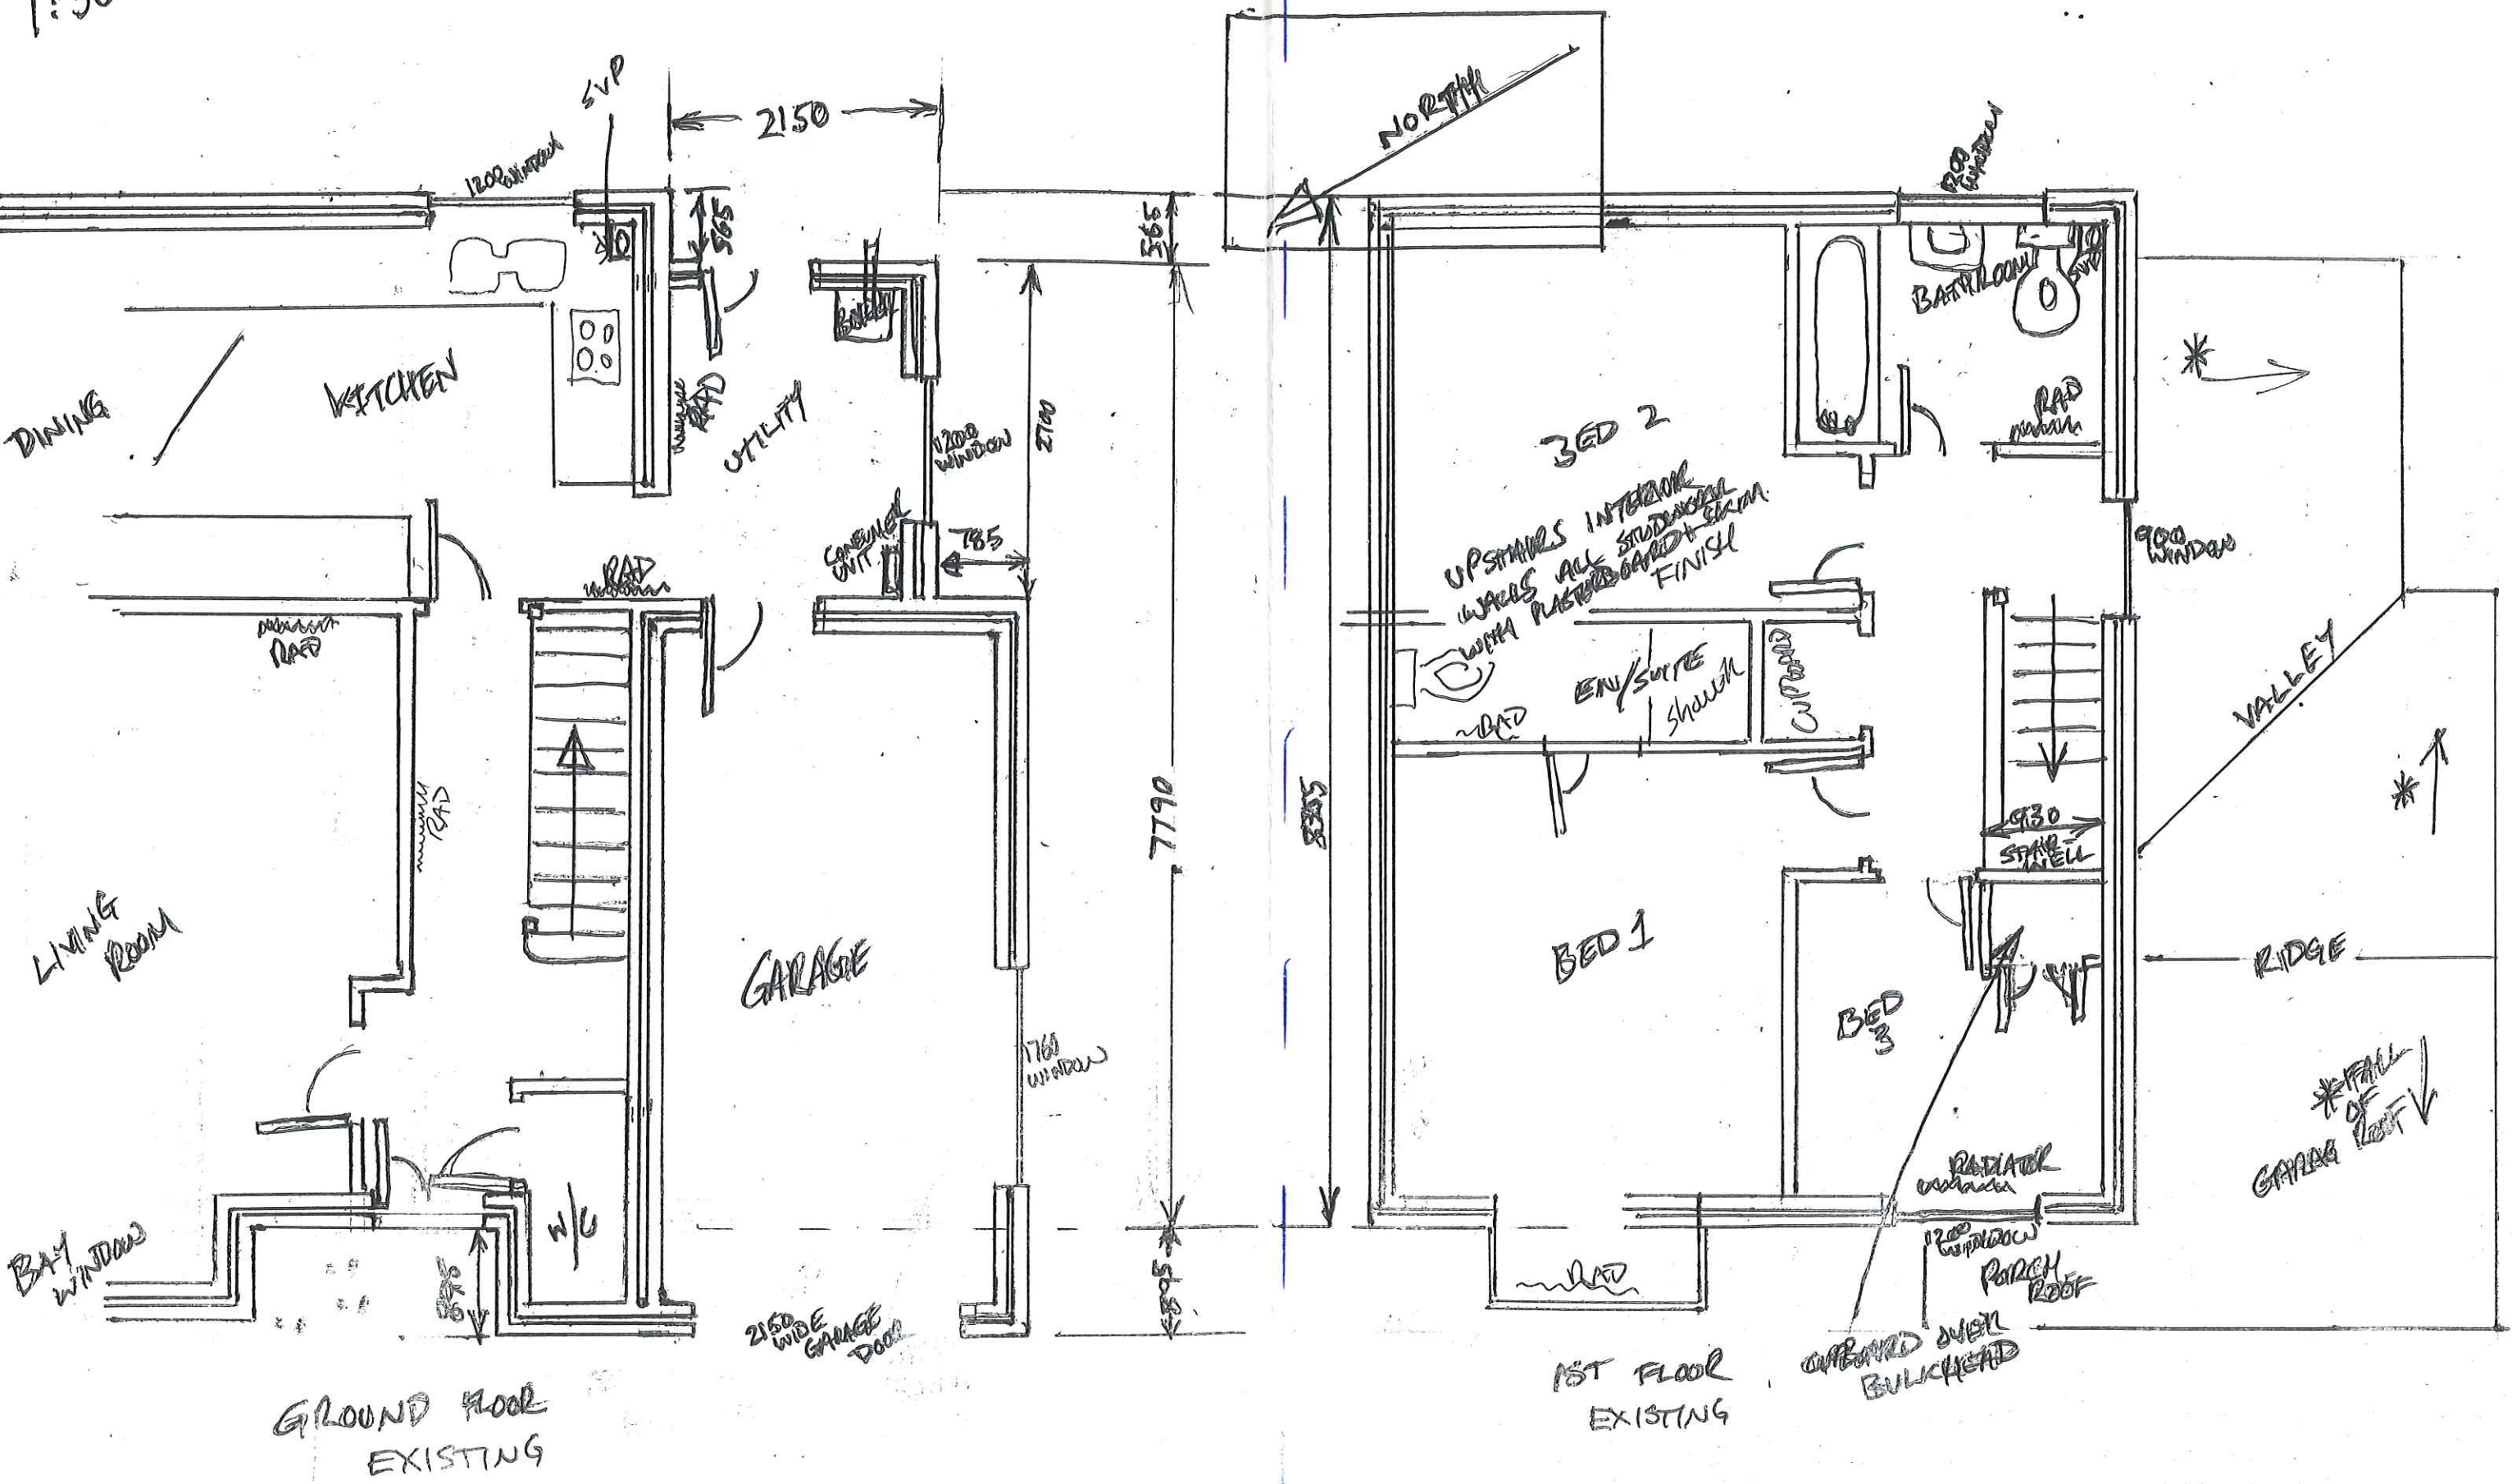

SIZES IN MILLIMETRES

①

2500 PARKVIEW, 16 PACHERS GATE, PINCHBECK VIC 3045