


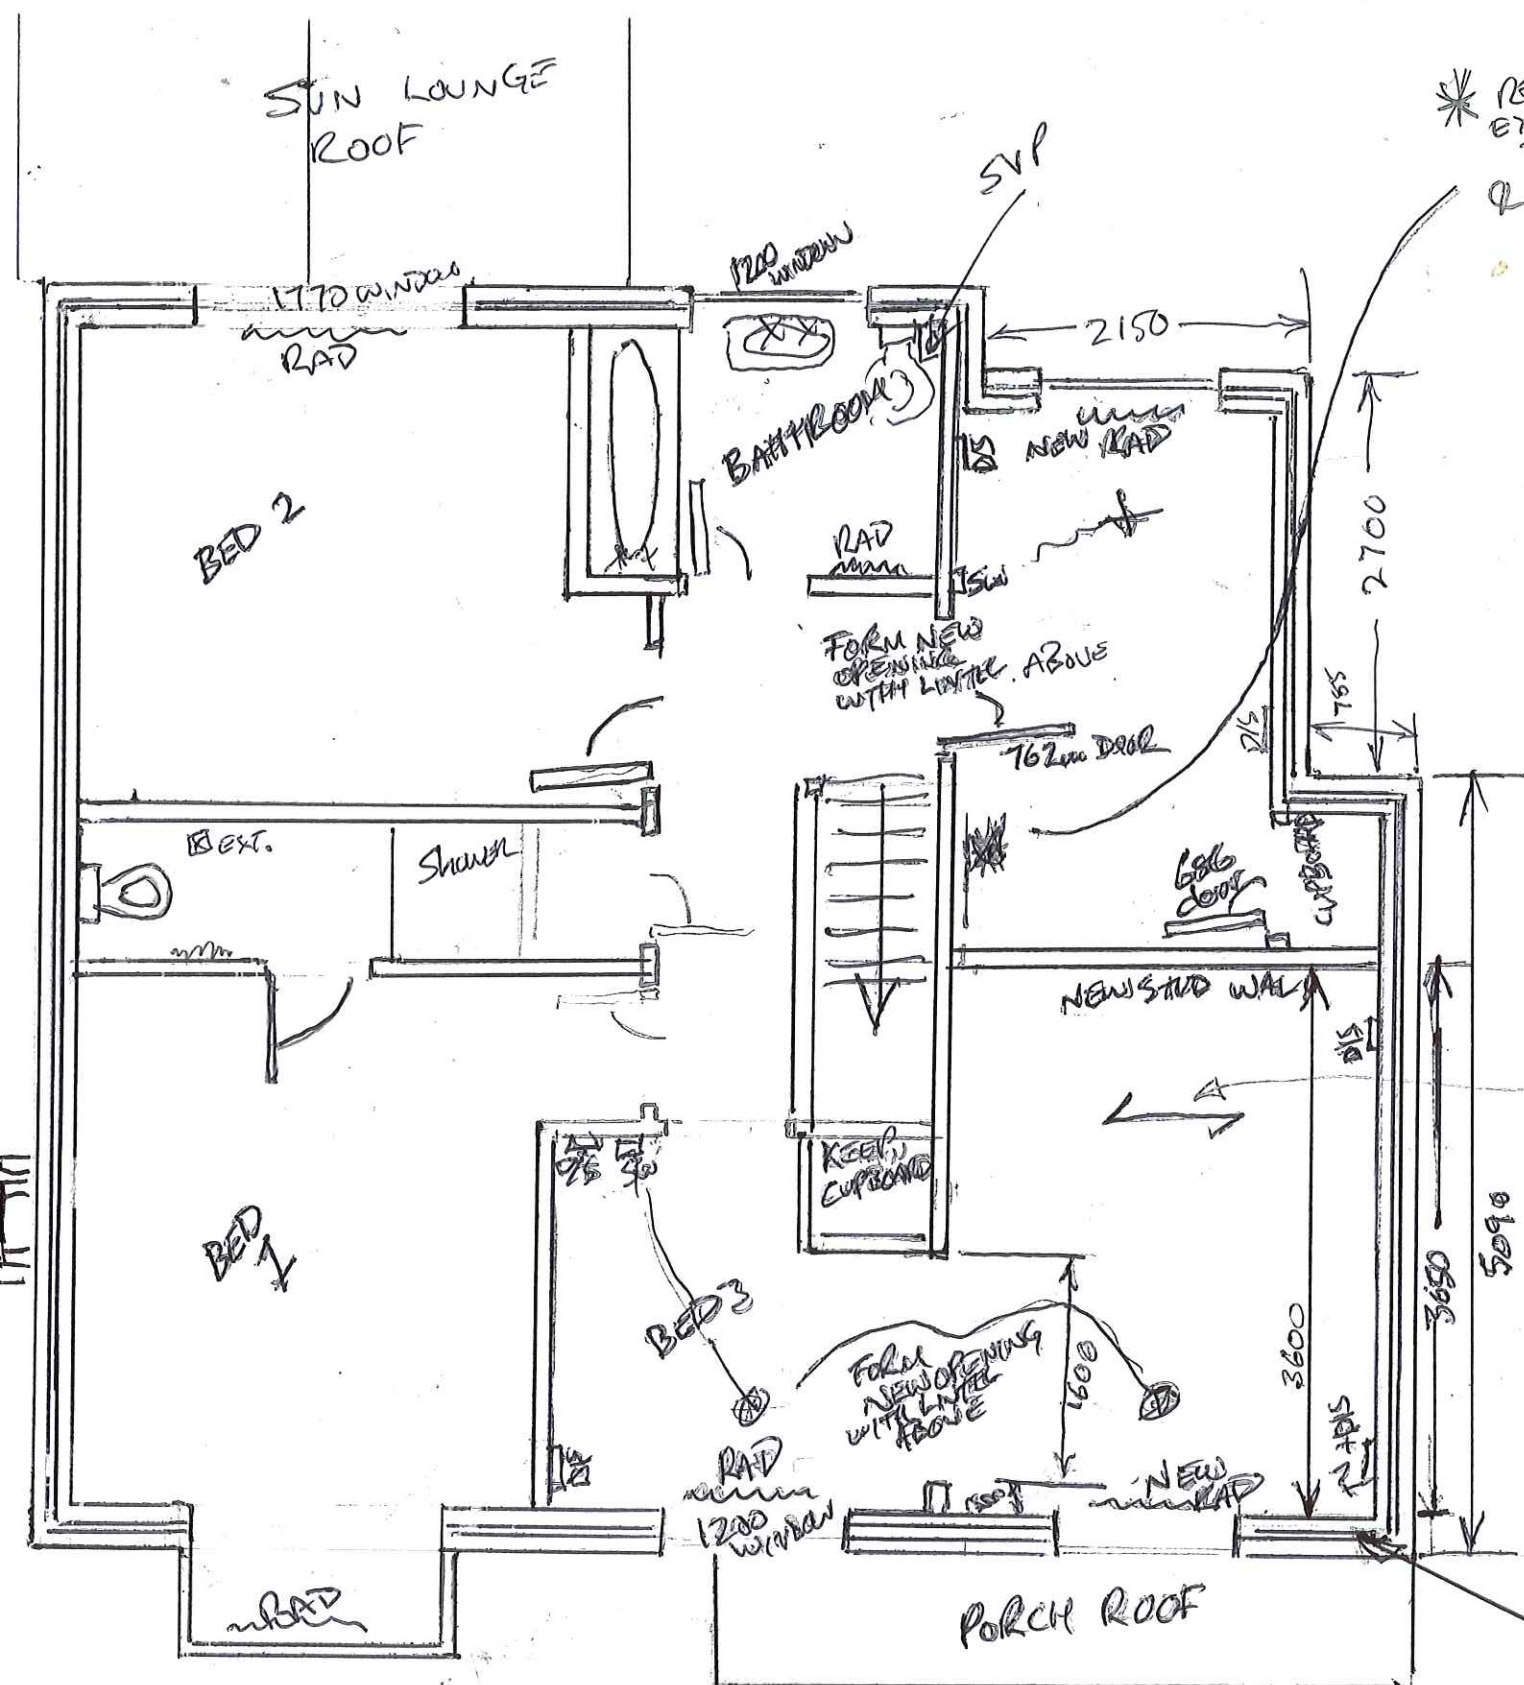

PROPOSED 1ST FLOOR

SIZES IN MILLIMETRES

PARKVIEW

116 POACHERS GATE PINCHBECK REIL 3TP

Footings/Foundation
On existing it is 225mm deep, 600mm wide concrete strip foundations at a depth of 750mm below dpc.

Roof Construction

PRE-FABRICATED TRUSSED RAFTERS AT 600mm max centres with pitch to match existing. Current garage & utility roof tiles to be retained & used on face elevation. 25x50mm treated battens on breathable roof membrane. 300mm overall of quilt insulation to be continuous with cavity insulation. Steel retaining straps to gable + down walls.

Cavity wall

100mm Brickwork, re-use some from existing gable & mix with as close a match as possible.

50mm insulated cavity to match low level walls being built off. DRYBREM 'Hi-Cave' 32 or similar internal of new blockwork to have insulated plaster to provide extra 50mm mll from cavity.

100mm blockwork, INTER FUSE laterite ultra block or eqv. CAVITY TIES SPREAD AT 750mm horizontally, 450mm vertically and 225 at openings. CAVITY TIES TO BE STAINLESS STEEL FINISH.

LINTEL

HEAVY DUTY LINTEL HERE TO SUPPORT NEW BRICK/BLOCK LINTEL TO BE SUPPORTED OF ENGINEERING BRICK PADSONES.

SIZES IN MM.

(2)