
SITE LOCACTION PLAN

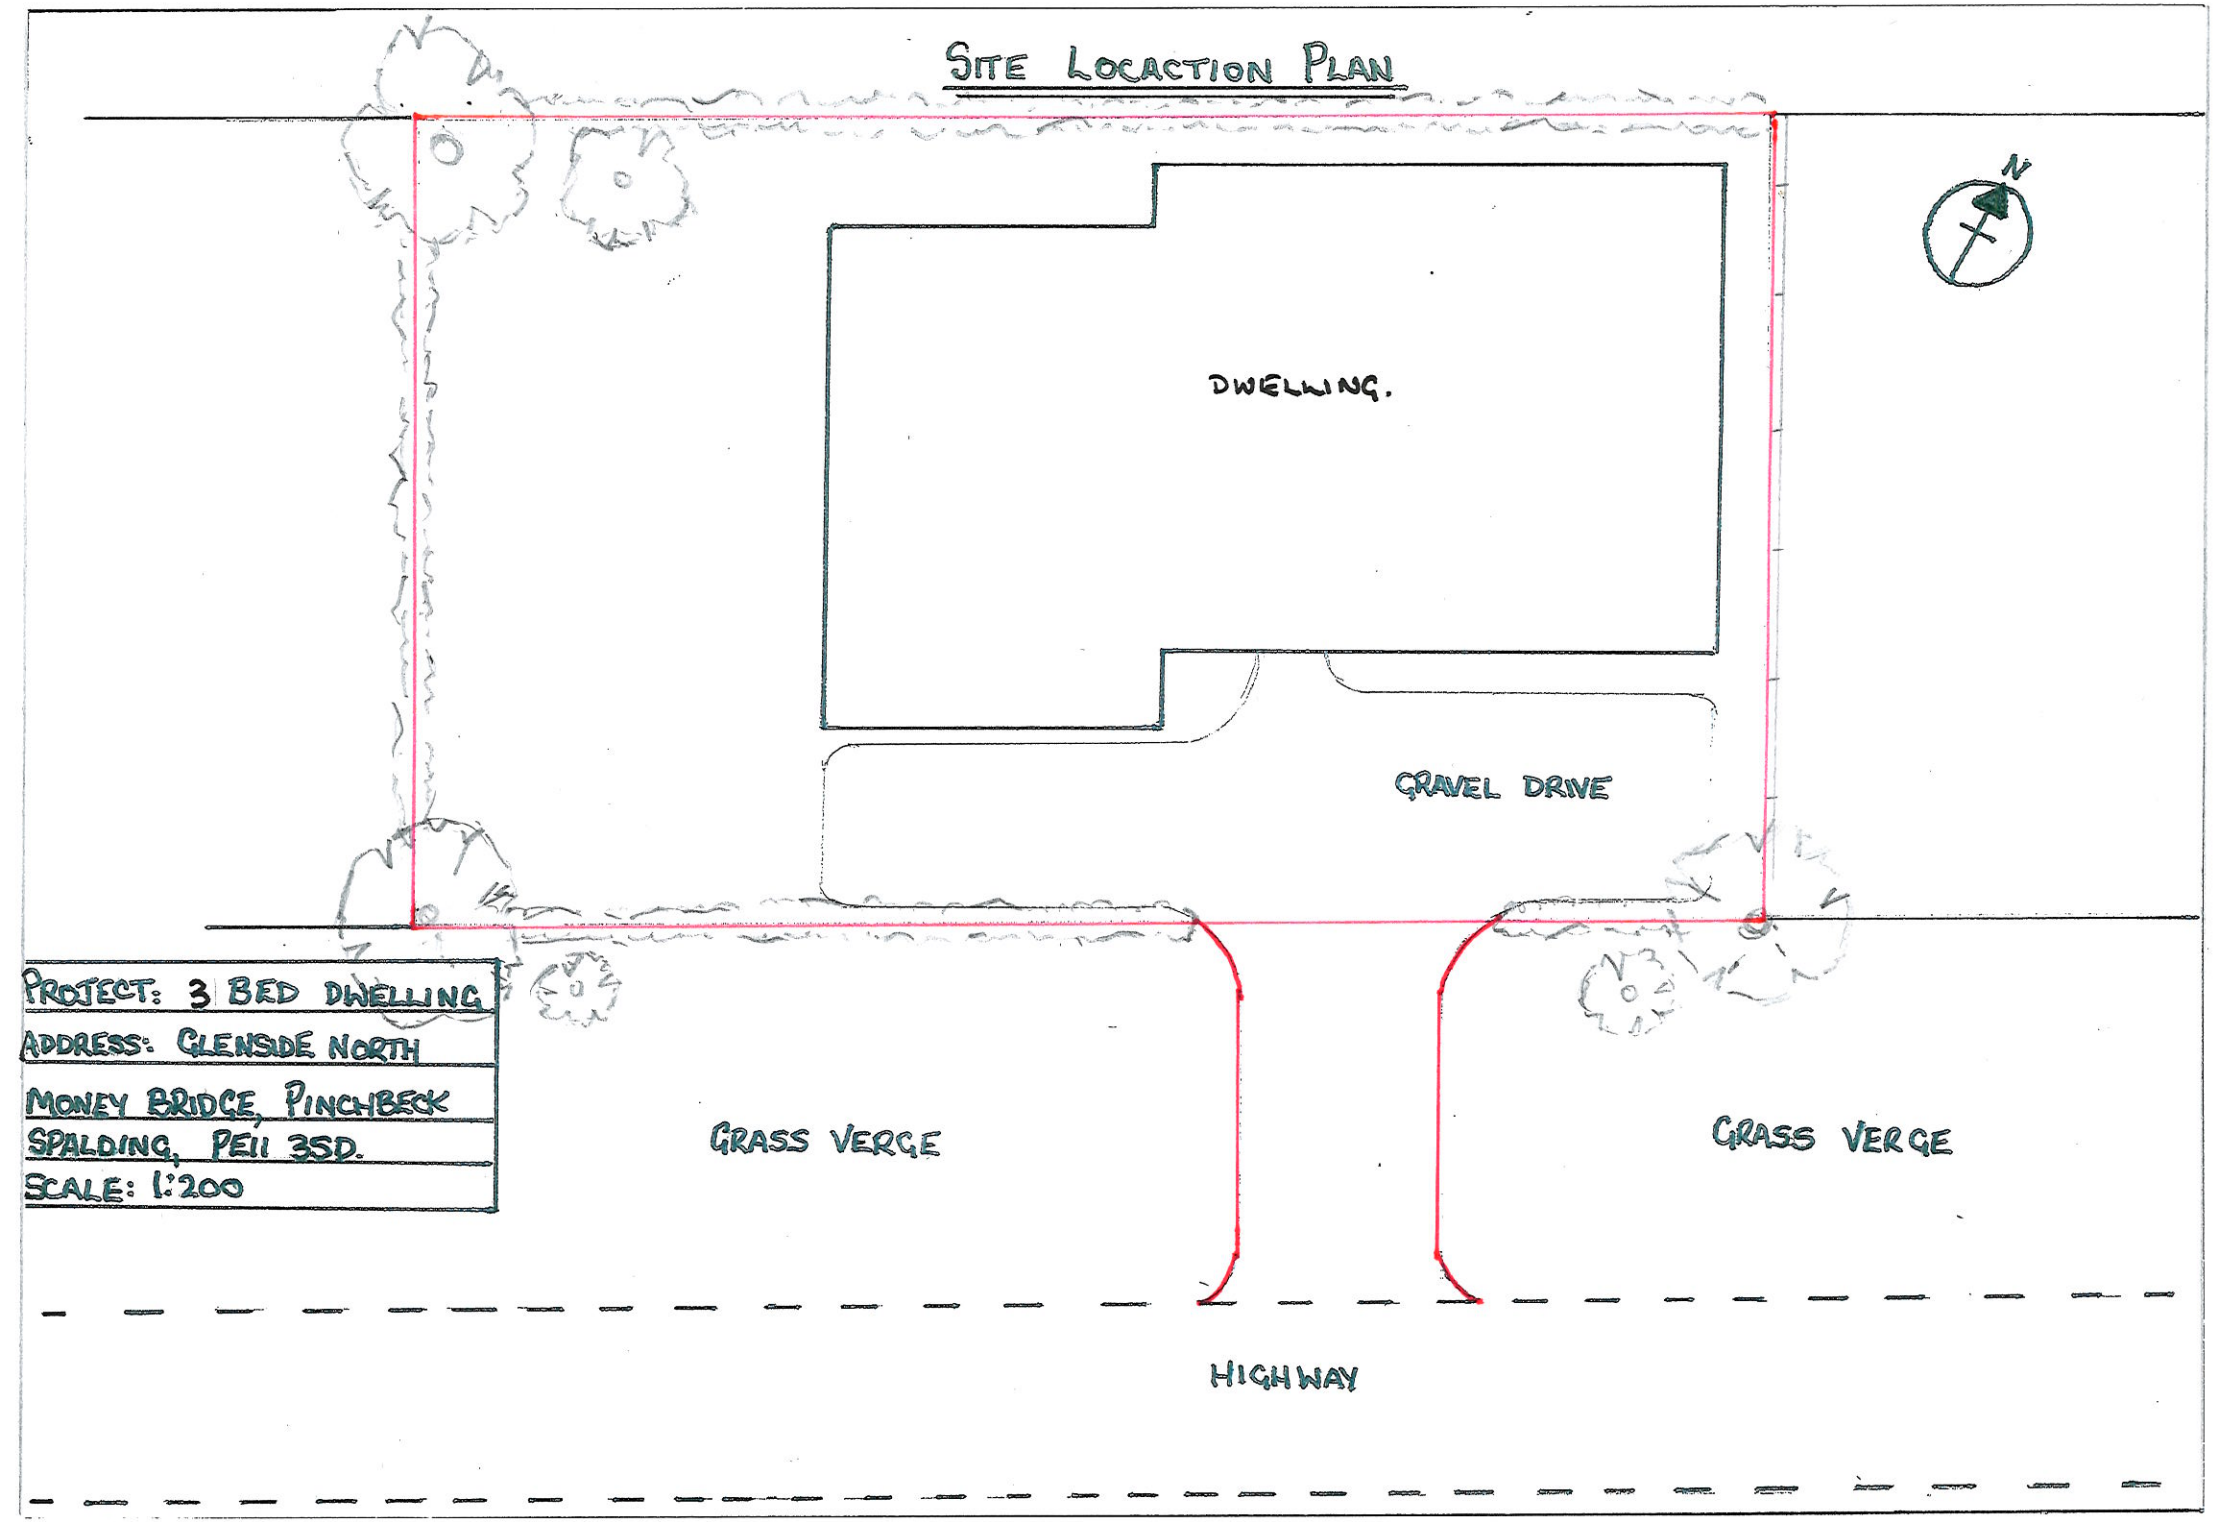

PROJECT: 3 BED DWELLING
ADDRESS: GLENSIDE NORTH
MONEY BRIDGE, PINCHBECK
SPALDING, PE11 3SD.
SCALE: 1:200